


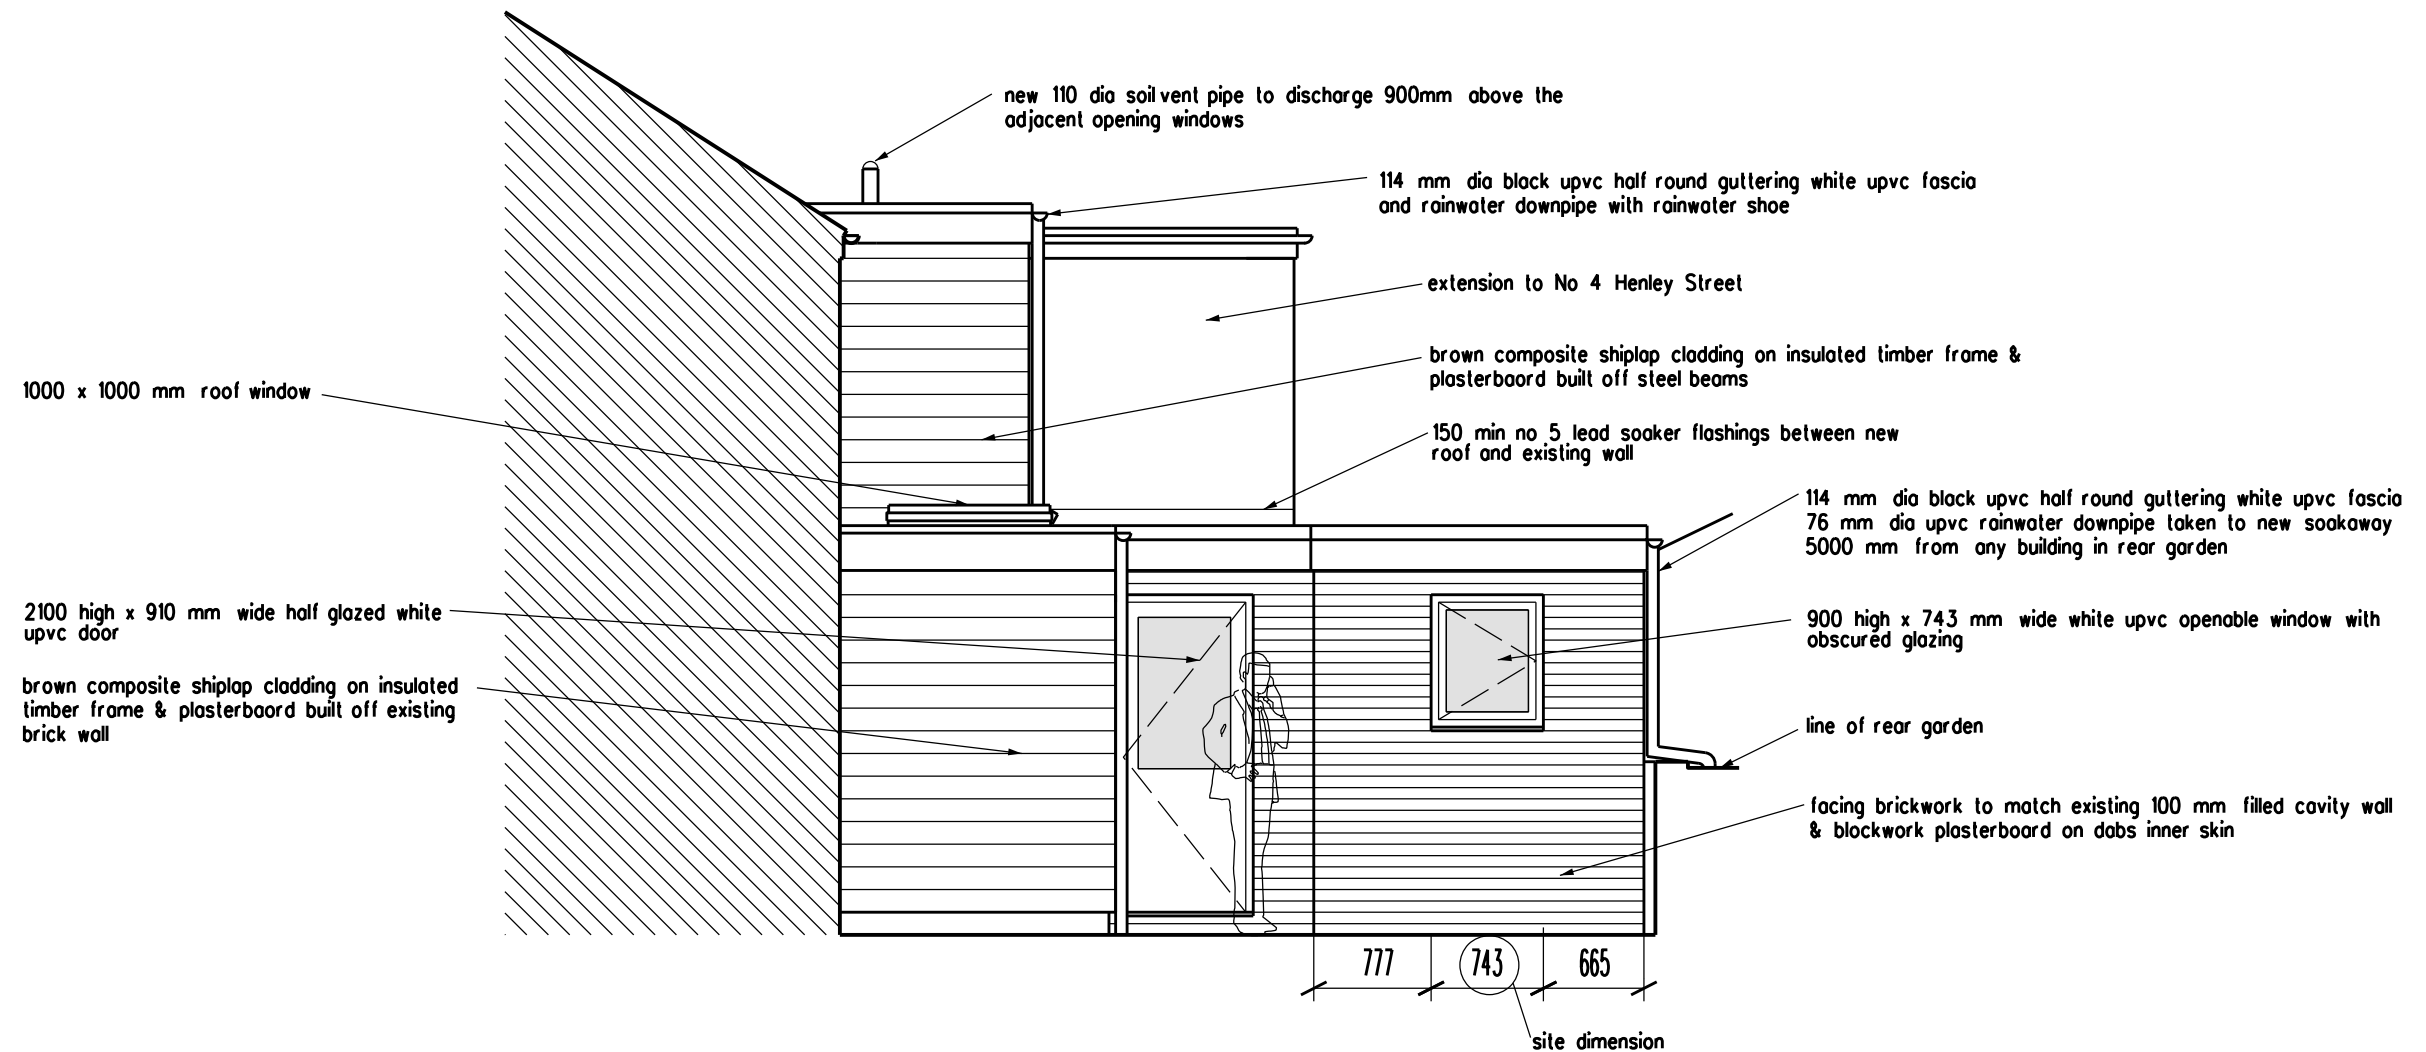

PLANNING APPLICATION

REVISION
ARCHITECT
TAARCHITECTS
11 JOYDENS WOOD ROAD BEXLEY
KENT DA5 2HS Tel 07905 130591
ta140256@googlemail.com

JOB
PROPOSED DOUBLE STOREY
REAR EXTENSION AT
VINE COTTAGE 5 HENLEY STREET
LUDDSDOWN KENT DA13 0XB

DRAWING
PROPOSED SIDE ELEVATION
FACING No 6 HENLEY STREET

SCALE
1:50 AT A3
DATE
MAR 2025

DRAWING NO.
AE/07

