


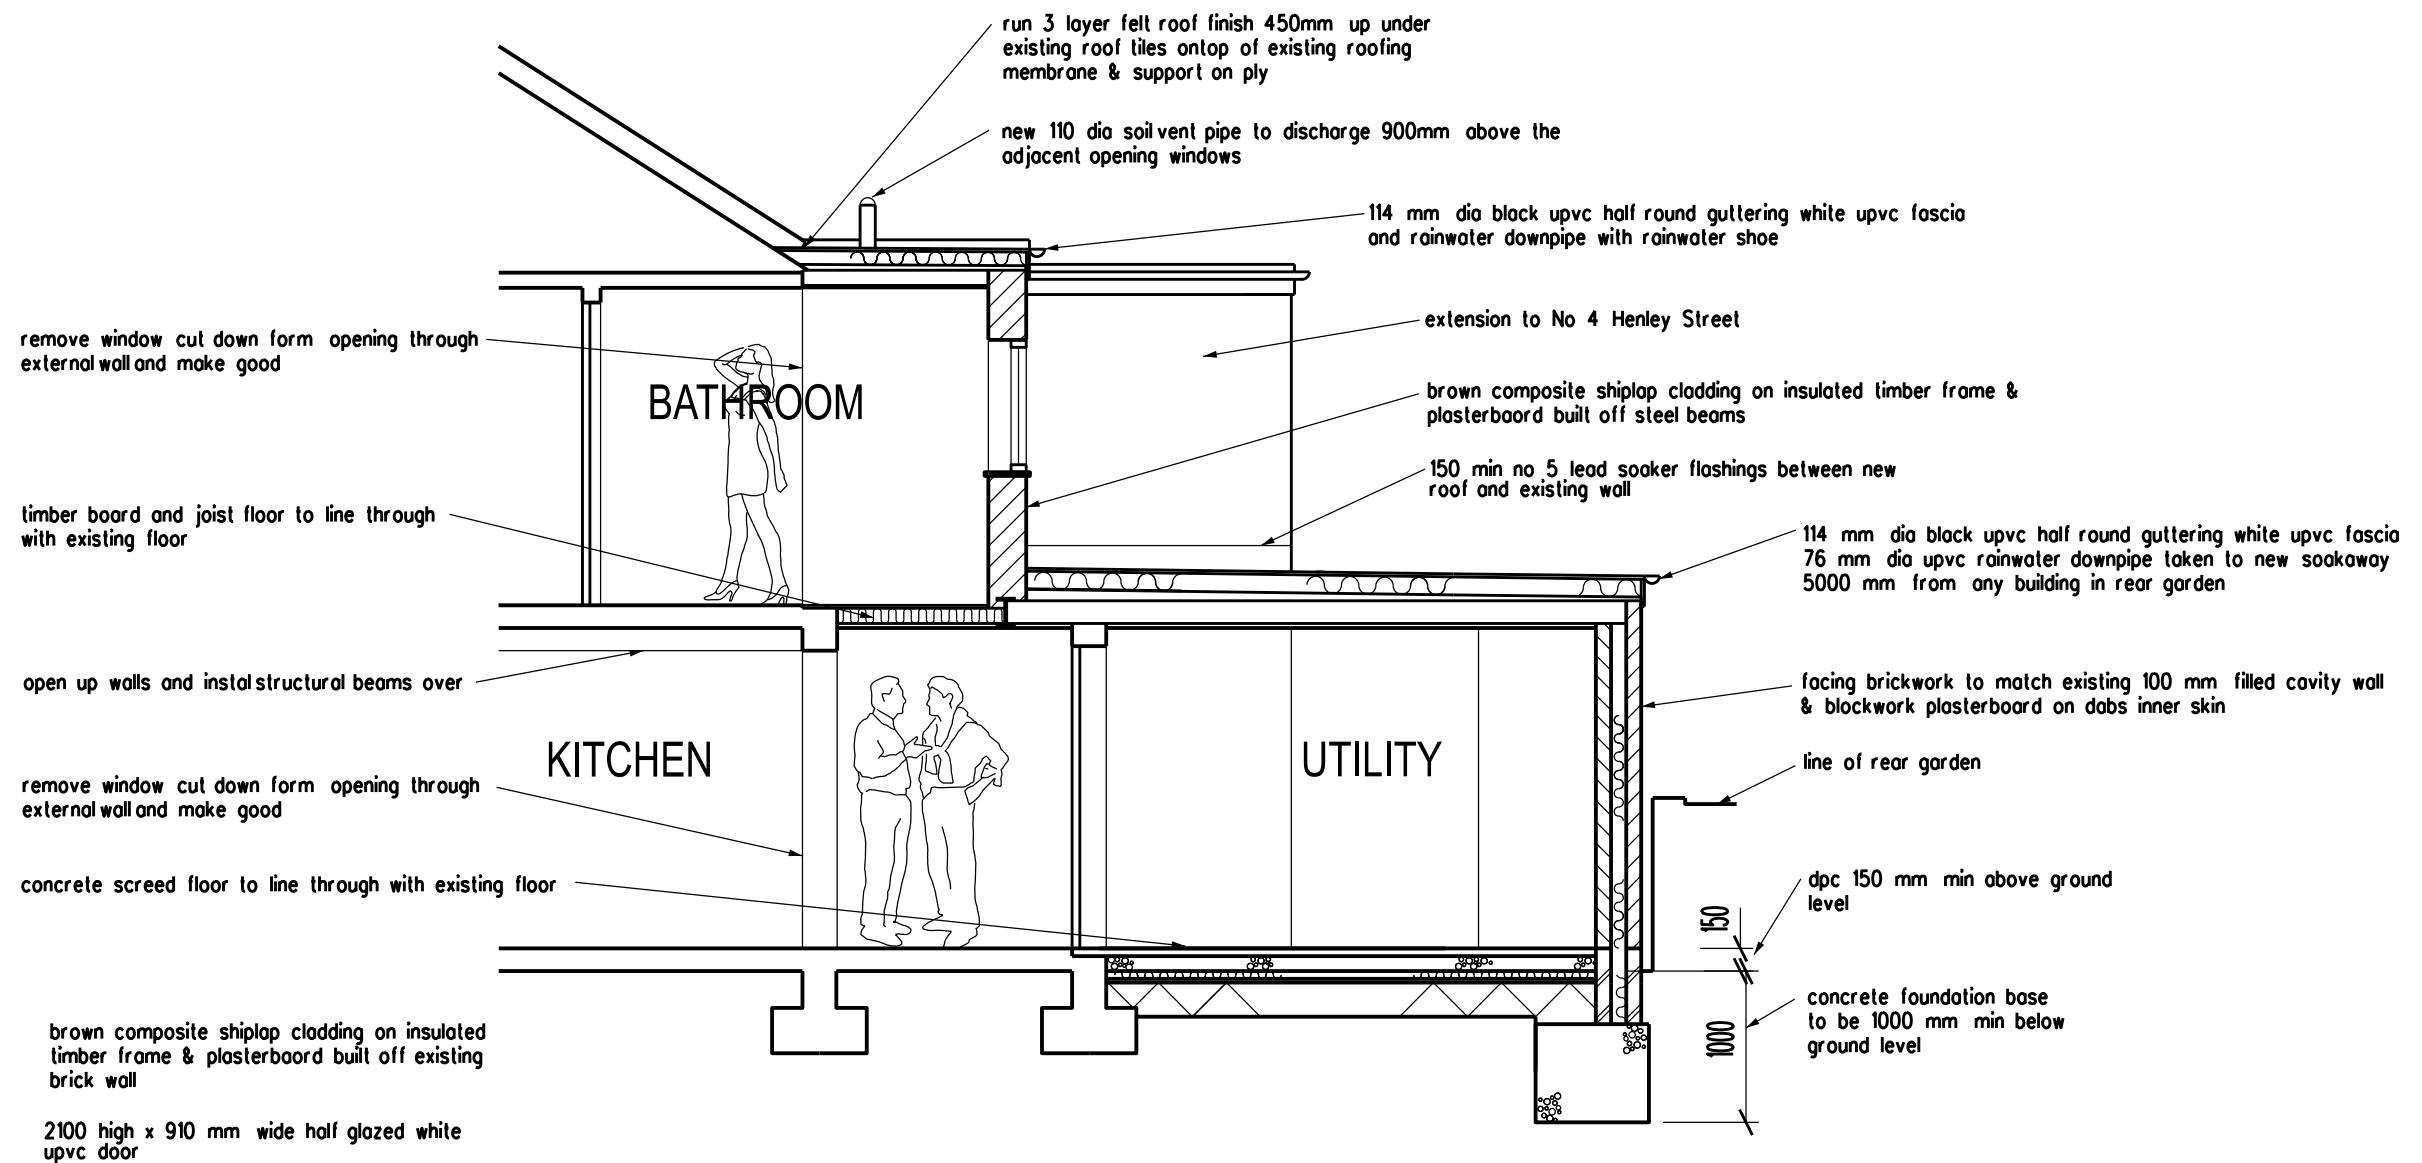

PLANNING APPLICATION

REVISION ARCHITECT DATE

TA ARCHITECTS
11 JOYDENS WOOD ROAD BEXLEY
KENT DA5 2HS Tel 07905 130591
ta140256@googlegmail.com

JOB
PROPOSED DOUBLE STOREY
REAR EXTENSION AT
VINE COTTAGE 5 HENLEY STREET
LUDDESDOWN KENT DA13 0XB

DRAWING
SECTION A-A

SCALE 1:50 AT A3 DATE MAR 2025

DRAWING NO.
AE/08

