
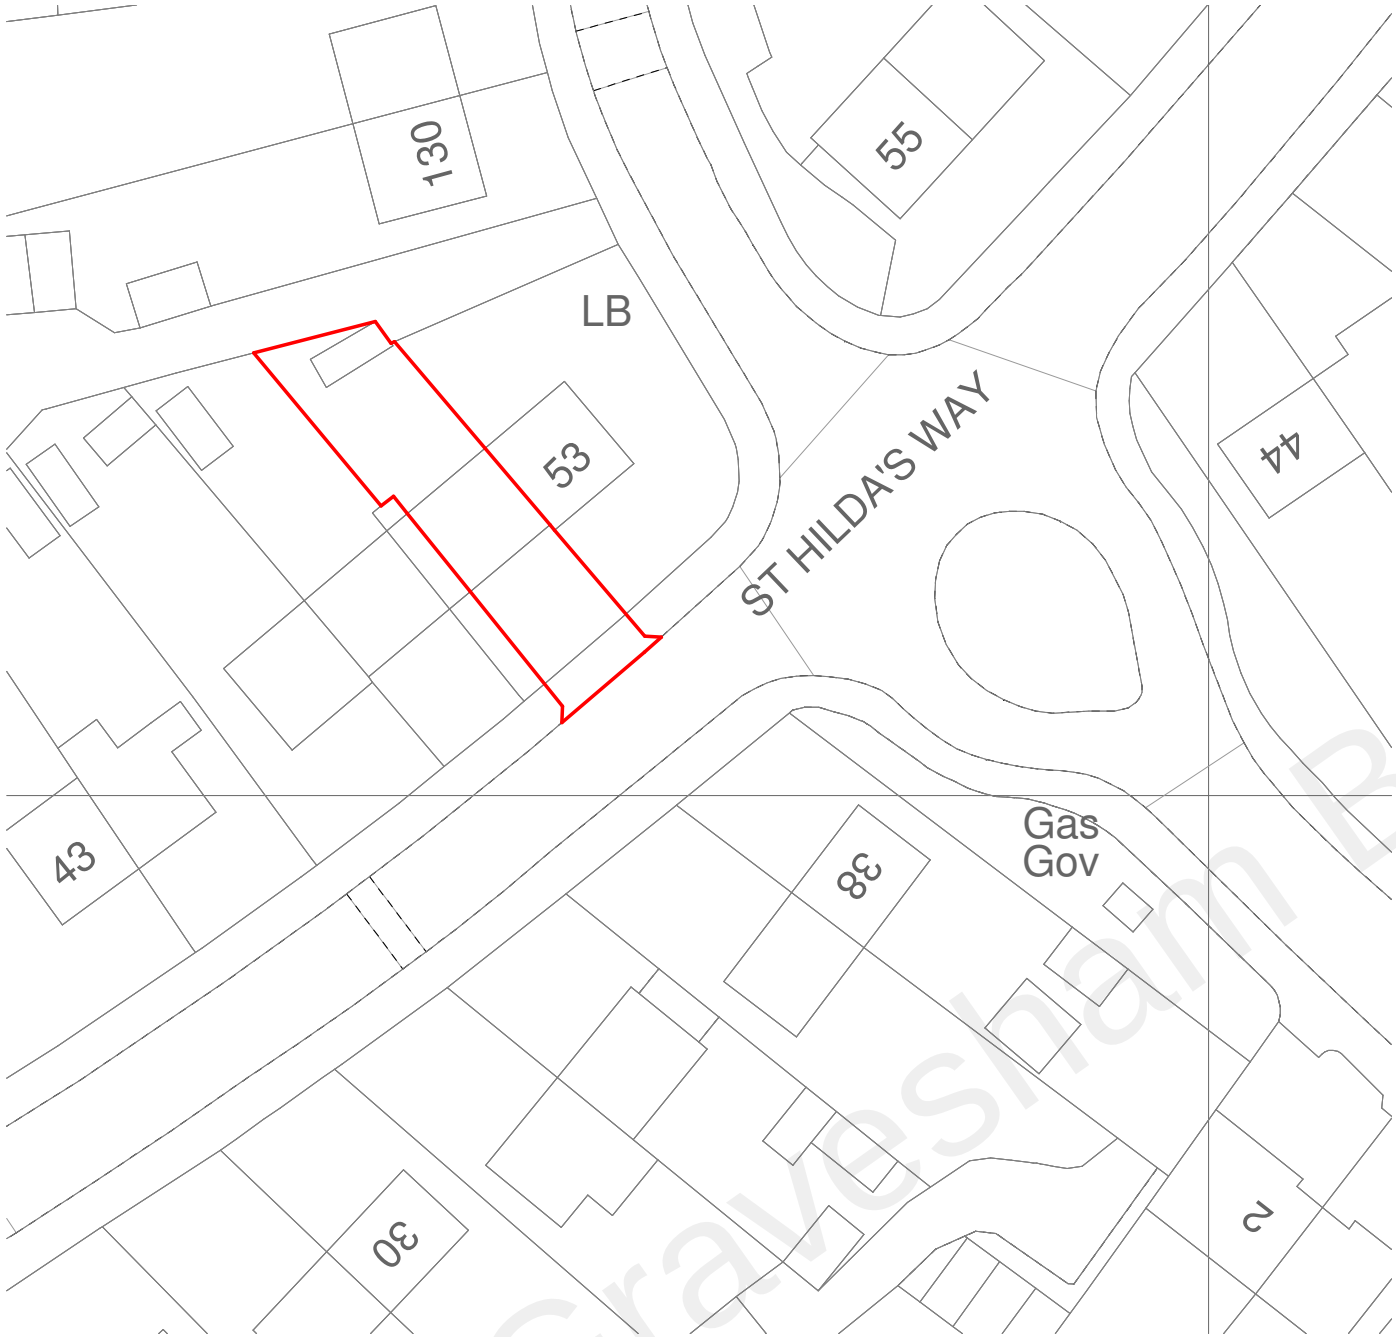


NOTE:
All measurements to be checked on site.
This drawing is prepared for planning purposes only.

NORTH

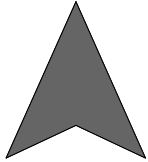


02/EBP - EXISTING BLOCK PLAN
1: 500

OSGB Maps purchased from www.streetwise.net
© Crown Copyright and database rights 2019 OS 100047474



VISUAL SCALE 1:500 @ A3

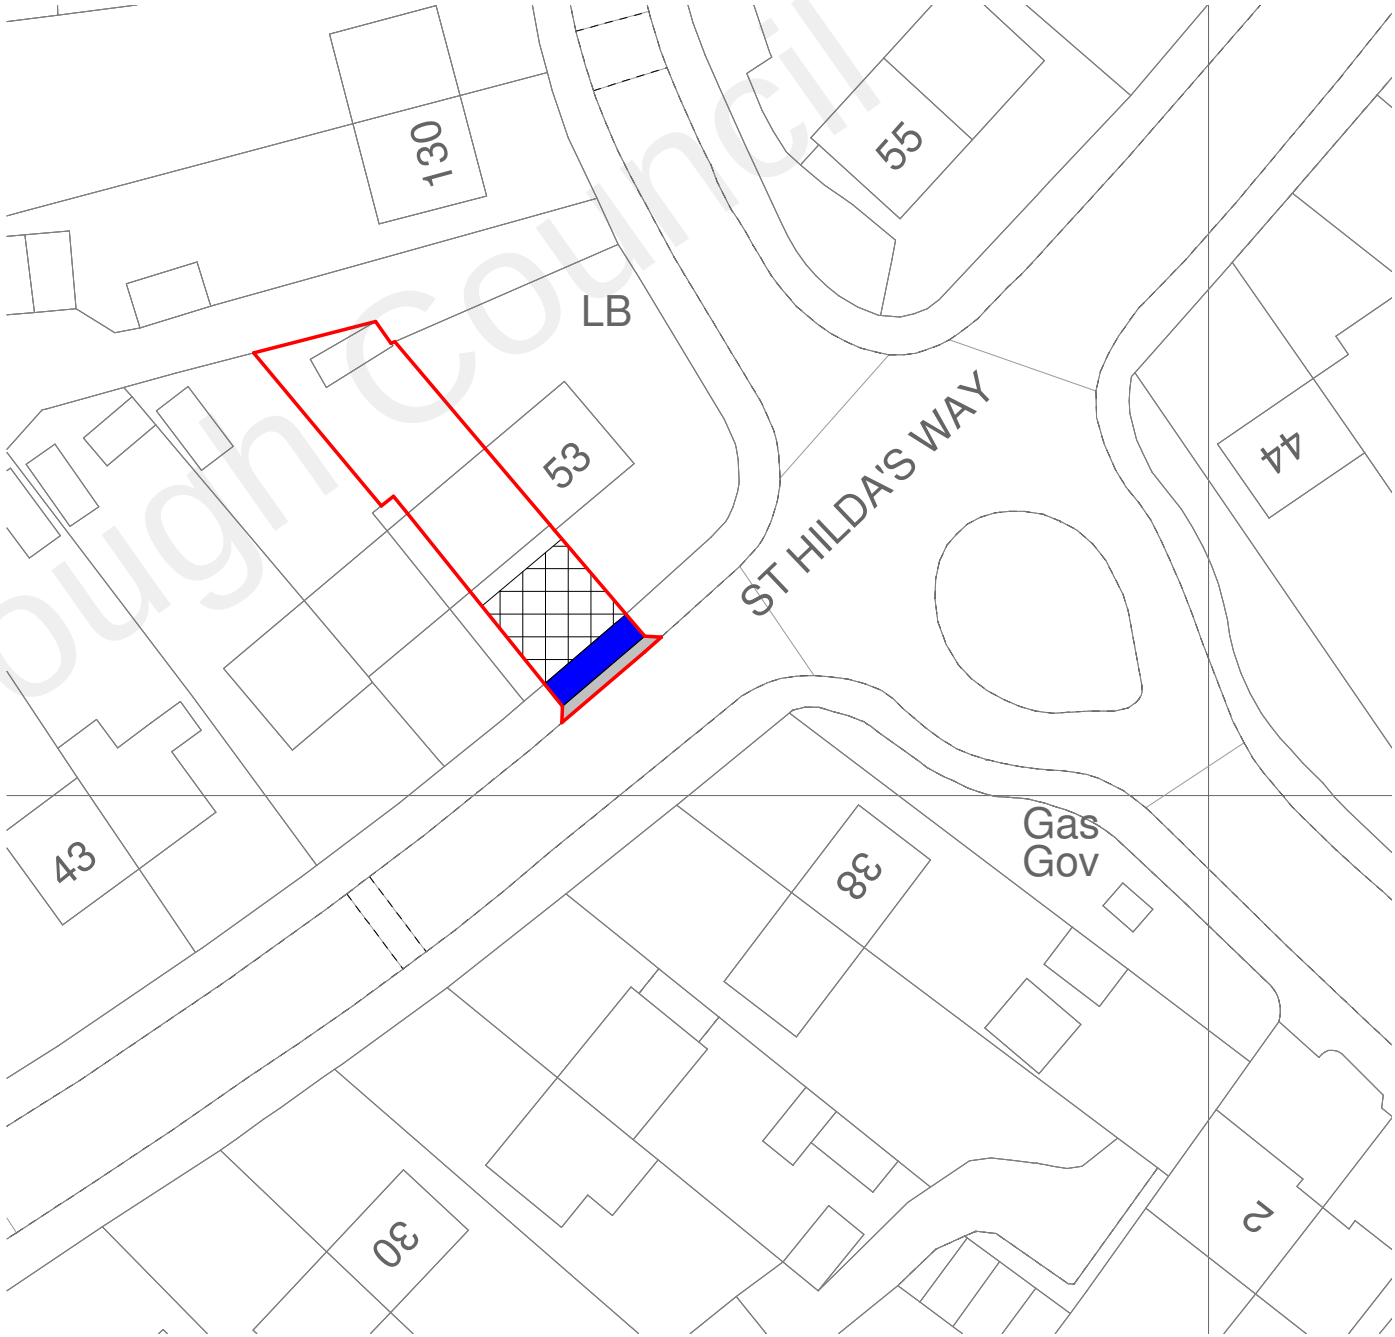

02/PBP - PROPOSED BLOCK PLAN
1: 500

PROJECT NO.
596
PROJECT ADDRESS:
51 ST HILDA'S WAY GRAVESEND DA12 4AL
SHEET NO: 596/ 02 REV:
SCALE:
1: 500 @A3
DRAWING TITLE:
BLOCK PLANS
DATE:
JUNE 2022