

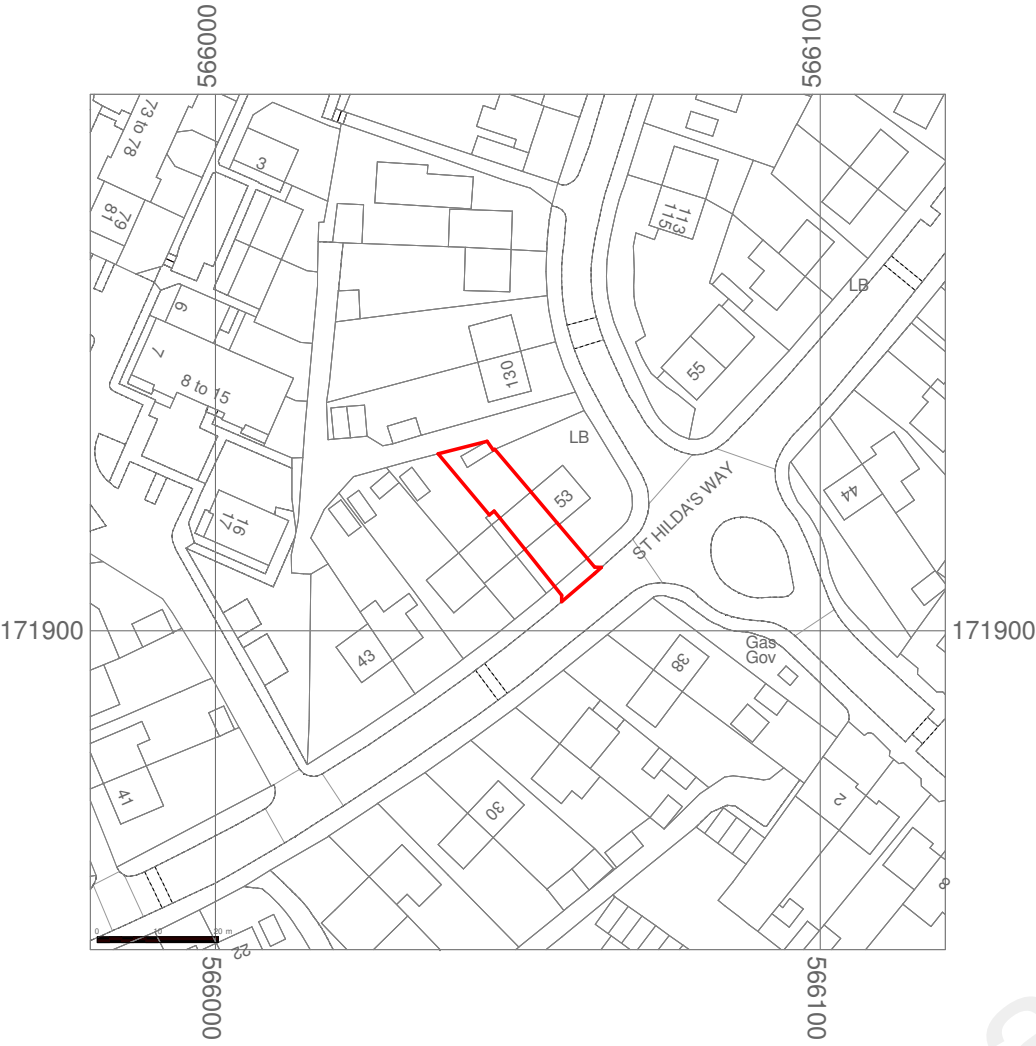


NOTE:
All measurements to be checked on site.
This drawing is prepared for planning purposes only.

NORTH

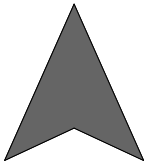

01/ELP - EXISTING LOCATION PLAN
1 : 1250

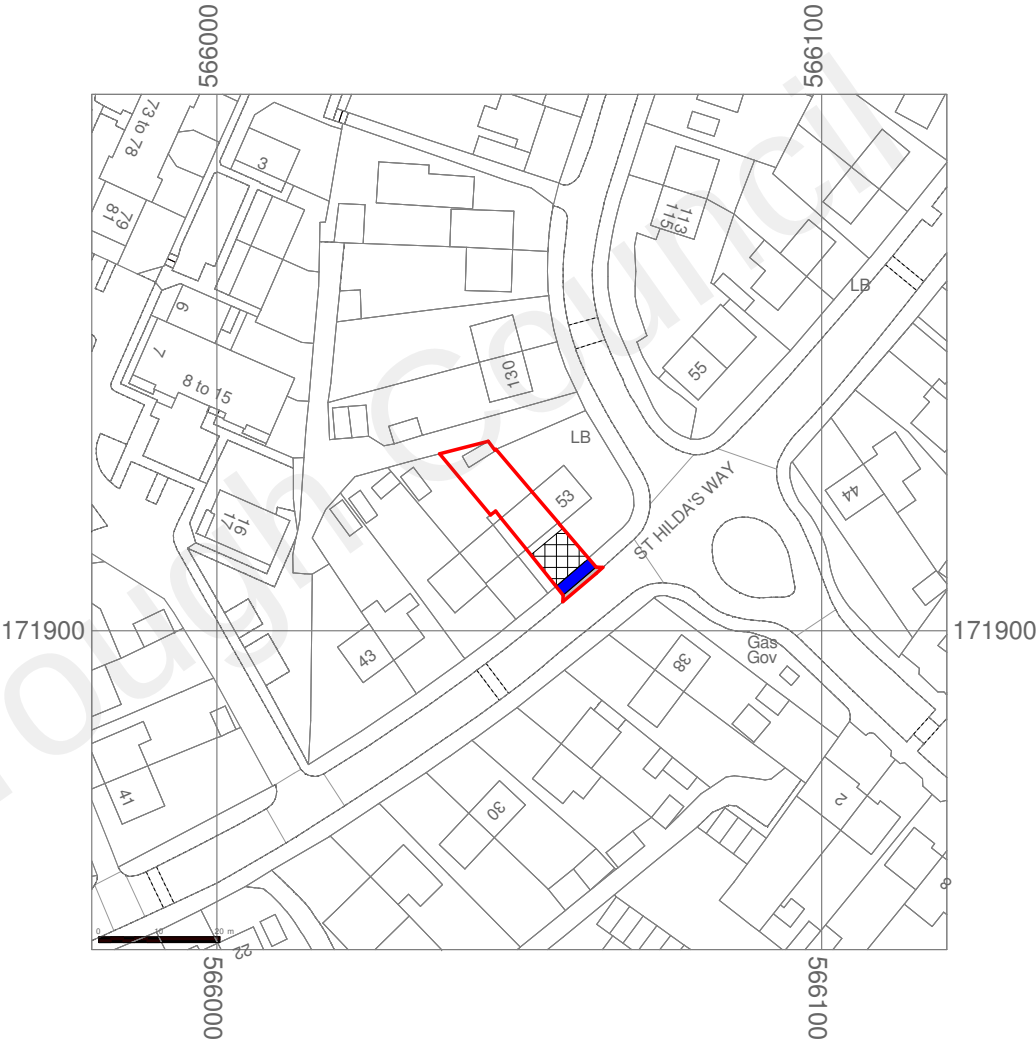

01/PLP - PROPOSED LOCATION PLAN
1 : 1250

OSGB Maps purchased from www.streetwise.net
© Crown Copyright and database rights 2019 OS 100047474



VISUAL SCALE 1:1250 @ A3

PROJECT NO.
596
PROJECT ADDRESS:
51 ST HILDA'S WAY GRAVESEND DA12 4AL
SHEET NO: 596/ 01
REV:
SCALE:
1 : 1250 @A3
DRAWING TITLE:
LOCATION PLANS
DATE:
JUNE 2022