


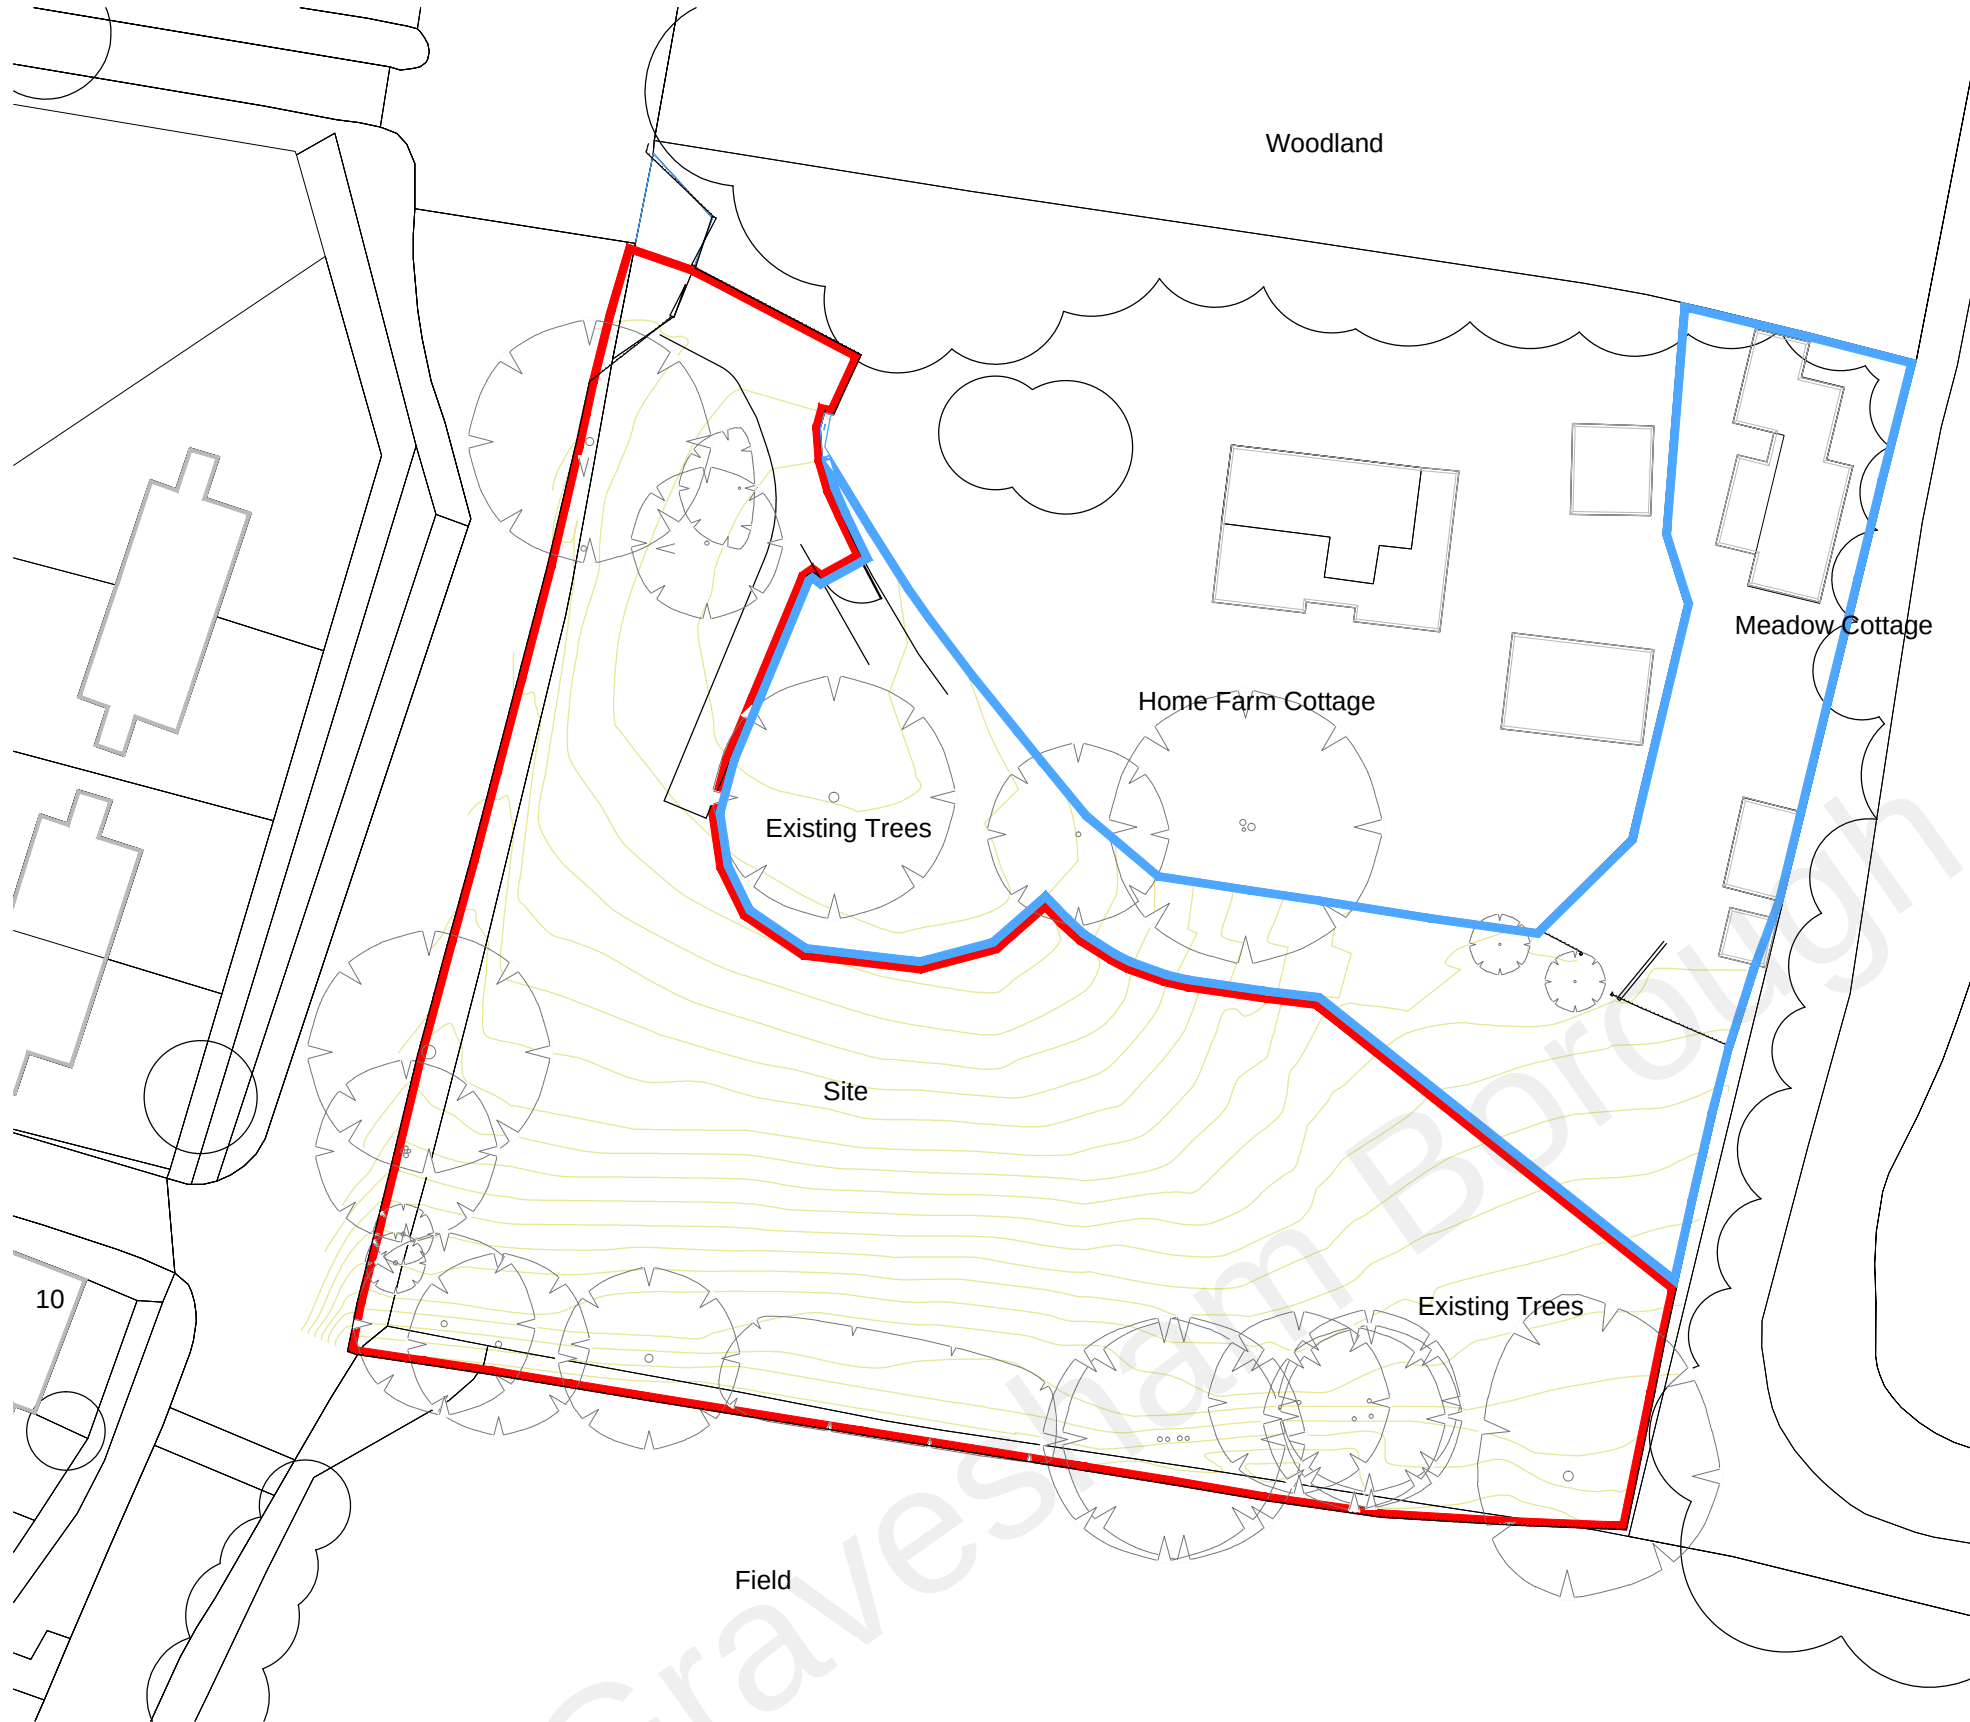

Block Plan (Scale 1:200)



Rev	Date	Description

ADAM WOODBRIDGE
ARCHITECTS

07815535348
info@adamwoodbridgearchitects.com
33 Mount Pleasant Close Lyngs Kent CT18 8HF

Client / Project
Proposed Residential Development at:
Meadow Cottage
School Lane
Higham
Kent
ME3 7JG

Drawing Description
Site and Location Plan as Existing

Scale
1:200/1250@A3

Drawing Number
18_95_01

Date
July 2019

Revision

C