Former Bowls Club, Church Walk, Gravesend

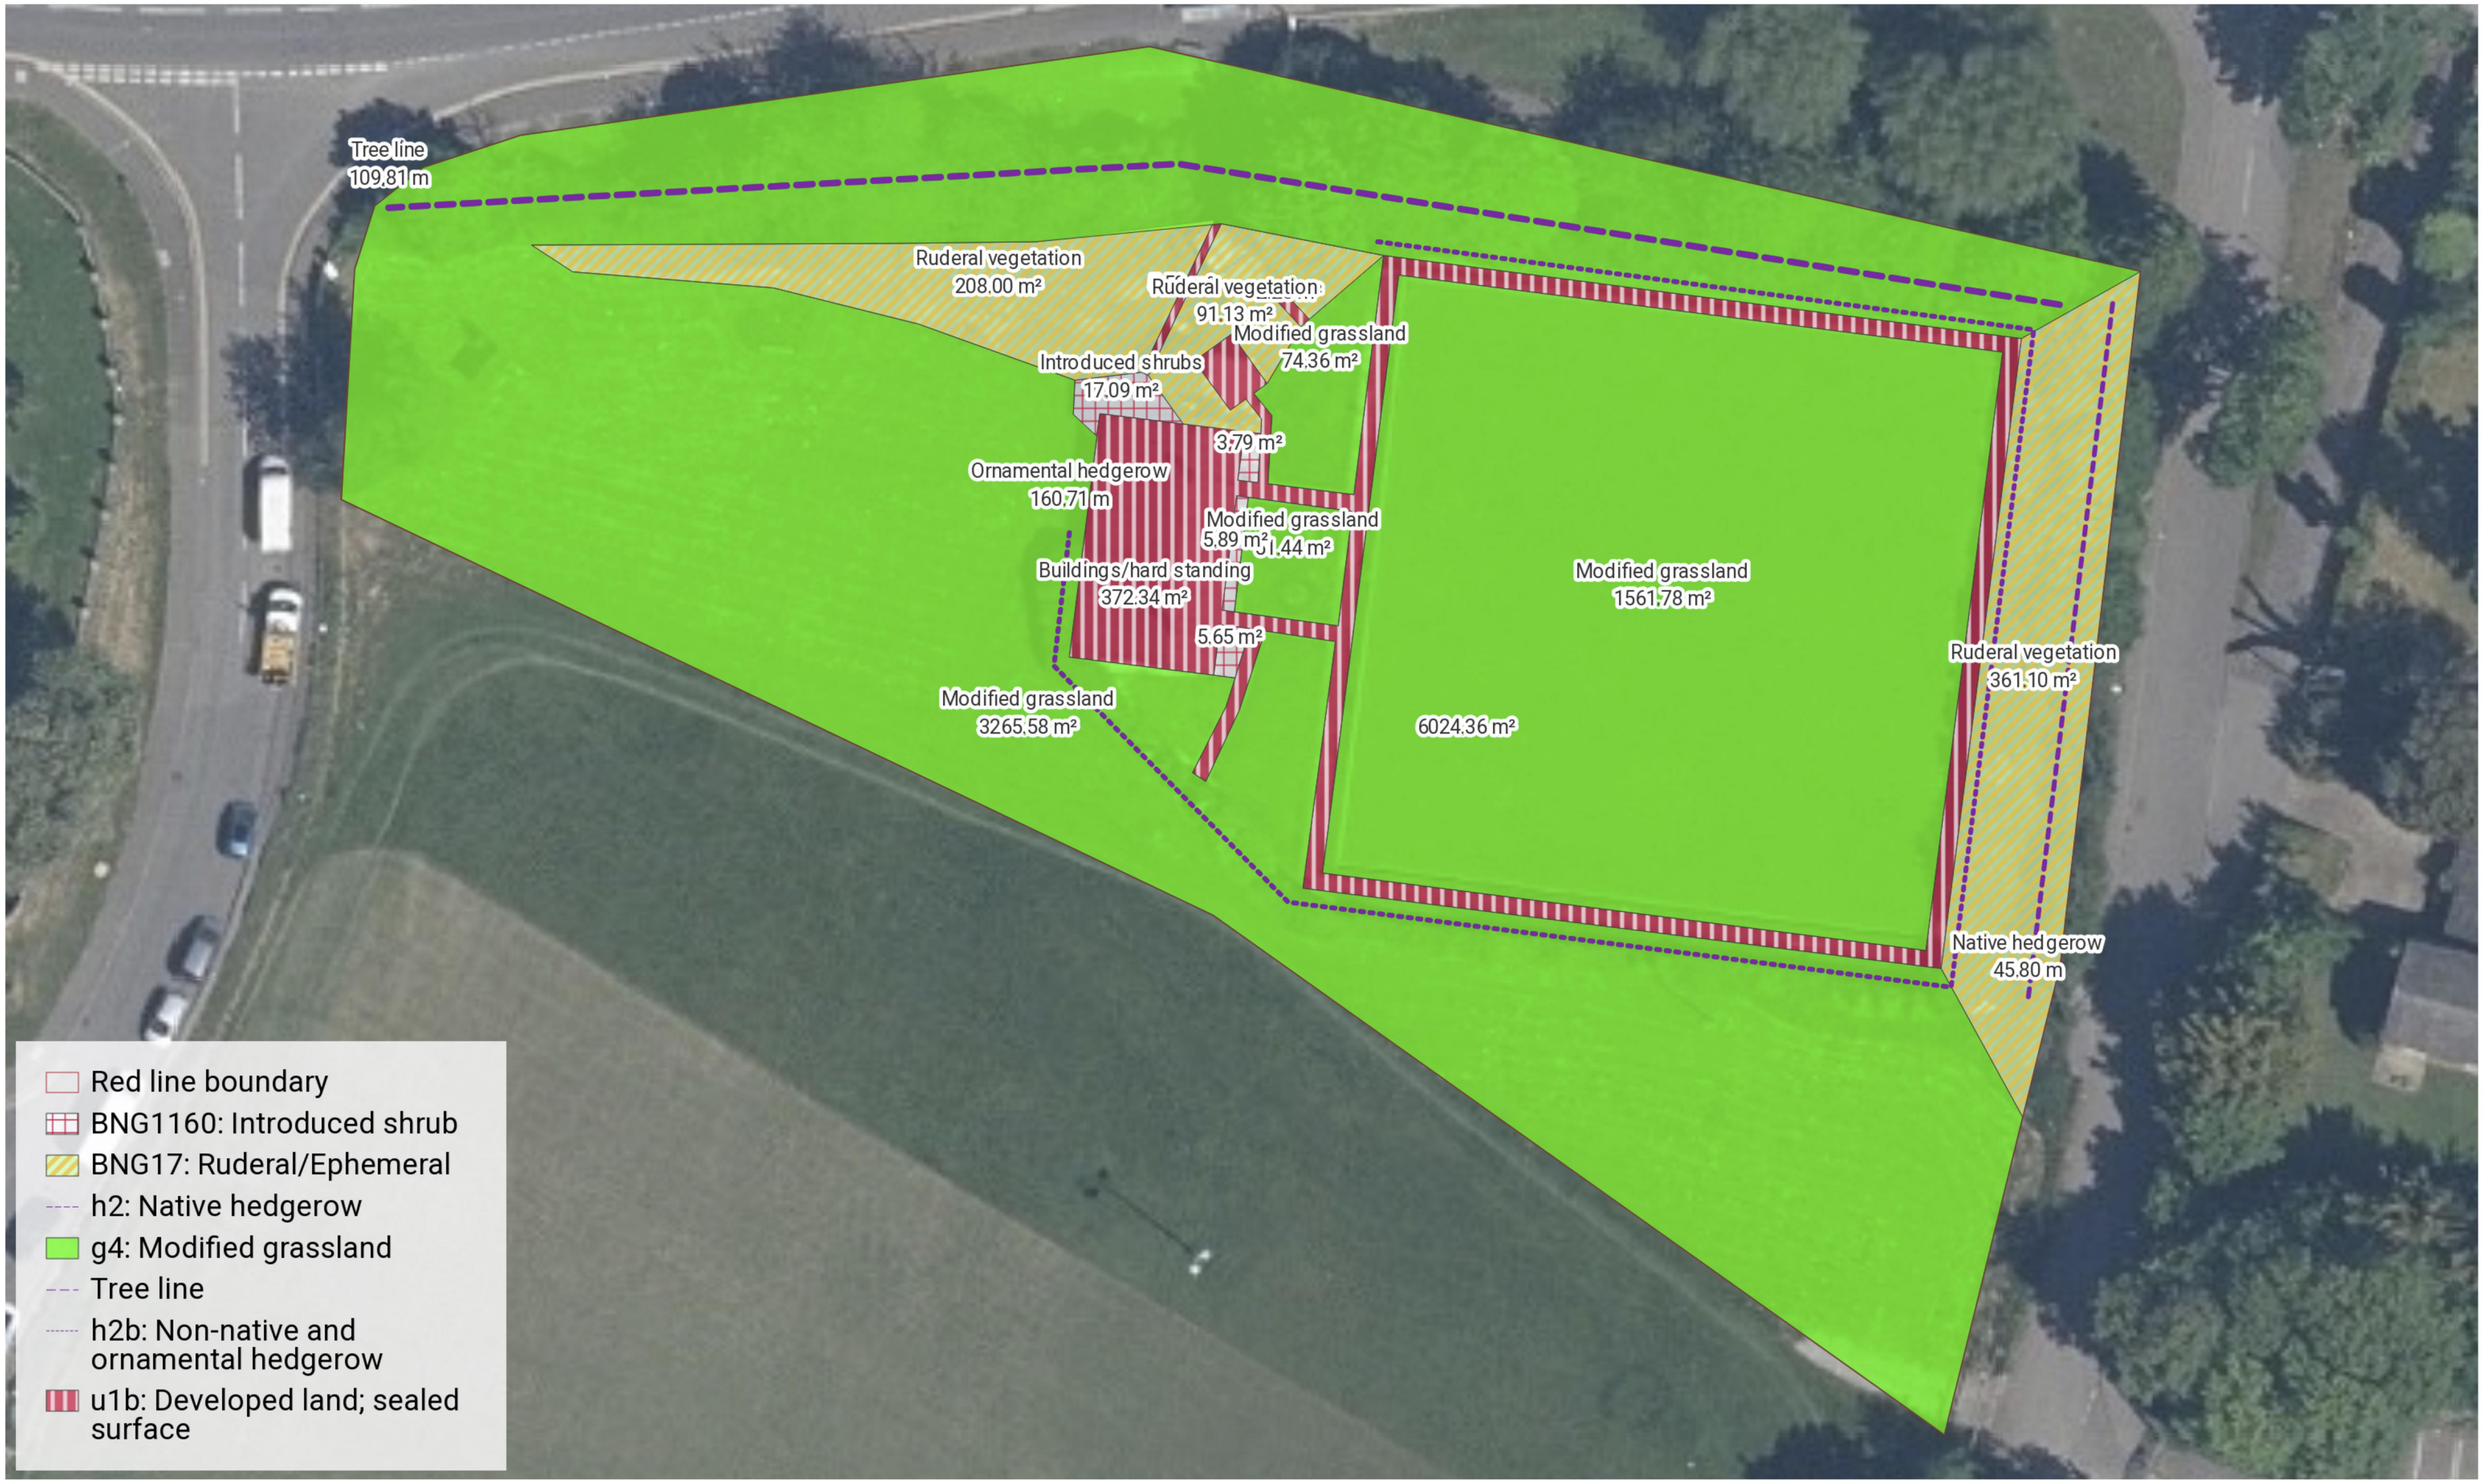

Produced on Land App, Feb 26, 2025.
©Getmapping Ltd

BNG Baseline Plan

10 m
Scale 1:400 (at A3)

N