




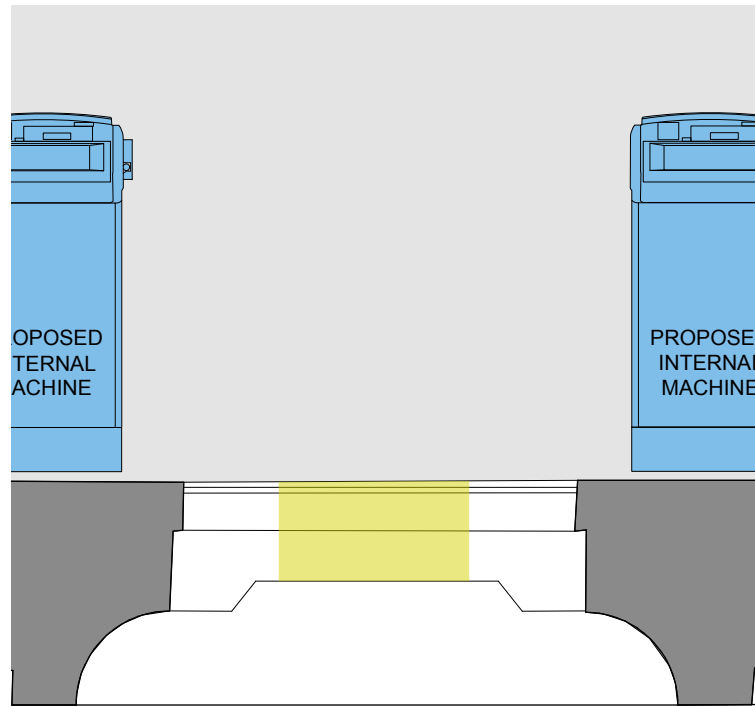


10 Detailed Plan Of Affected Area
1:25@A3

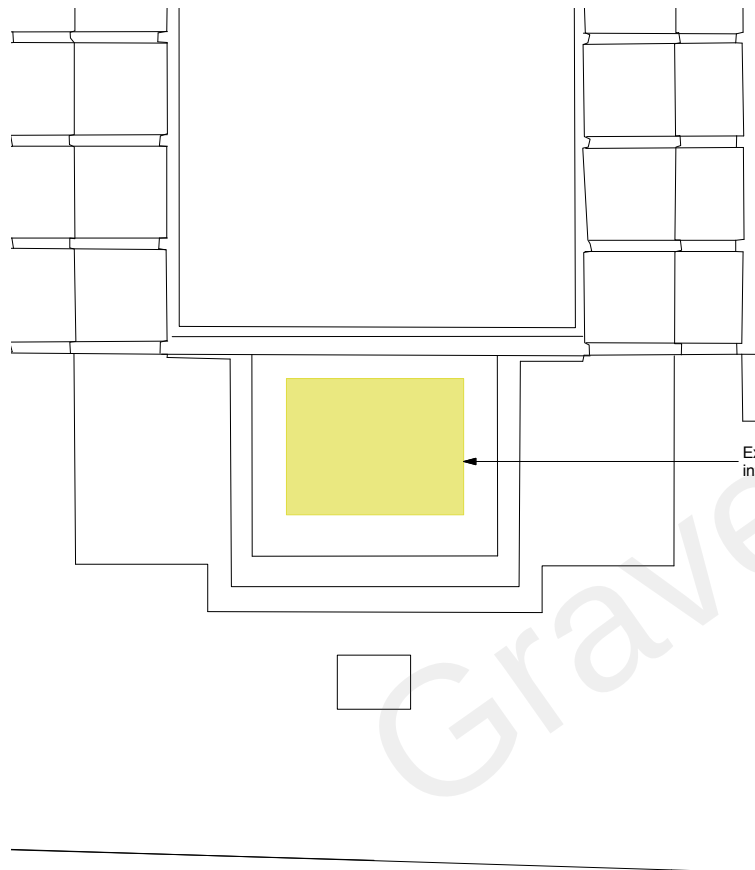

12 Detailed Elevation Of Affected Area
1:25@A3

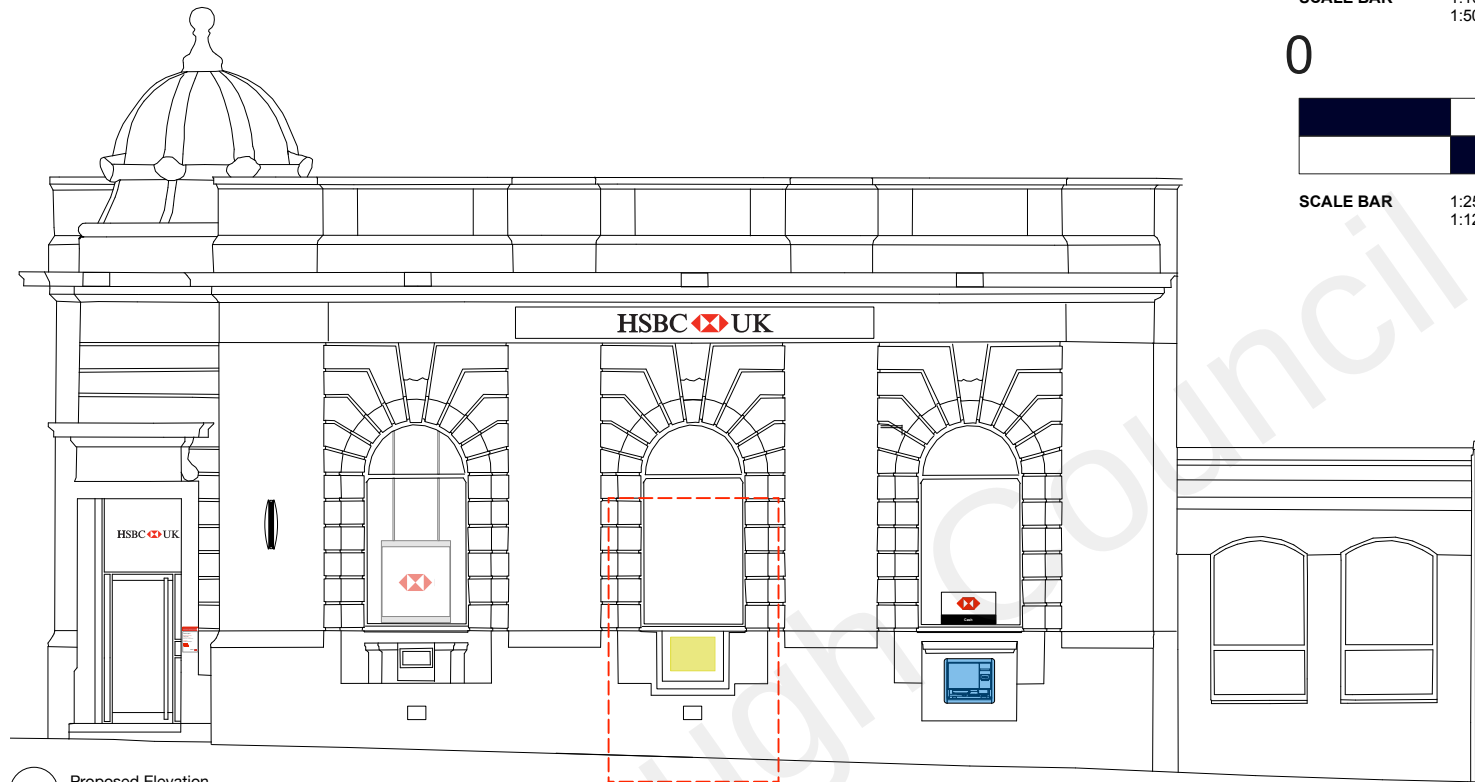

11 Proposed Elevation
1:100@A3

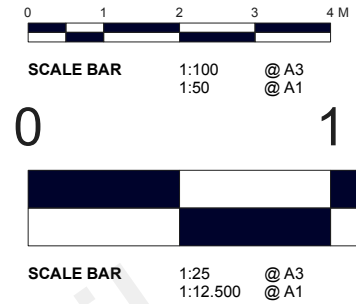


LEGEND

- SELF SERVICE MACHINE NEW EQUIPMENT
- AREA OF REQUIRED ADJUSTMENT TO (EXISTING/PROPOSED)
- EXISTING STRUCTURE

SCOPE OF WORKS

- REMOVE EXISTING EXTERNAL ATM.
- EXISTING APERTURE TO BE INFILLED TO MATCH EXISTING STONWORK.
- AREA OF WINDOW FRAME AFFECTED BY WORKS TO BE REPAIRED AND REDECORATED.

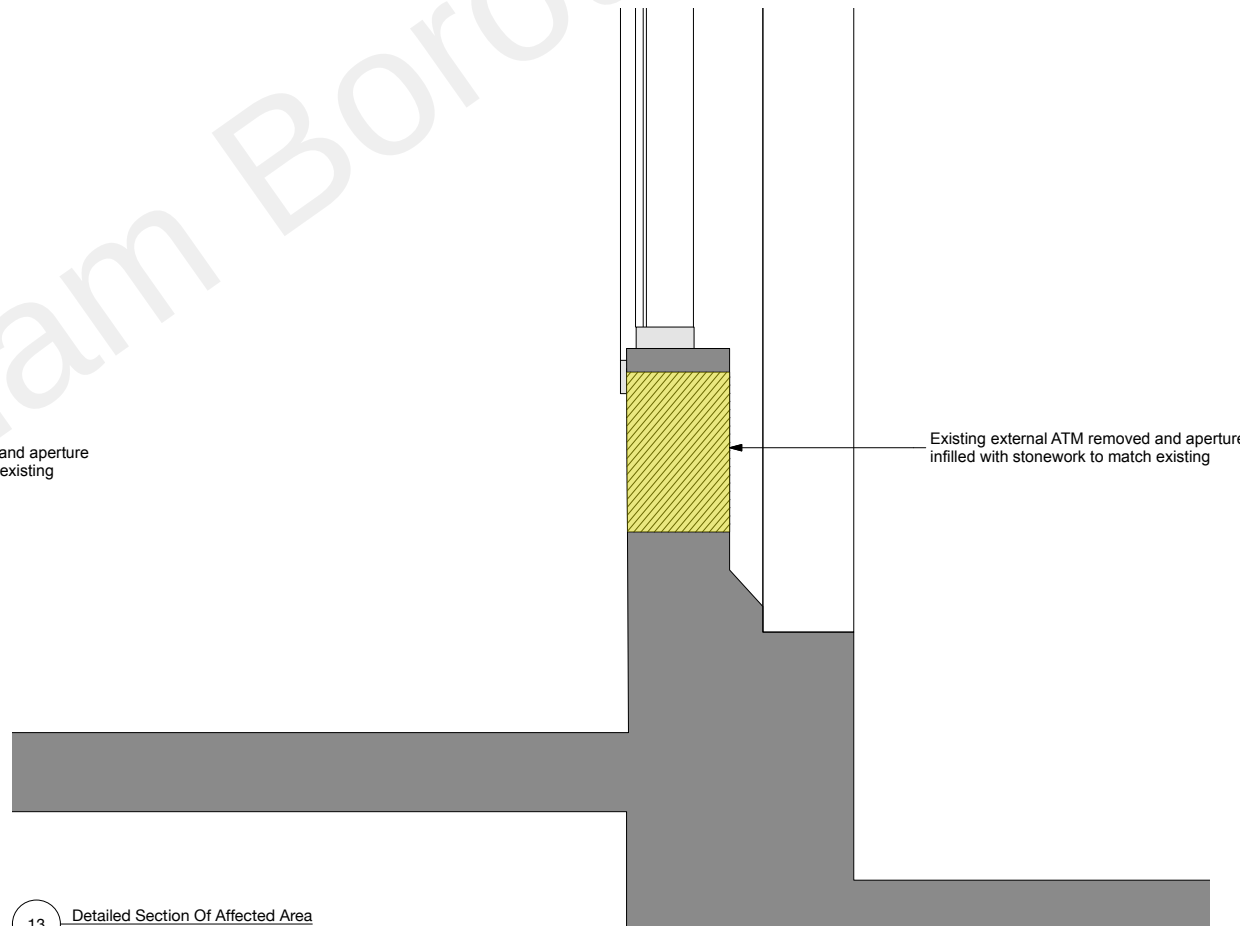

13 Detailed Section Of Affected Area
1:25@A3