



EXISTING PLAN : 1:100

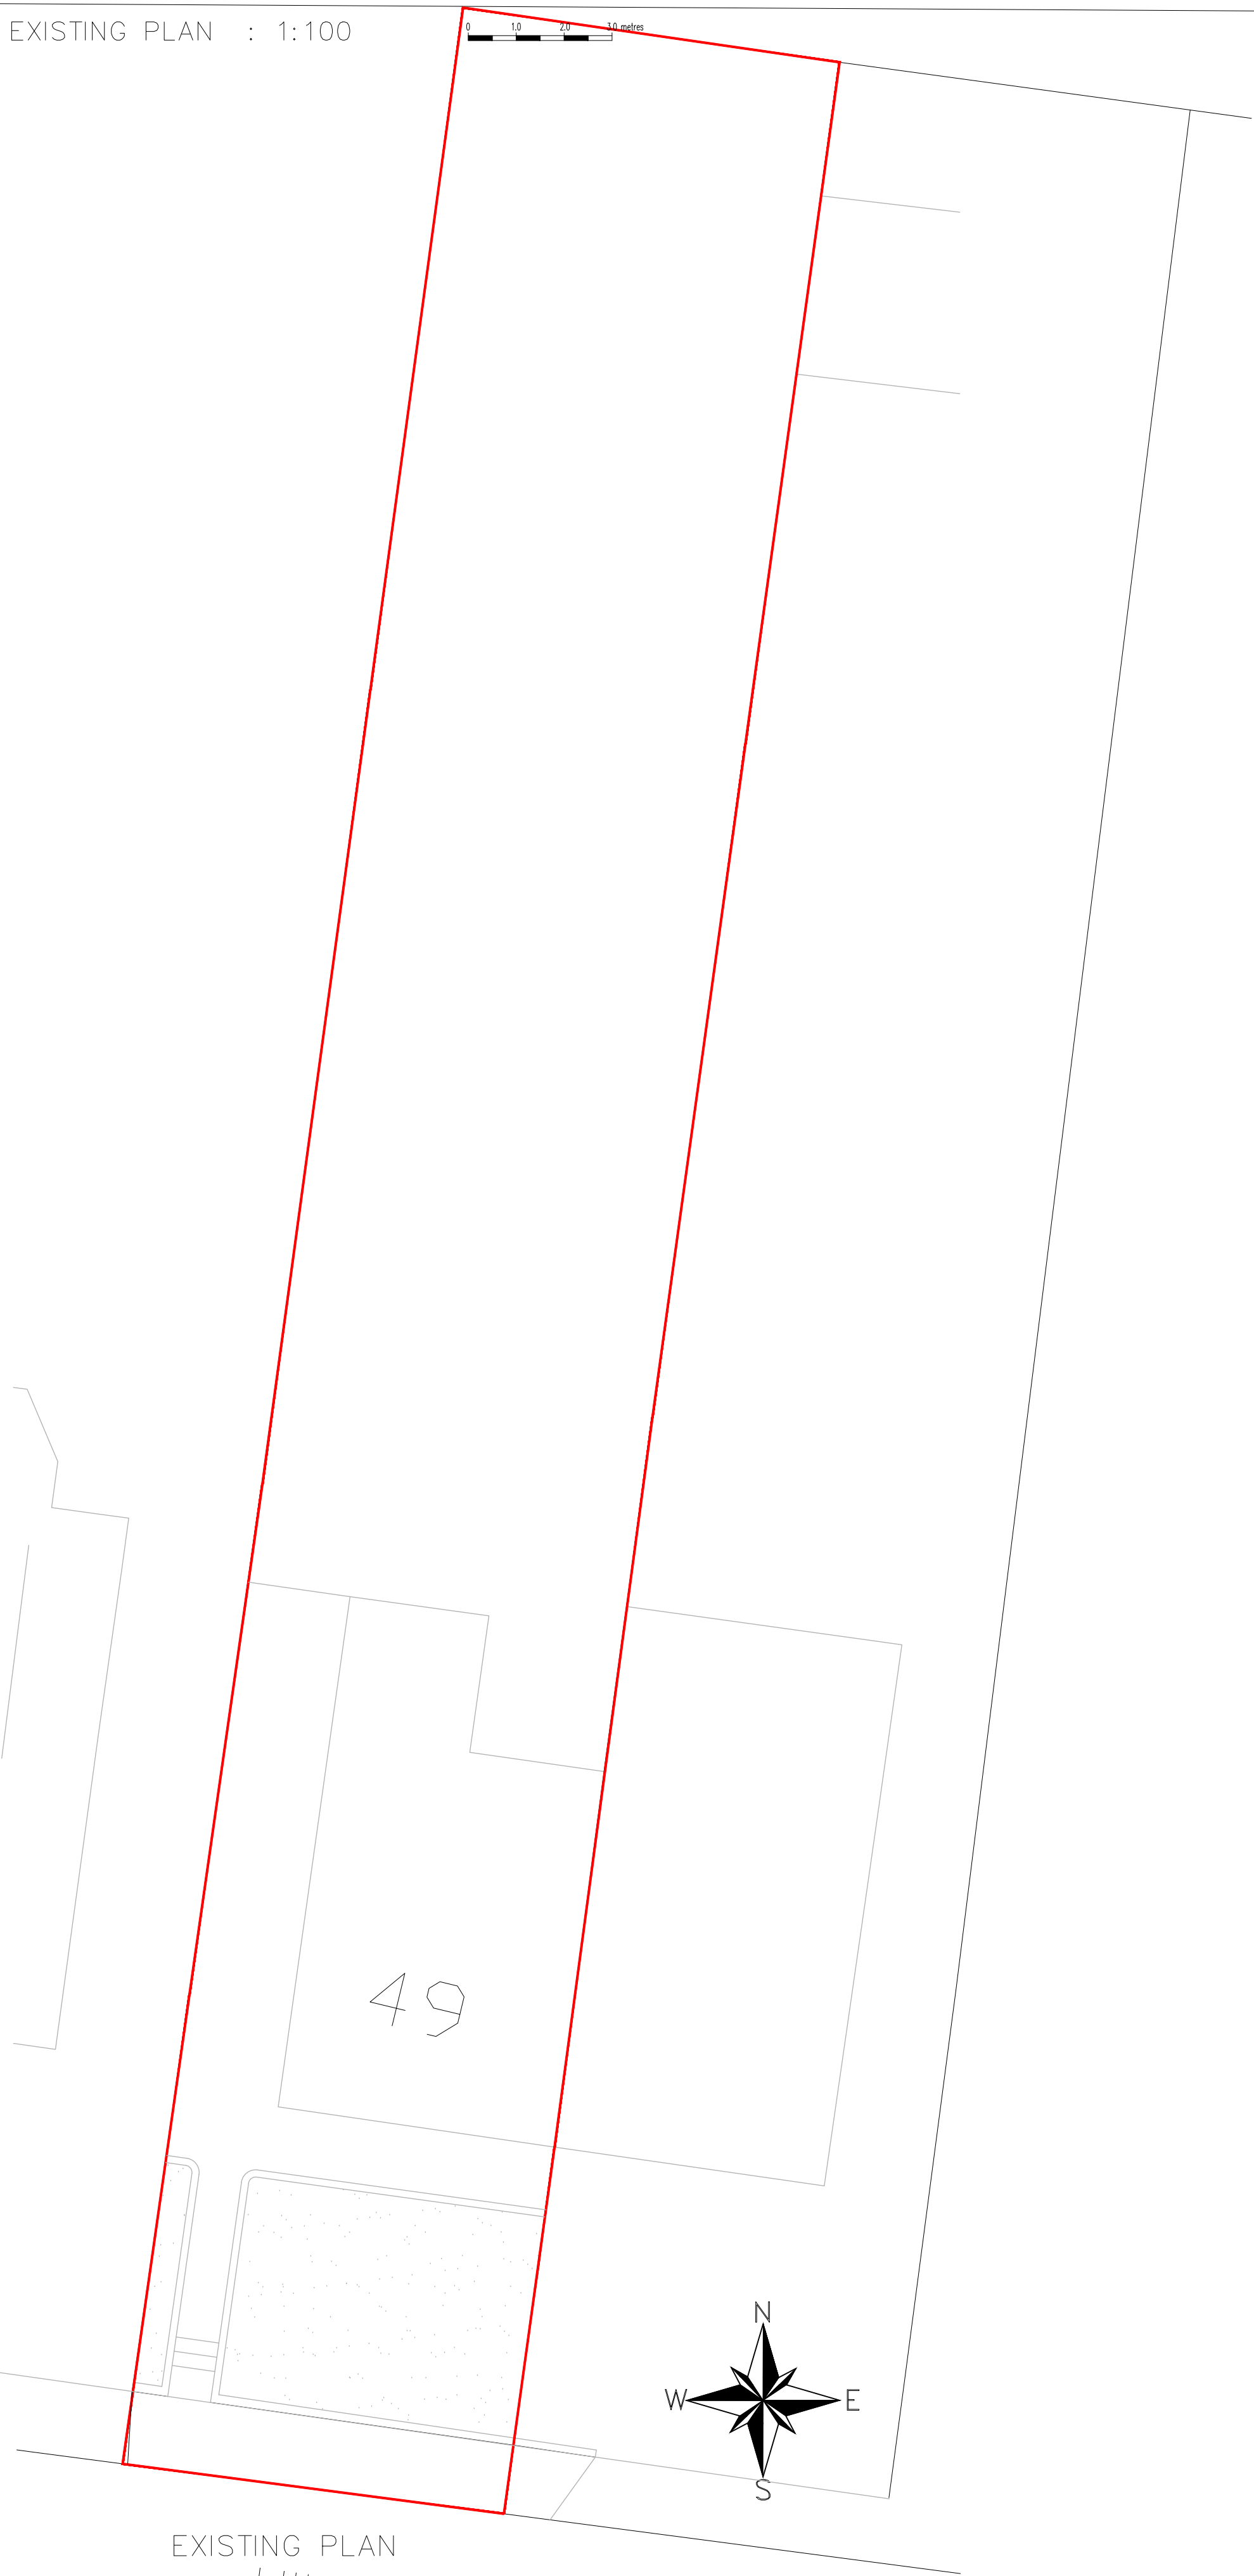

PROPOSED PLAN : 1:100

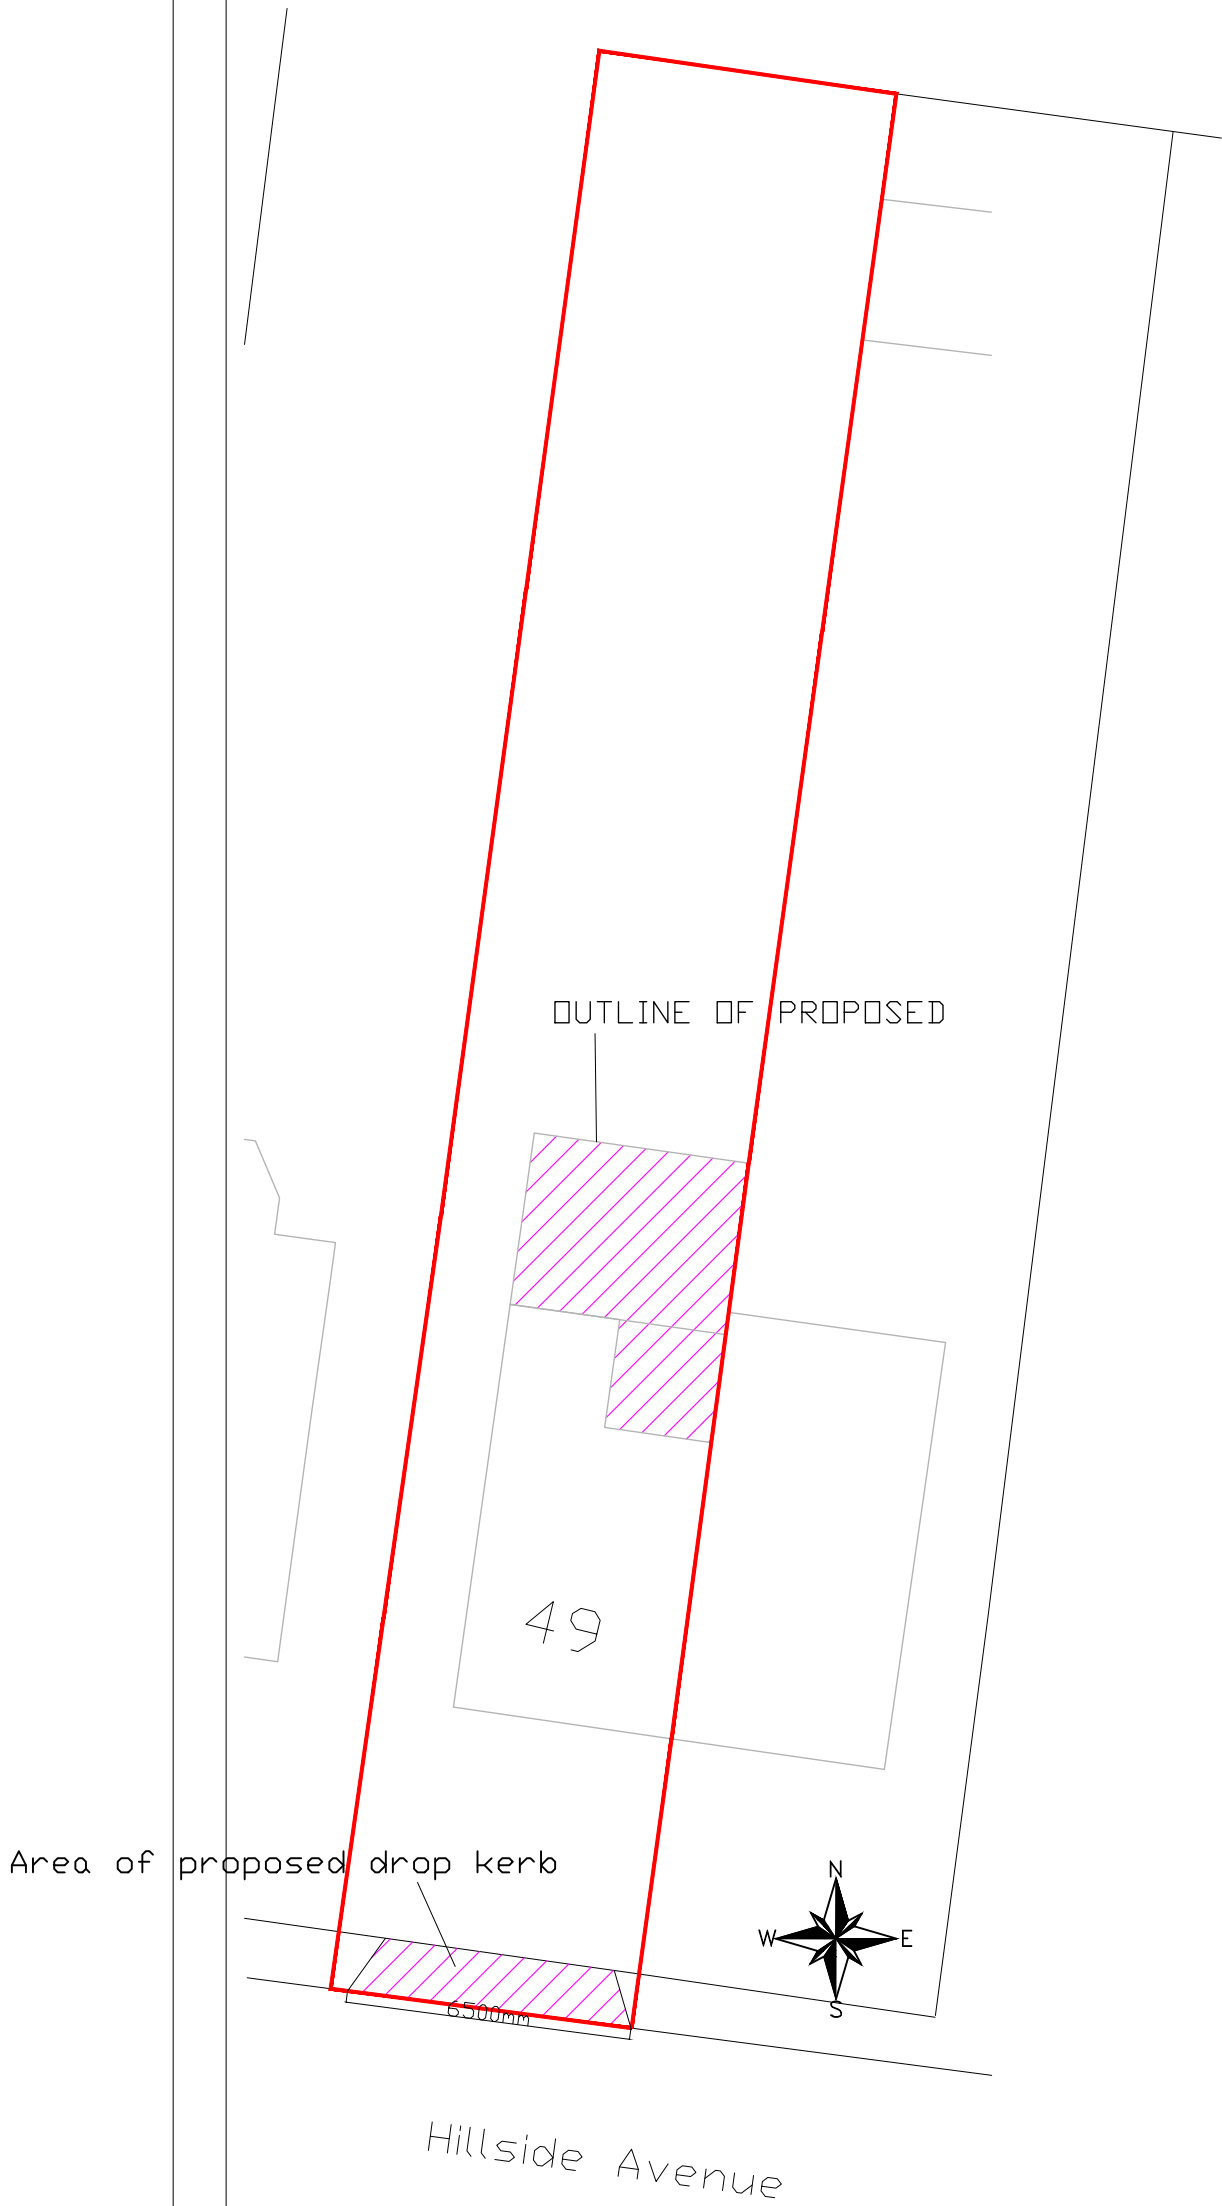

SITE/BLOCK PLAN : SCALE 1:200

REV	DATE	DESCRIPTION	BY
Av ARCHYWORKS Tel 020 83104671 - e-mail - archworkltd@yahoo.com client Ademola Atobaru project 49 Hillside Avenue Gravesend DA15 5QN drawing Proposed and Existing Front Layout Plans, date Nov. 2022 scale As shown at A1 drawn by OS drg.no. 49HILLS/PD/A/102 revision c © 2022 ARCHYWORK LTD - ALL RIGHTS RESERVED DO NOT SCALE - CHECK ALL DIMENSIONS ON SITE			