



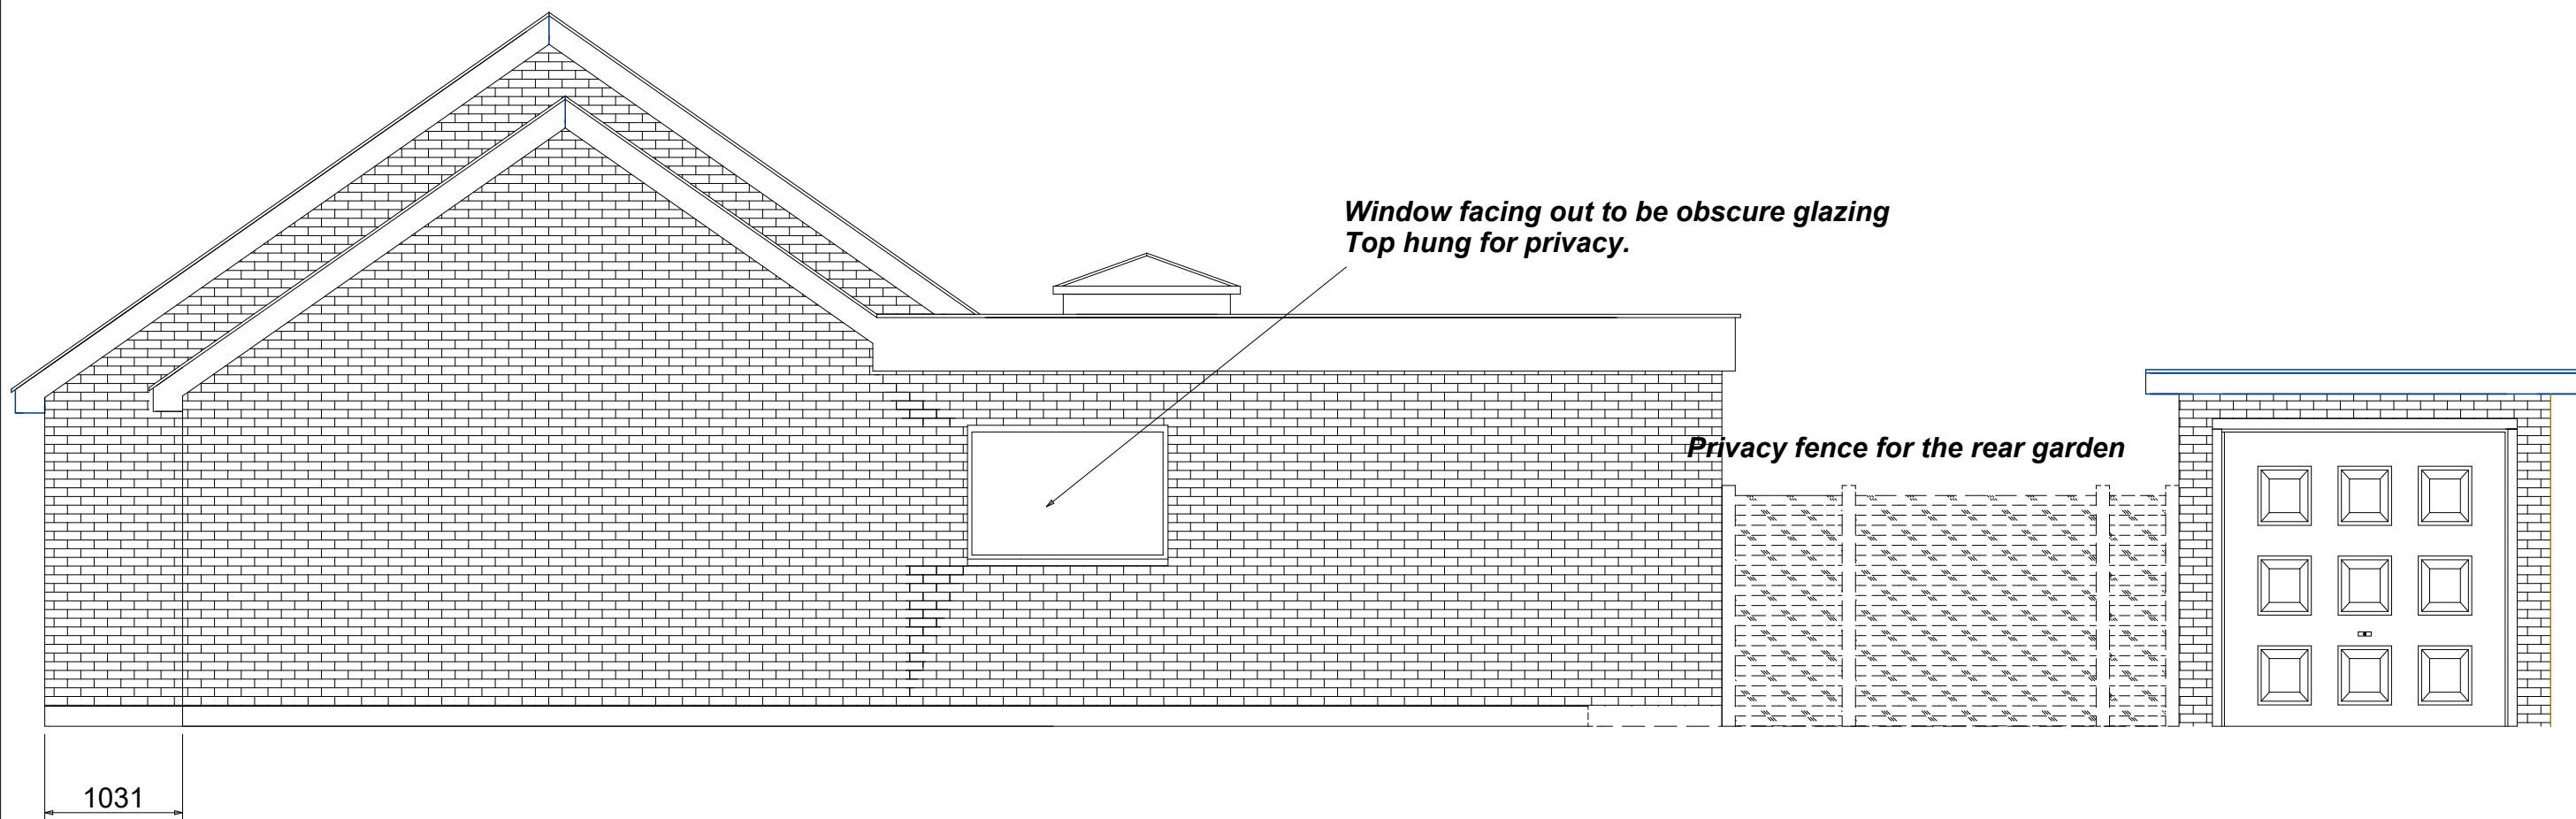

Extension set back 1031 from building line

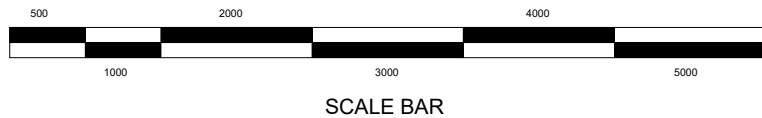

Proposed Side and rear extension
PROPOSED ELEVATION ROAD SIDE
Client Tony Davis

Number 05A
Date 15/04/2024
Drawn by Andrew Randall

Page Size - A3
Scale 1:50

The Cottage
Southfleet Avenue
Longfield
DA3 7JQ
andrew@lignumcarpentry.co.uk
07968049813 / 01474 704111