
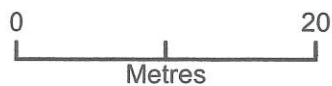


39 Ascot Road - Revised Version

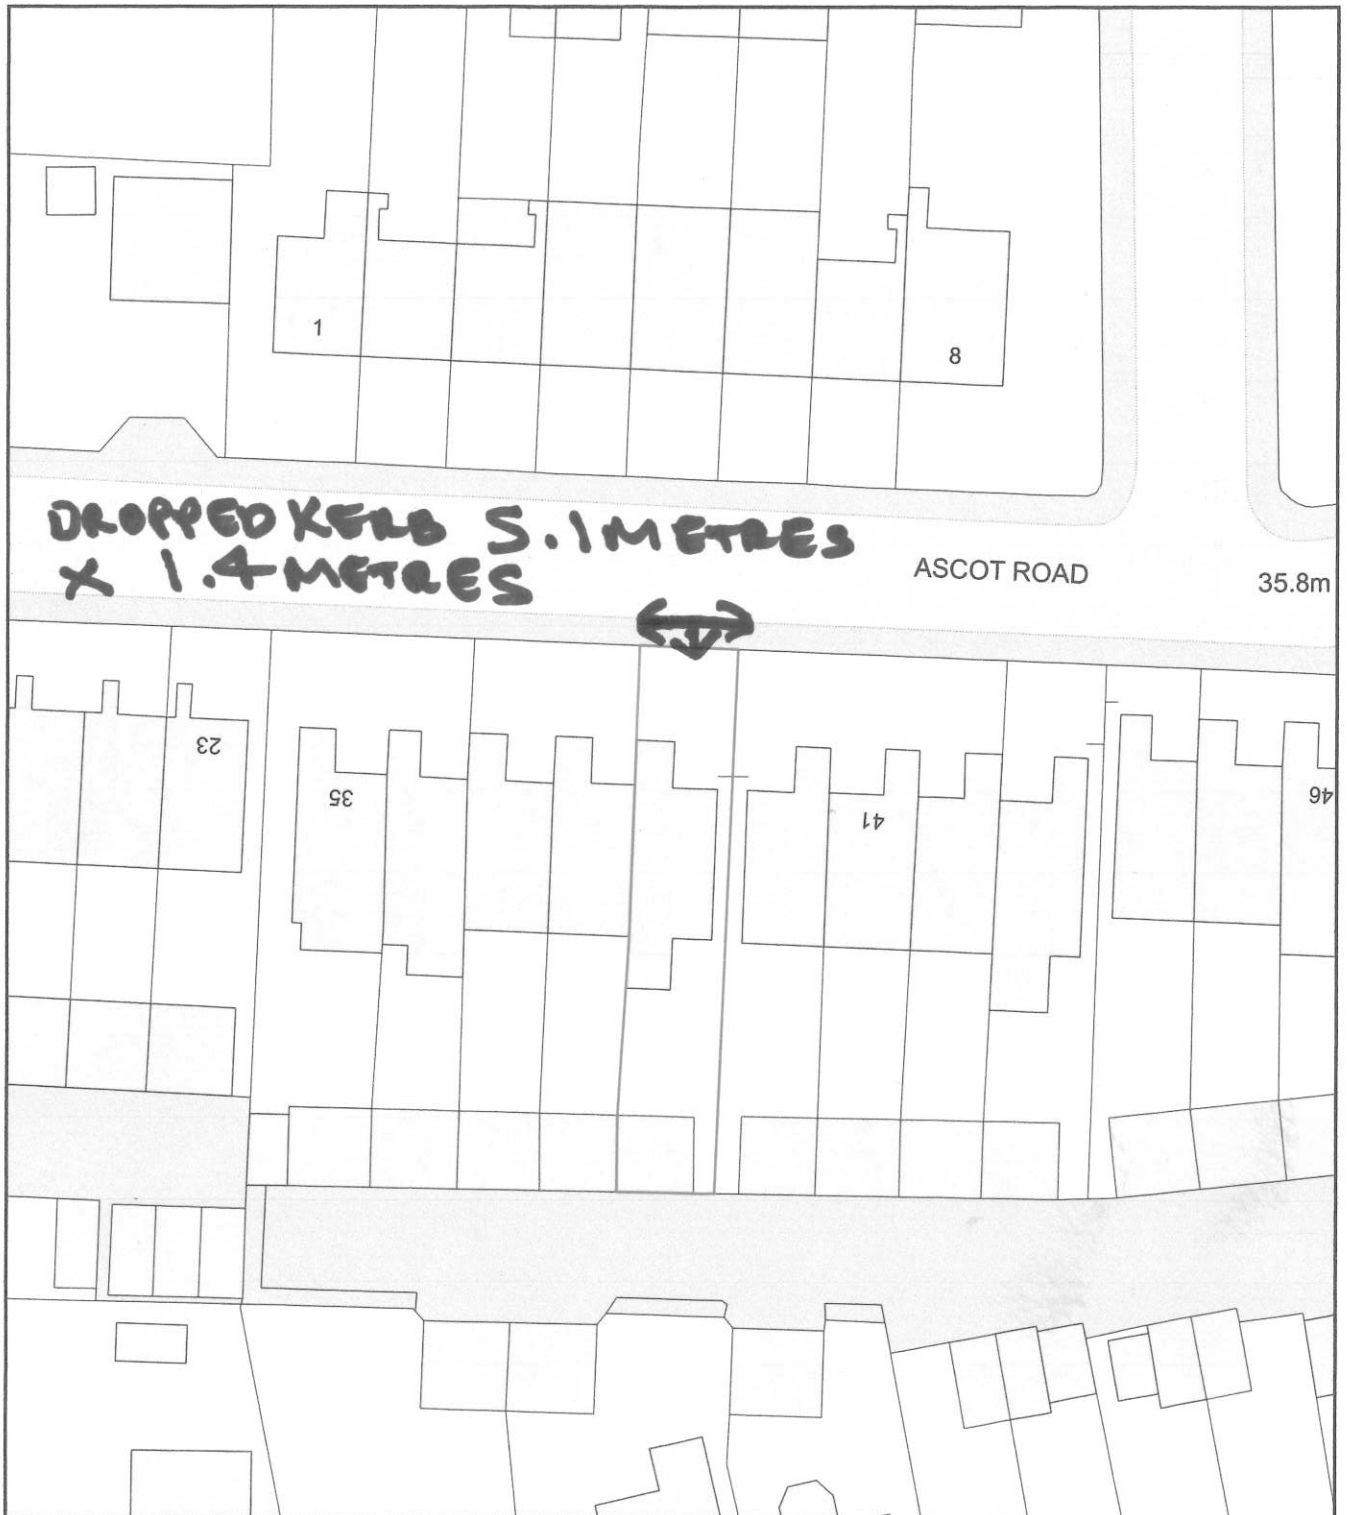

Plan Produced for: Sarah Bilton

Date Produced: 11 Jul 2025

Plan Reference Number: TQRQM25192162636578

Scale: 1:500 @ A4