


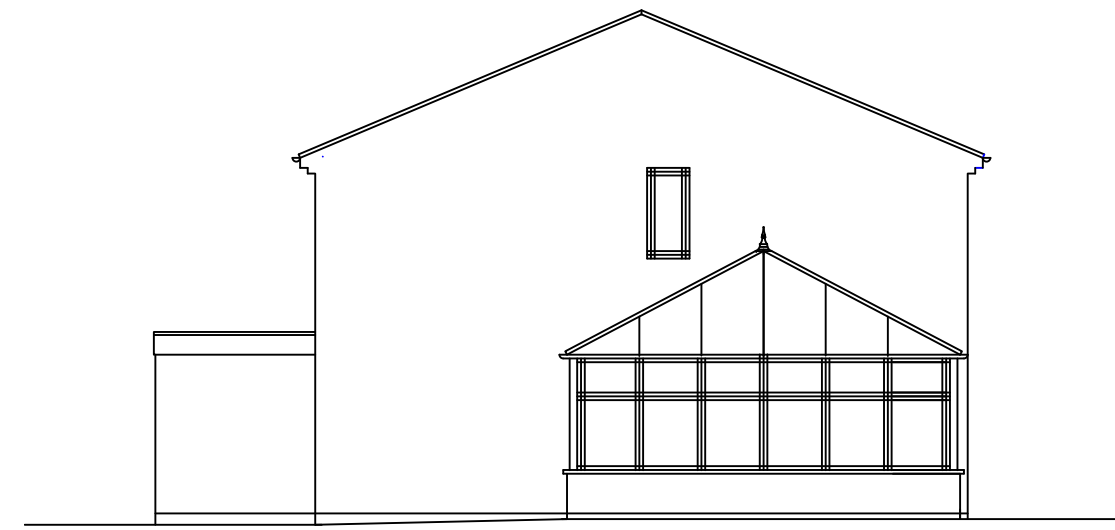

South West Elevation


 METERS @ 1:100




South East Elevation





North East Elevation

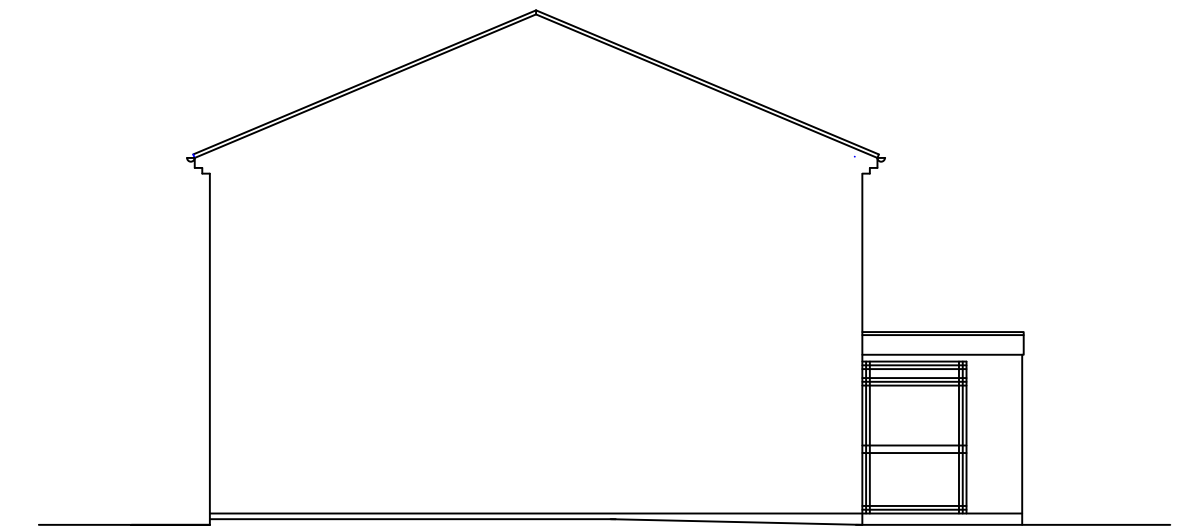

North West Elevation - Along Party Wall Line -

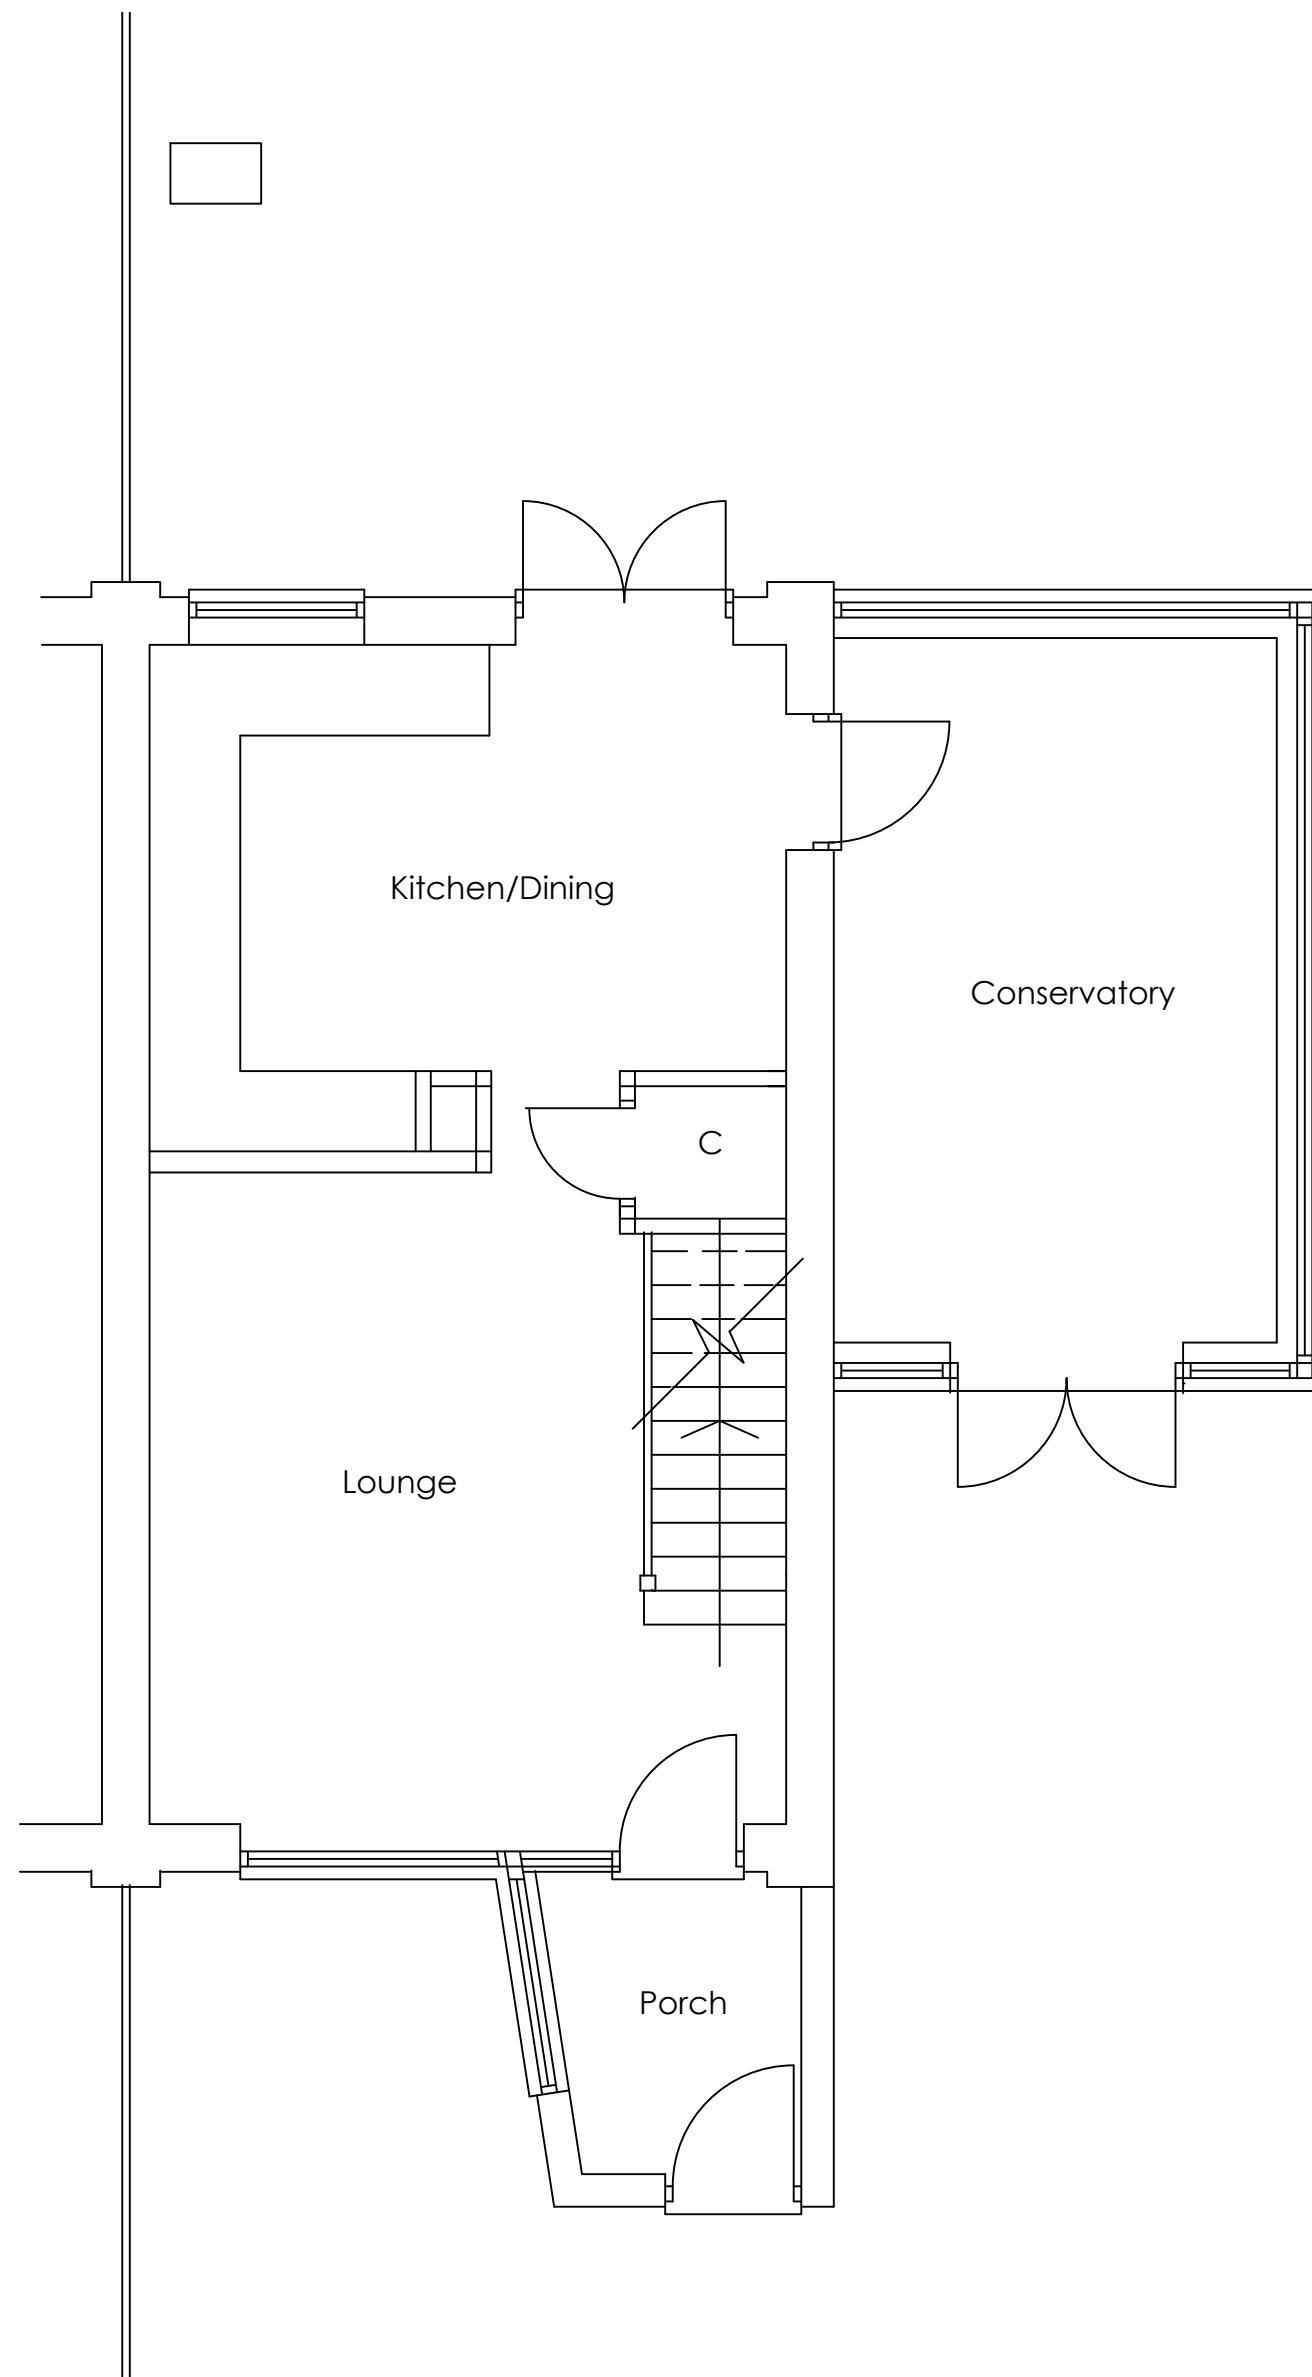

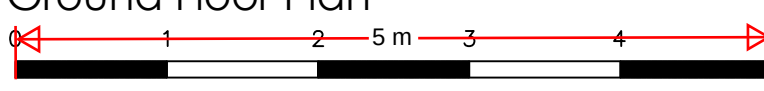
Ground Floor Plan

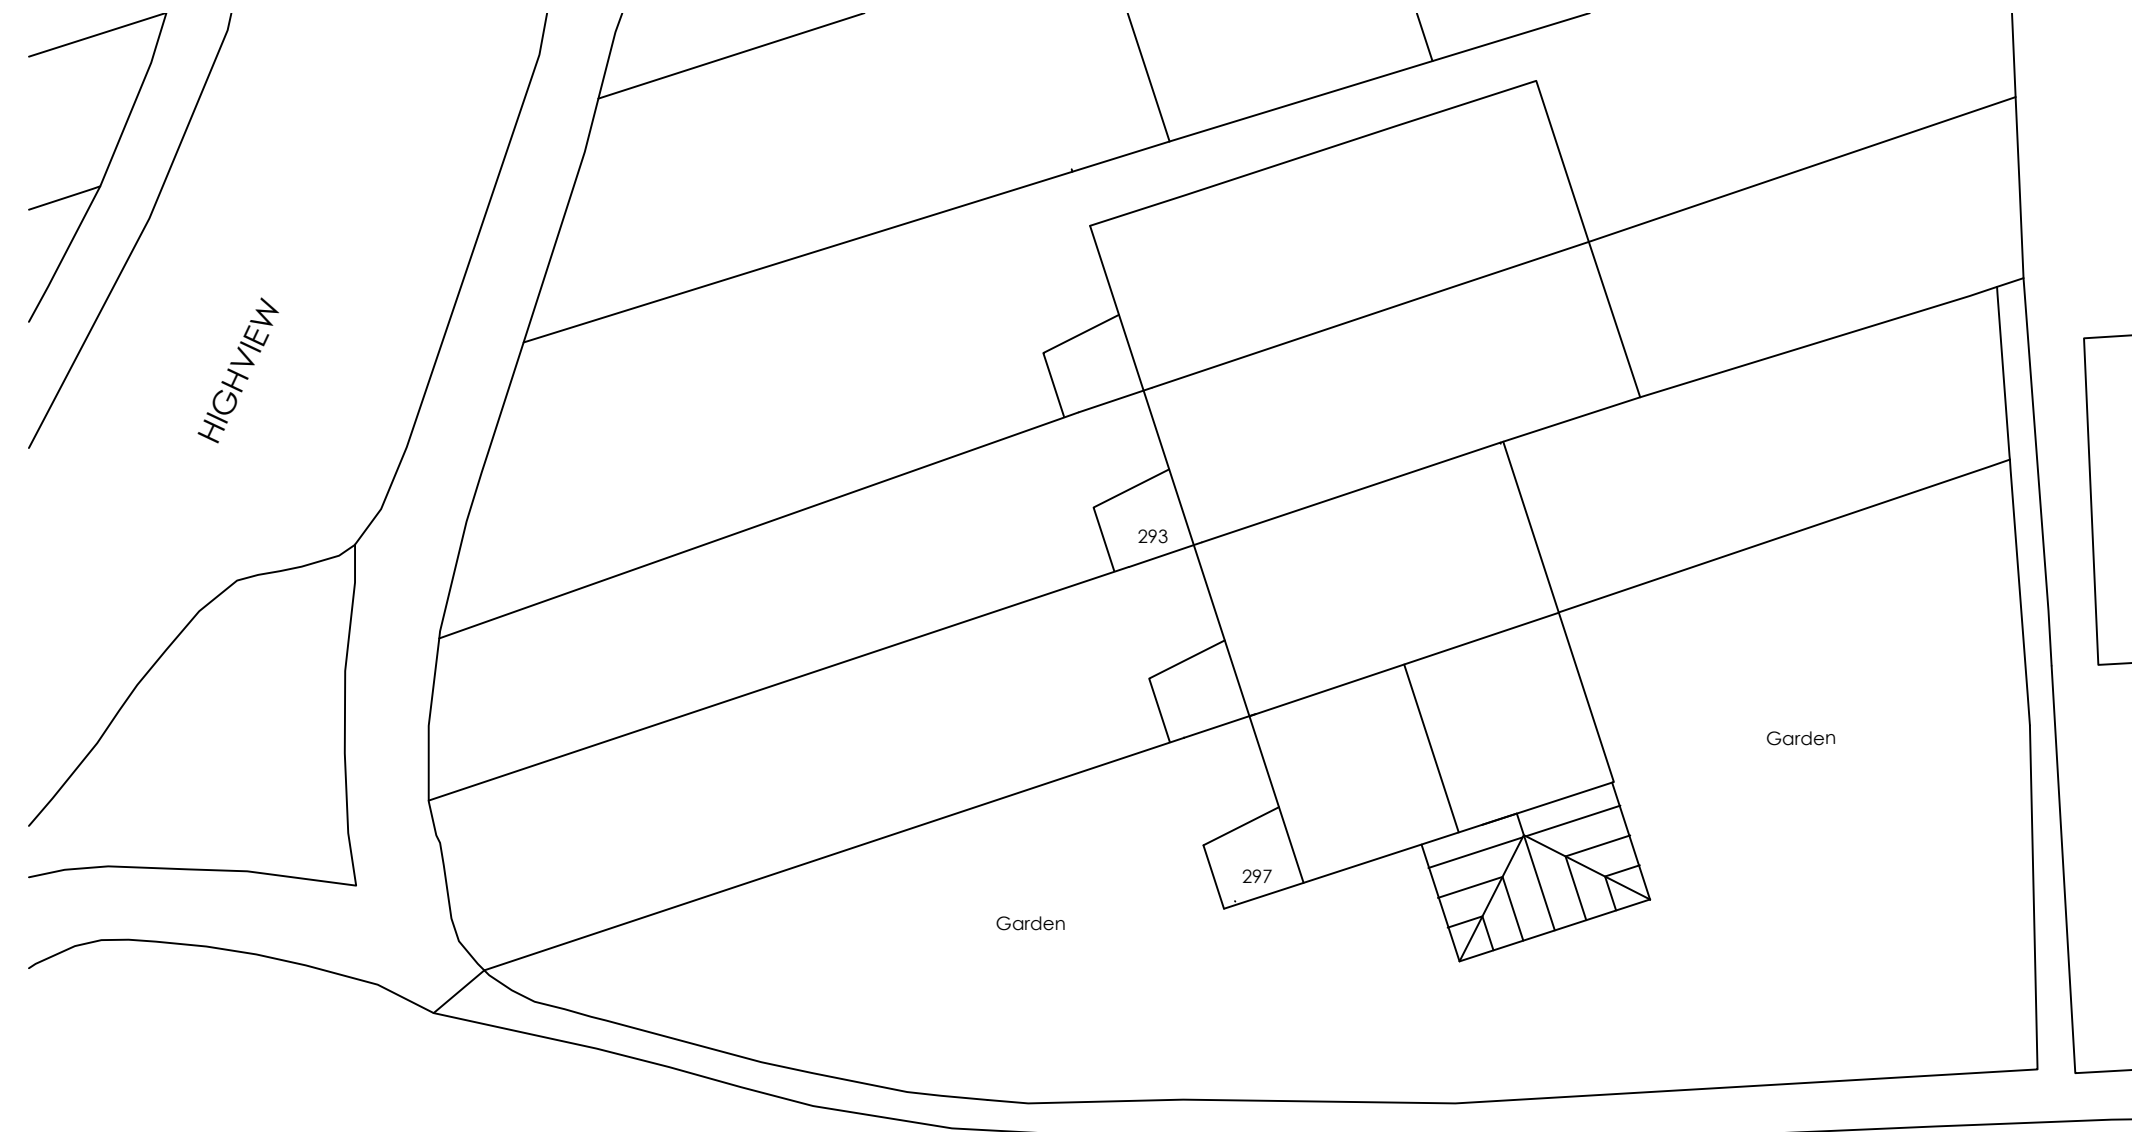 METERS @ 1:50




Site Plan

 METERS @ 1:200
 20 m

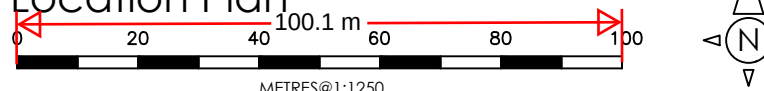

Location Plan

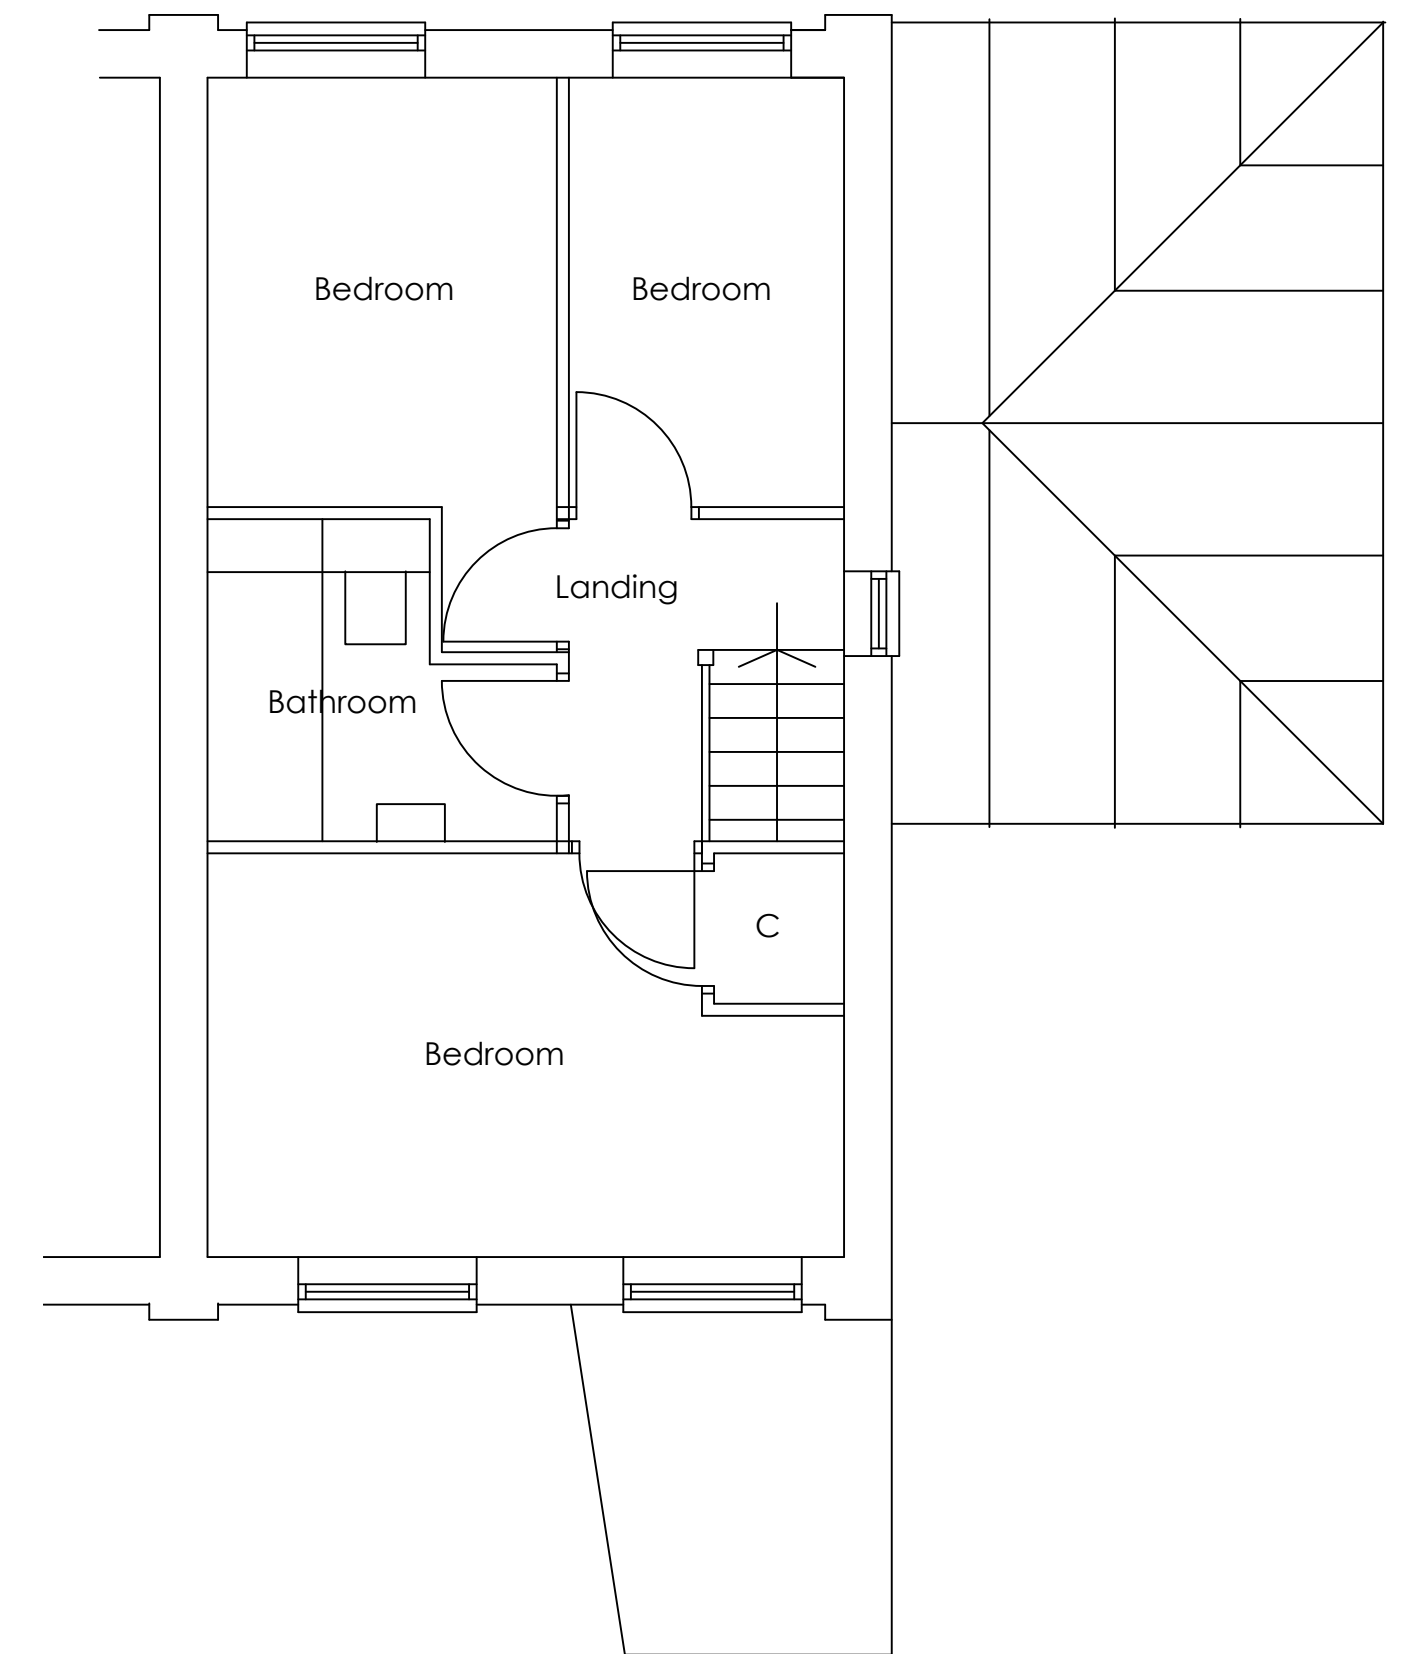 METERS @ 1:1250



First Floor Plan