


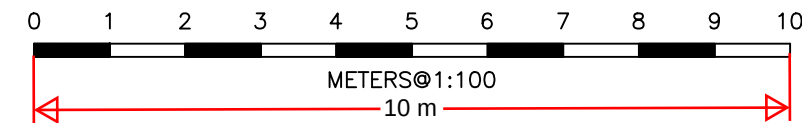


South West Elevation




South East Elevation





North East Elevation

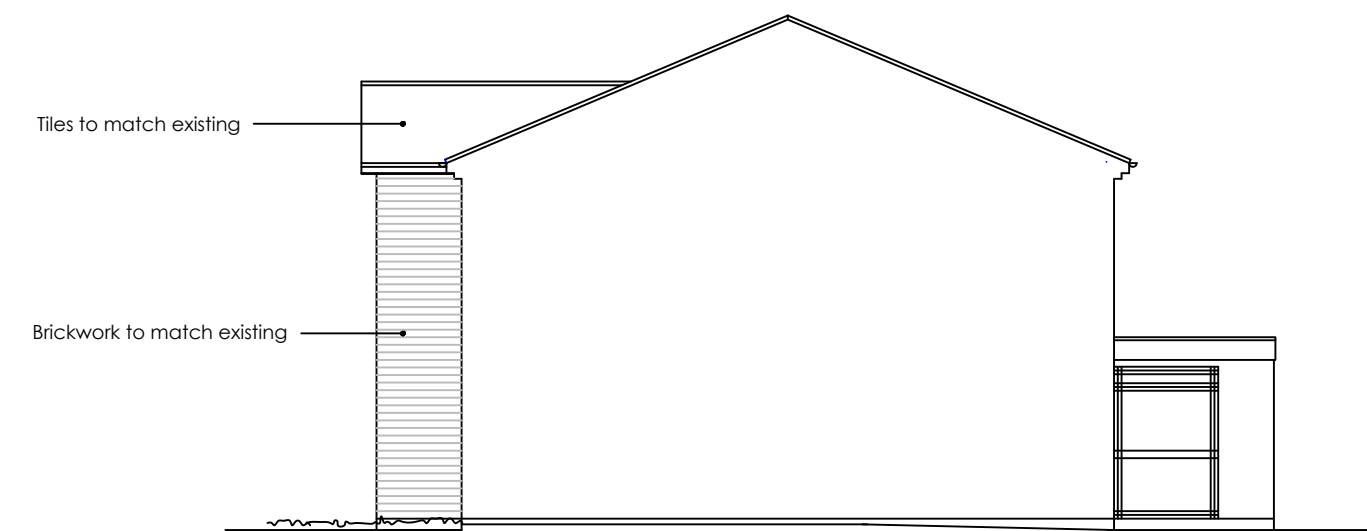



North West Elevation - Along Party 1

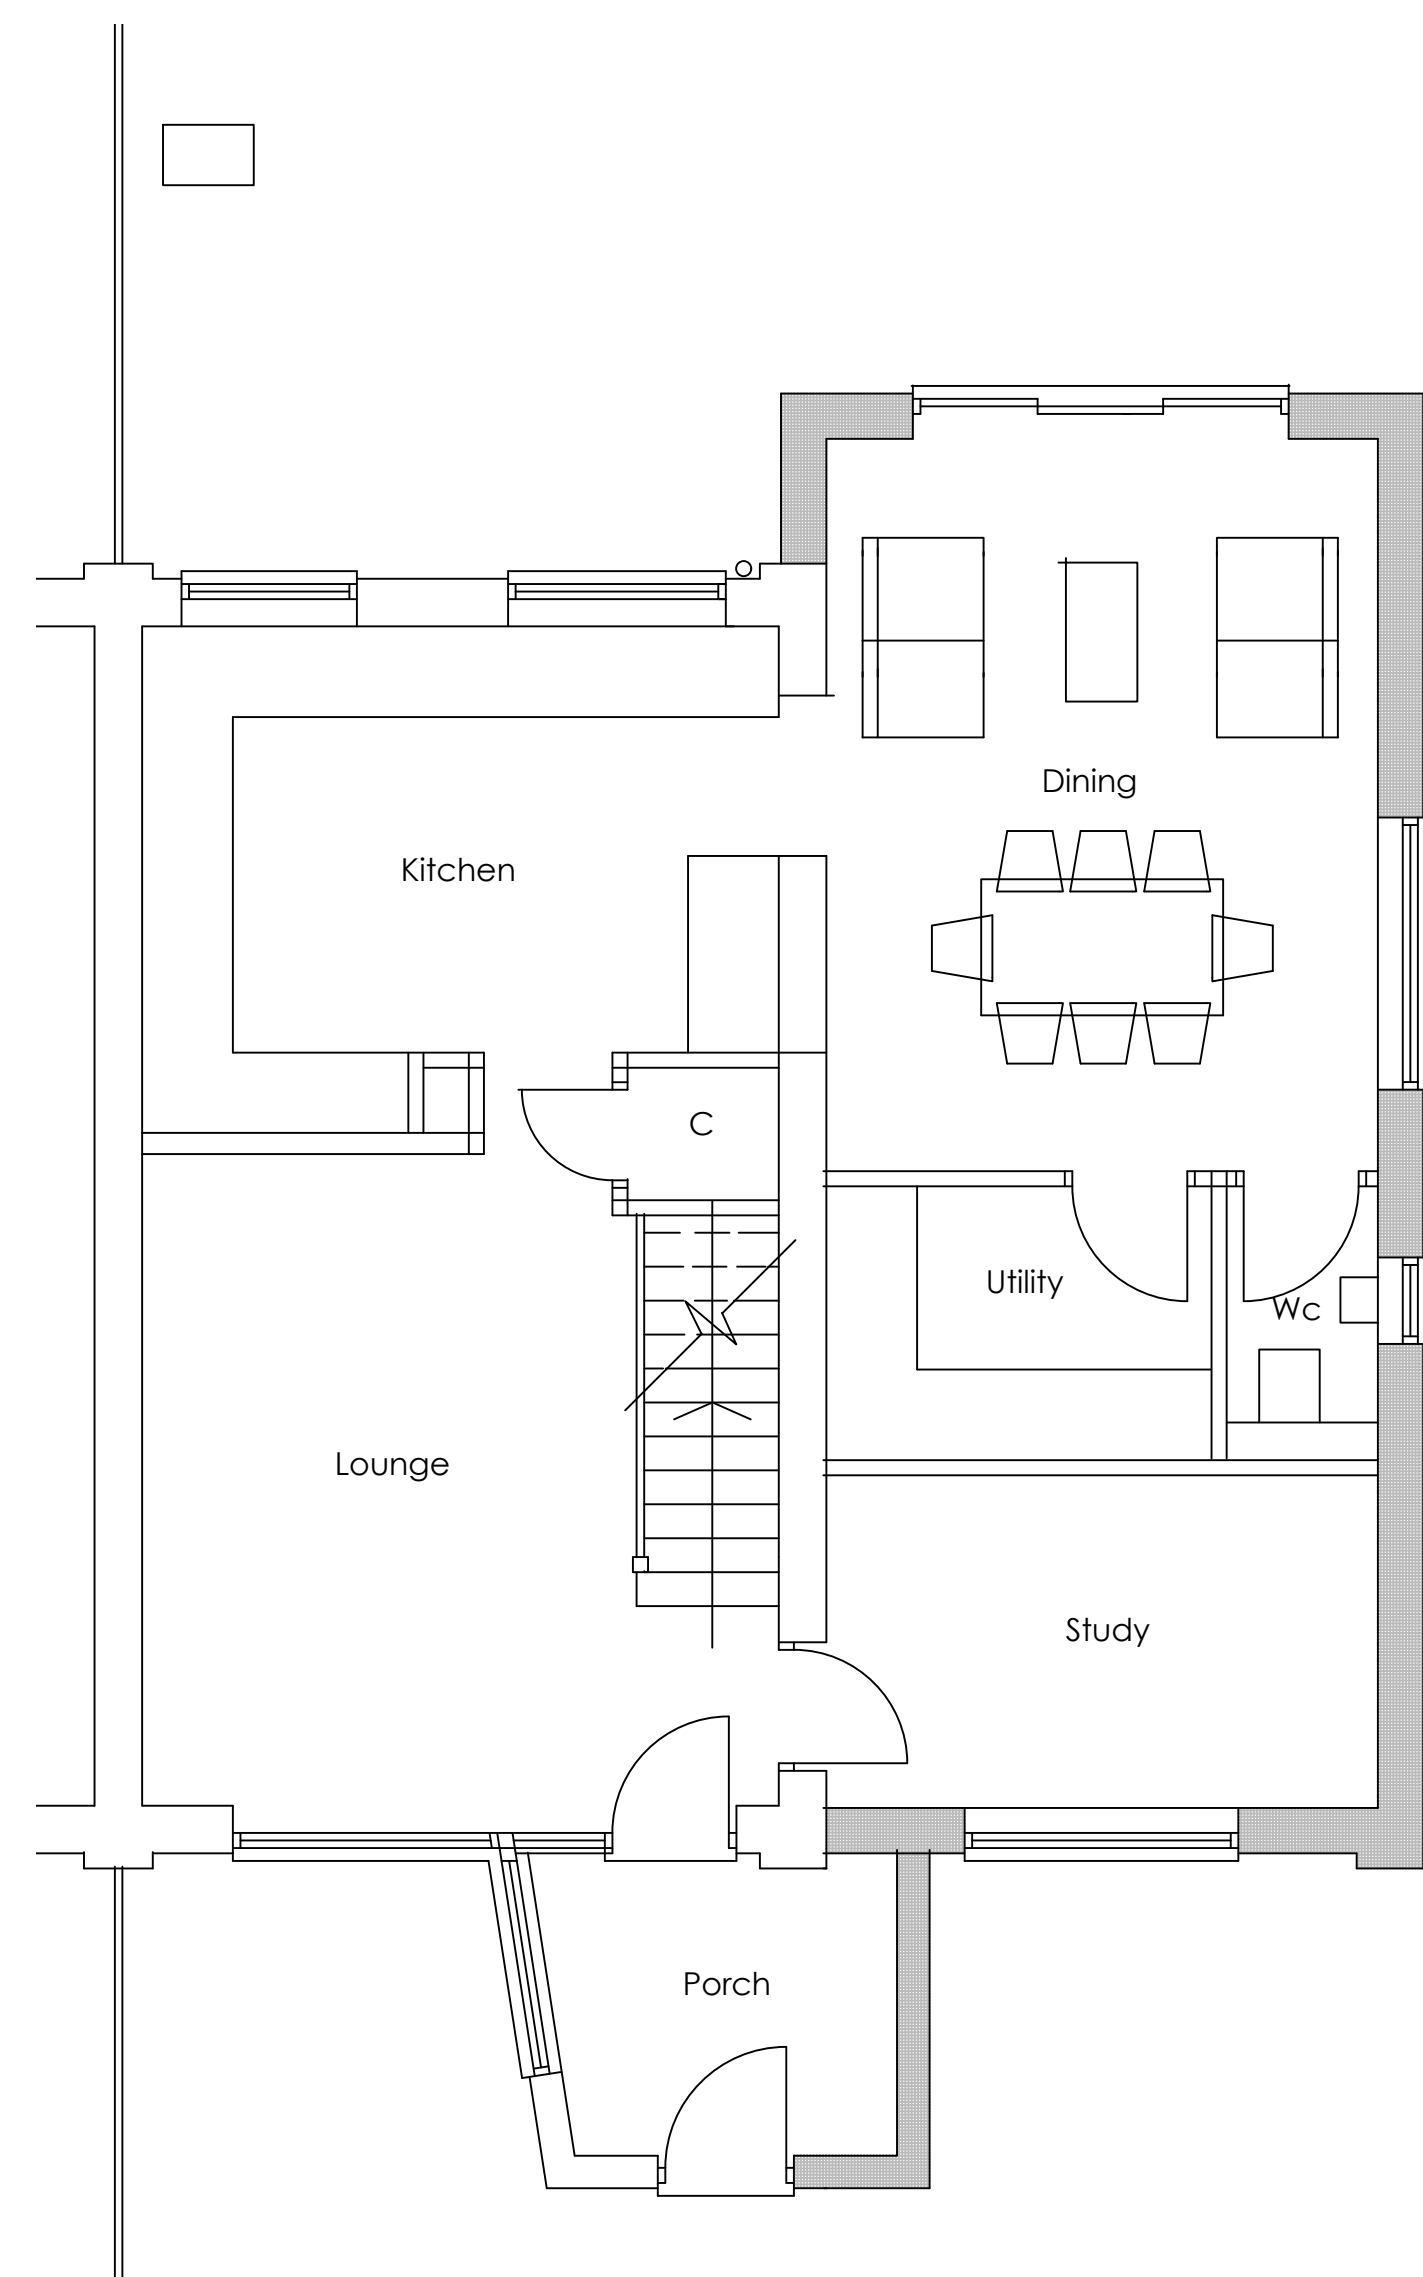

Ground Floor Plan

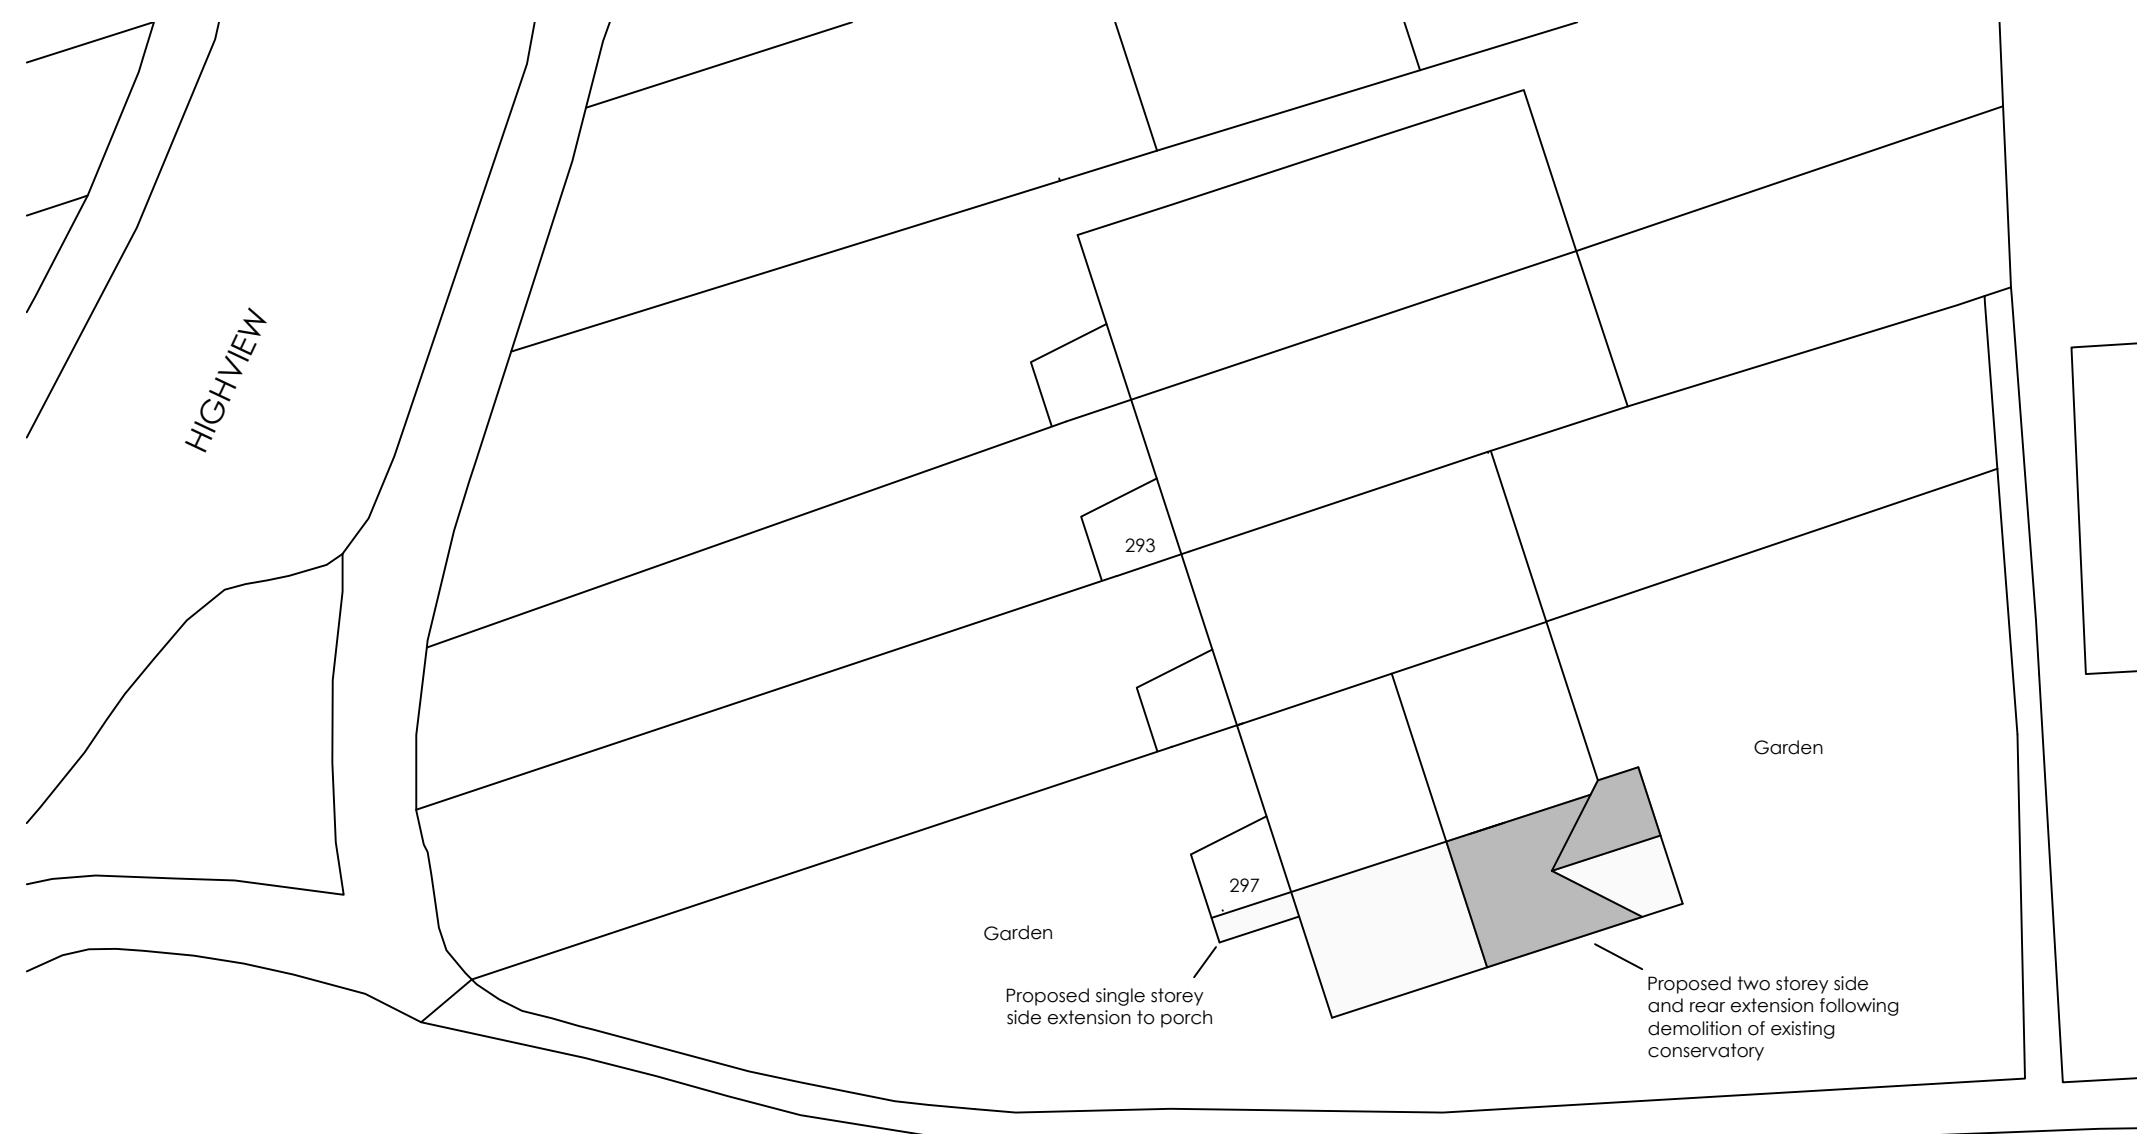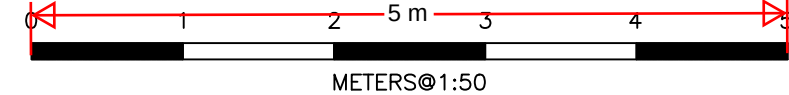

Site Plan

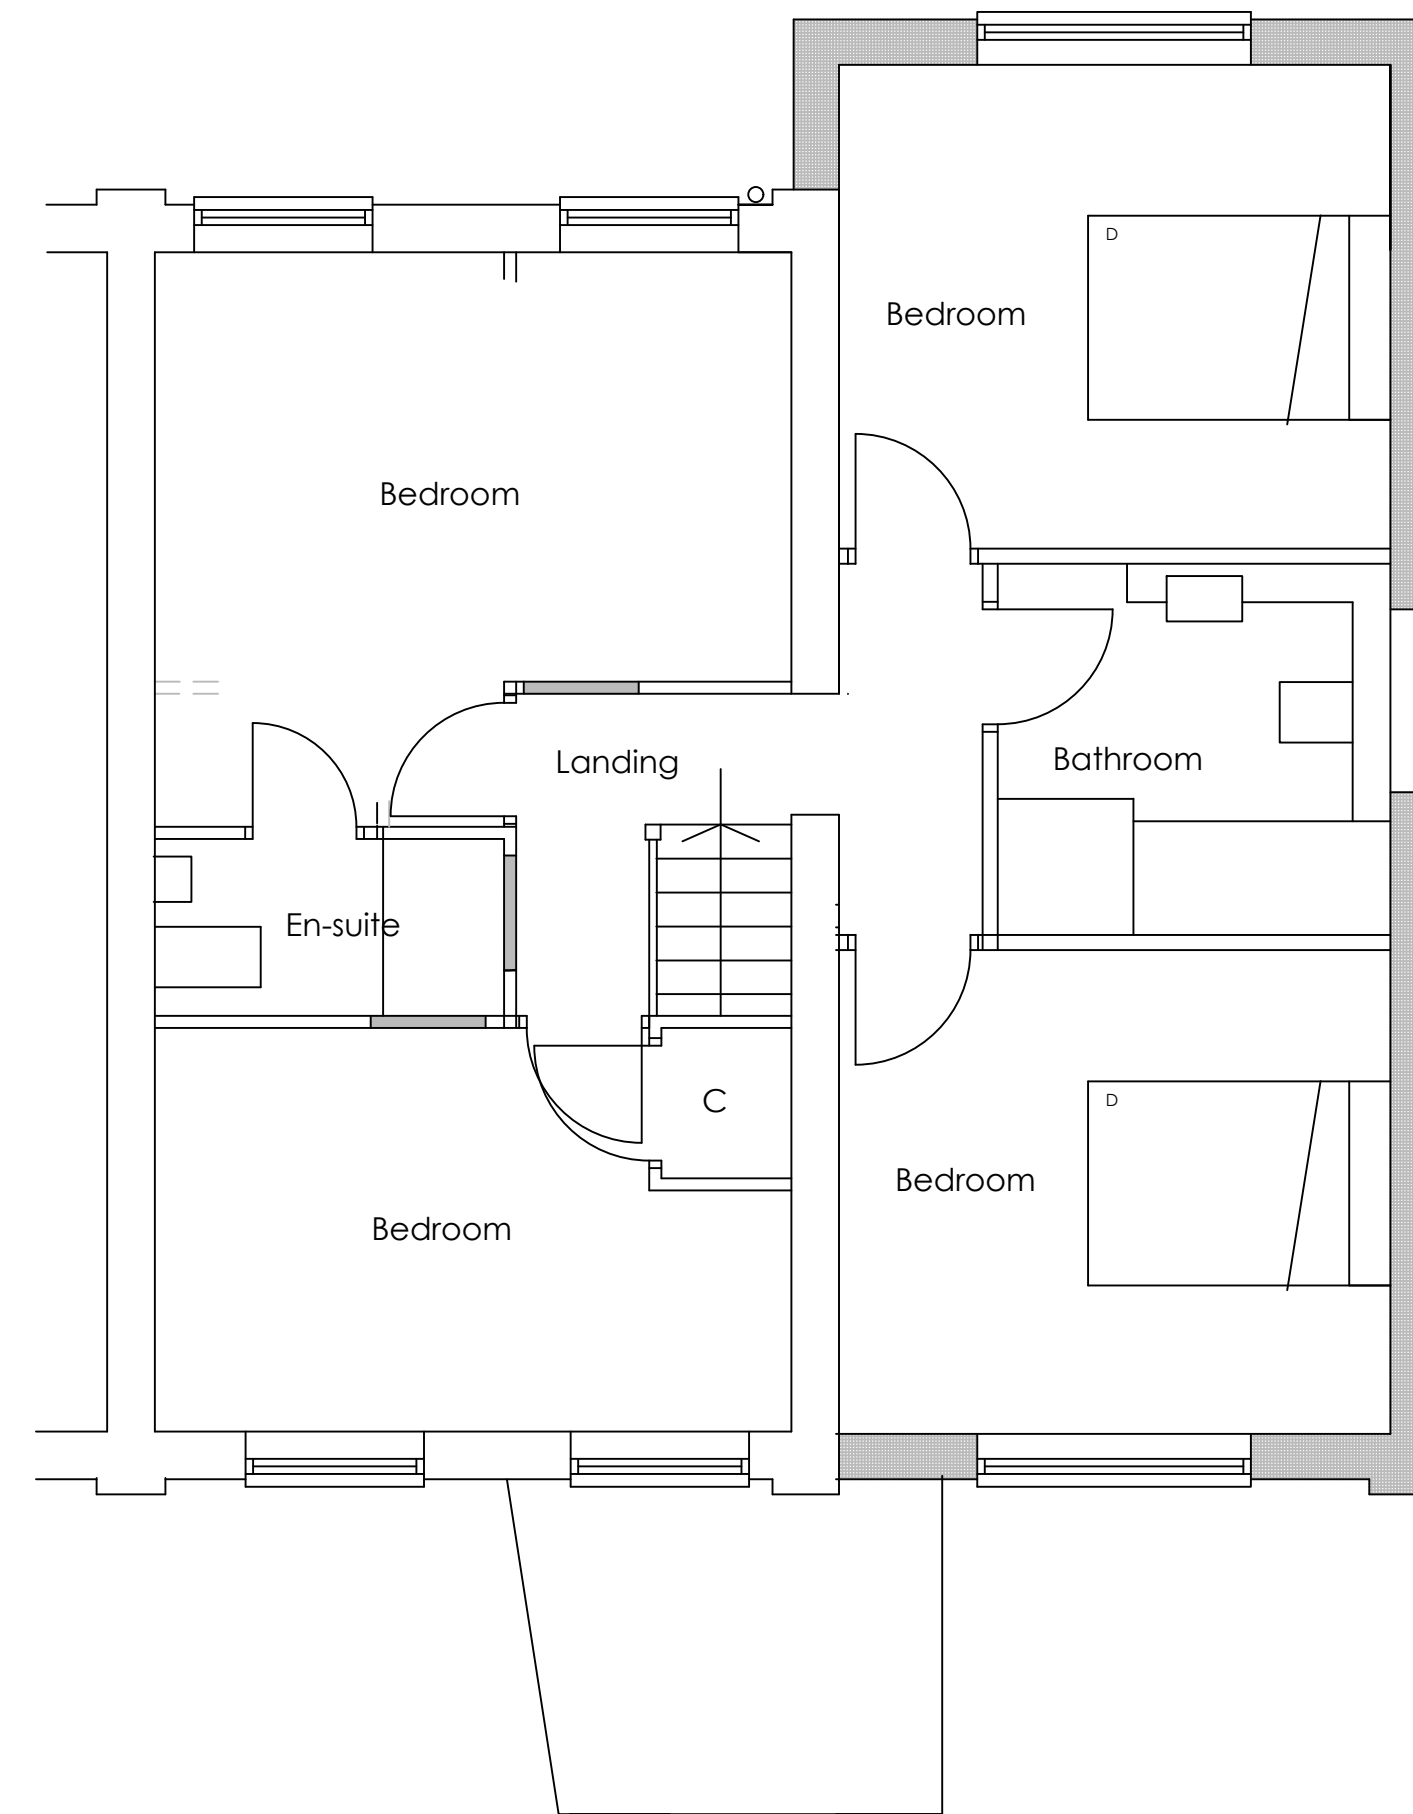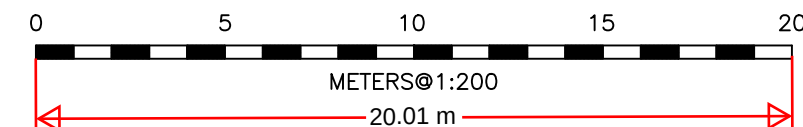

First Floor Plan