



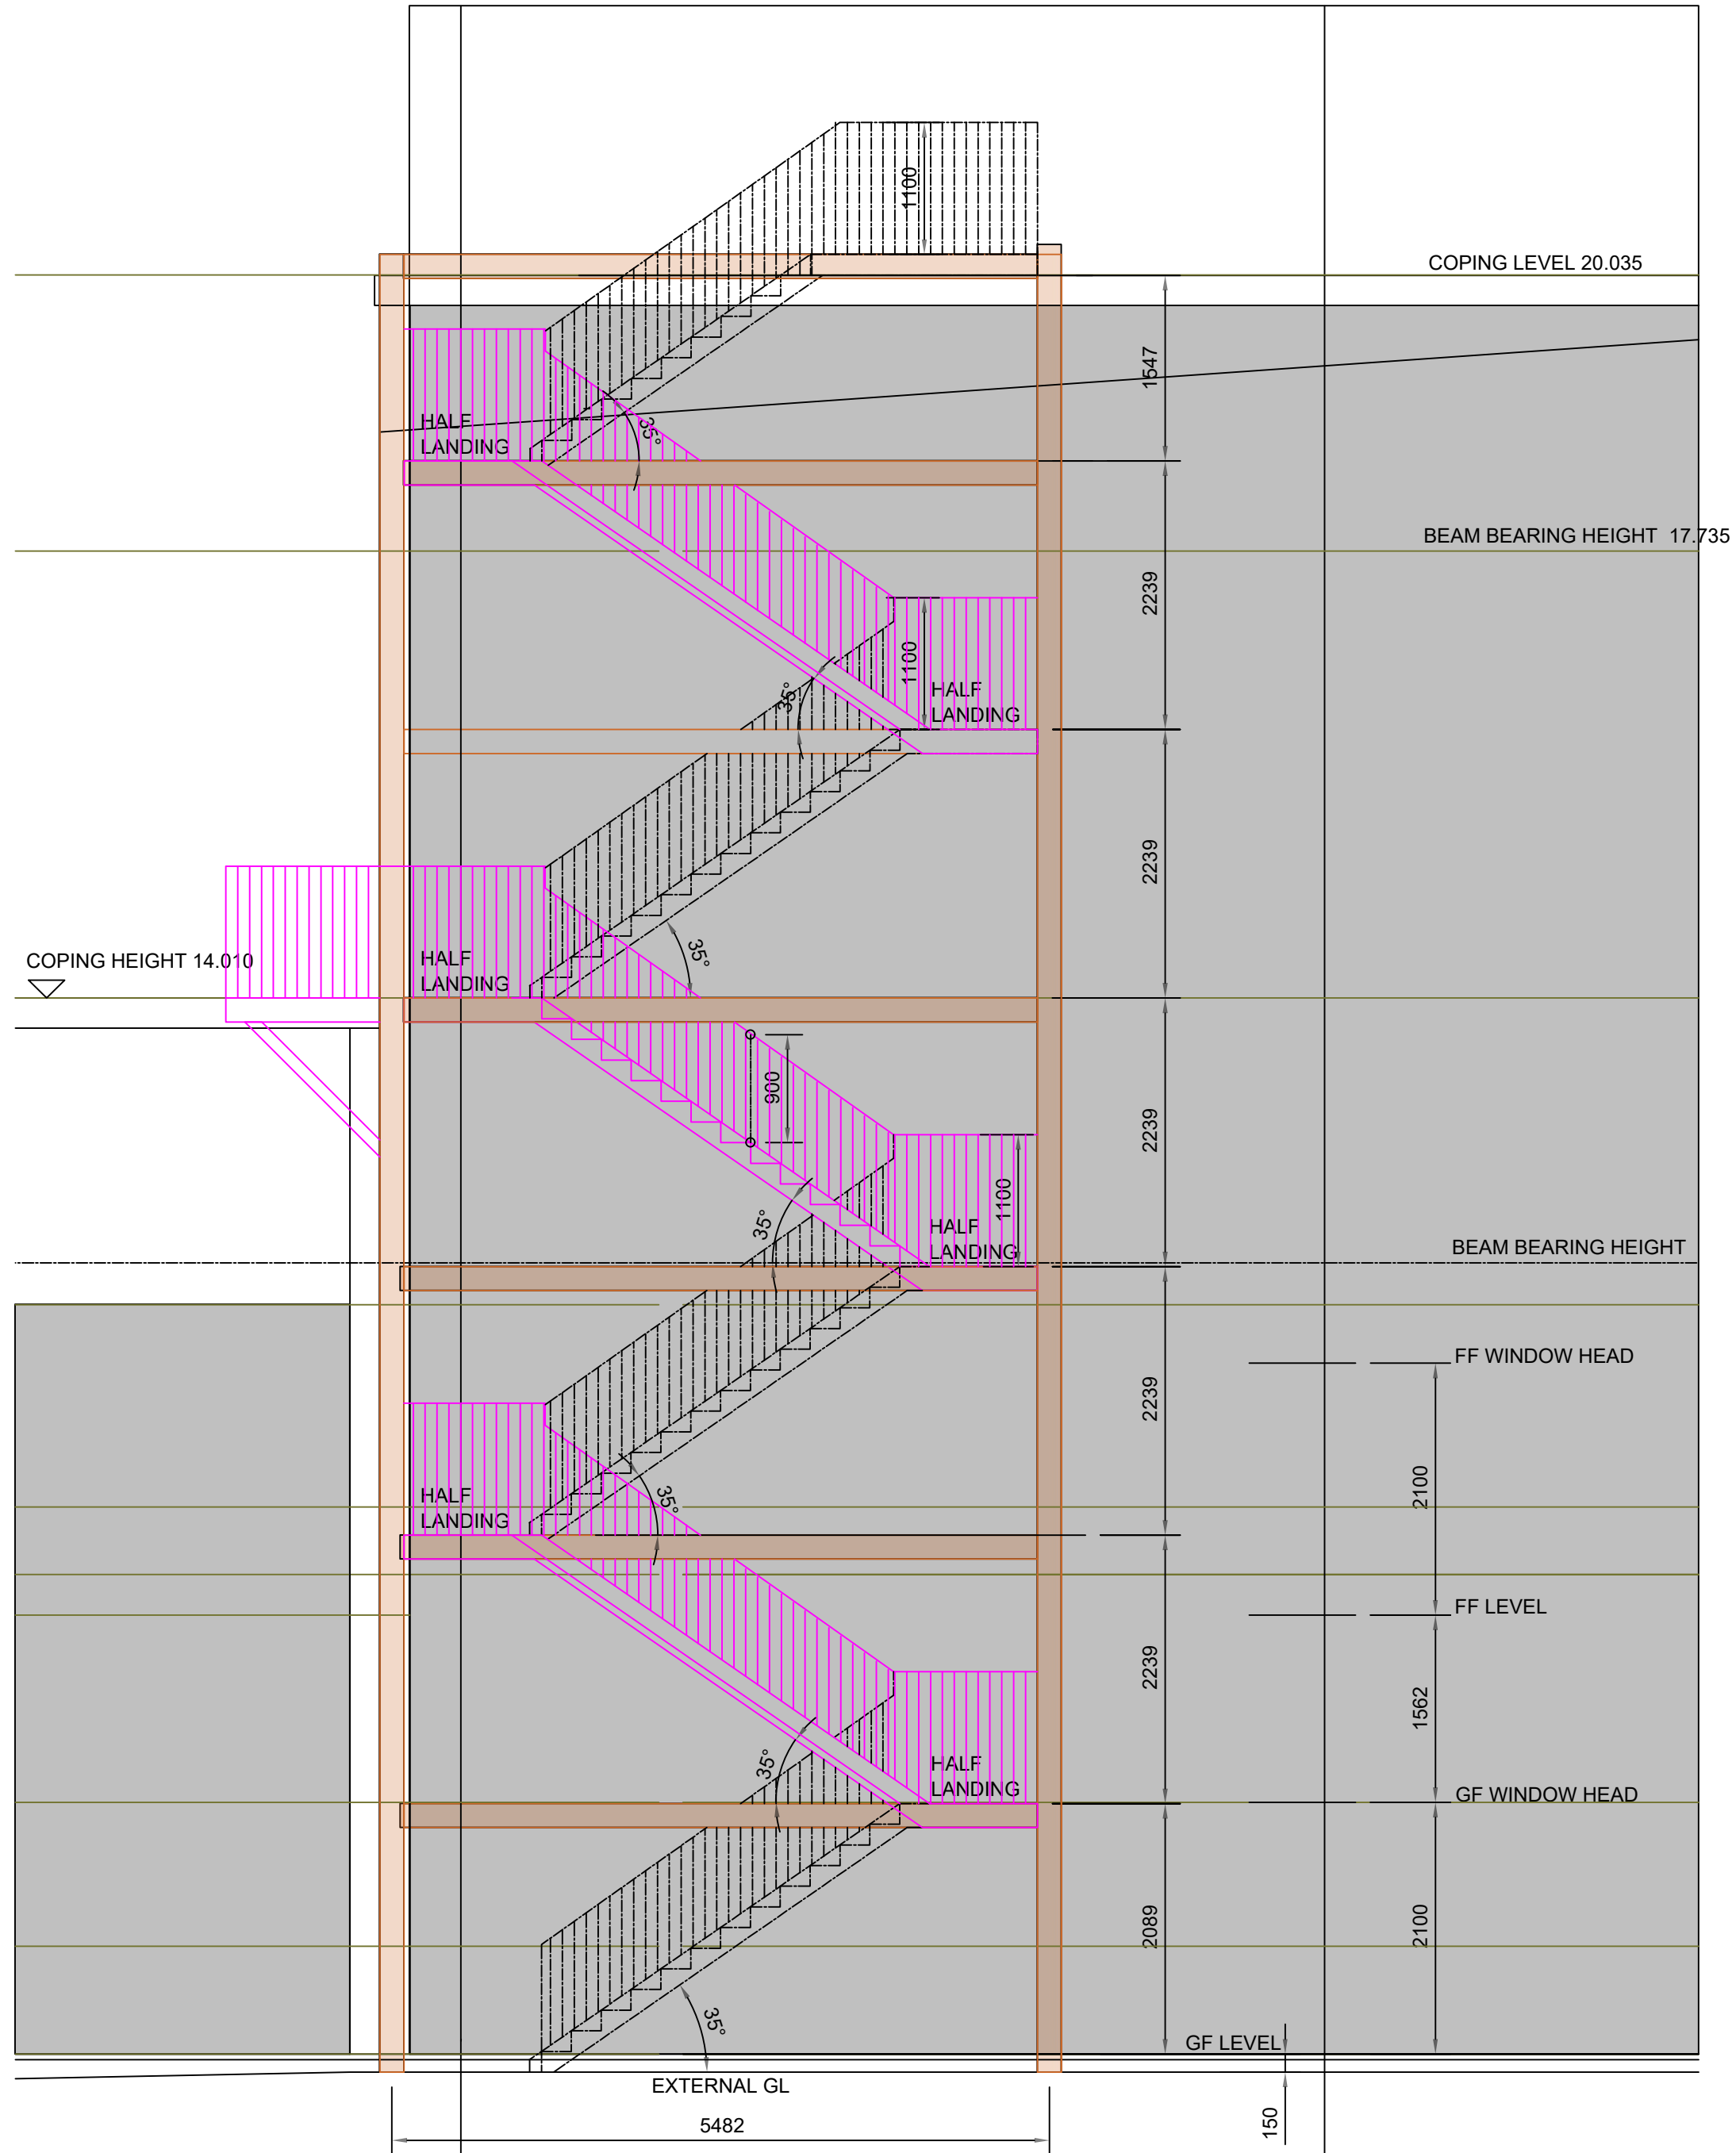


ELEVATION 1:50

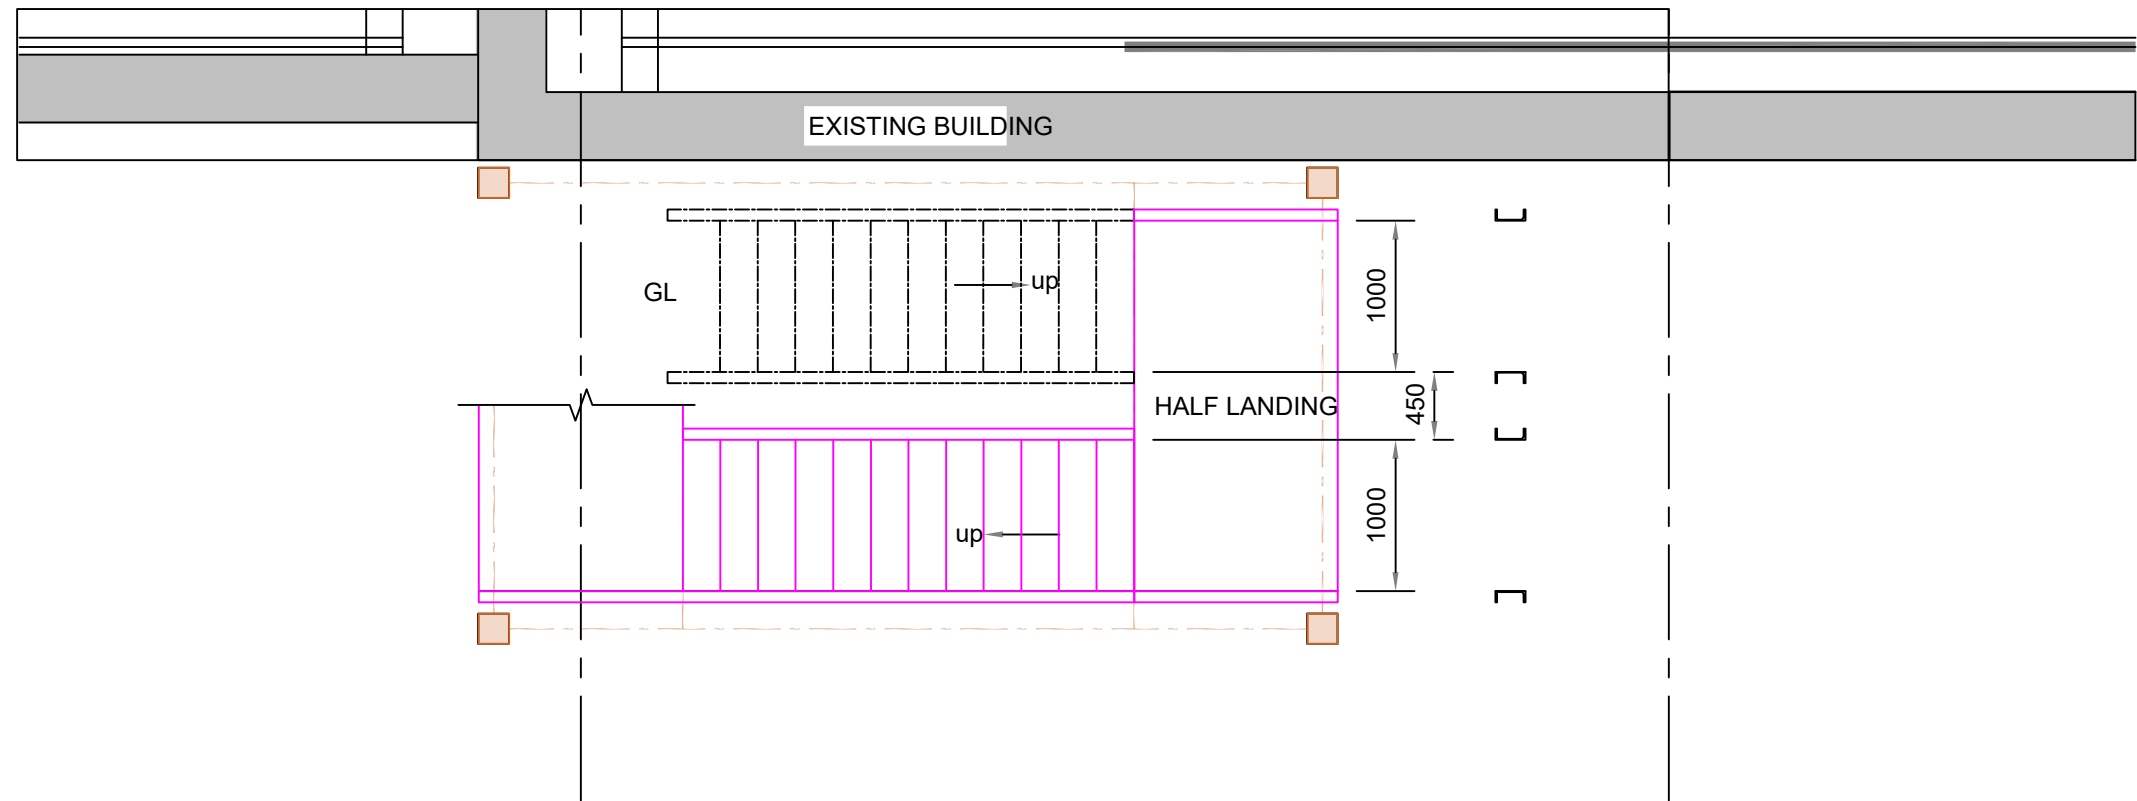

PLAN 1:50



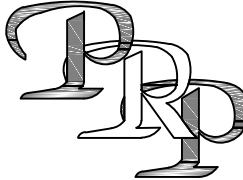A		18.05.23	ISSUED FOR PLANNING	MJP
REV	DATE	DESCRIPTION		BY
 Patterson Reeves & Partners Consulting Civil & Structural Engineers Westleigh House 85 Leigh Road Eastleigh Hampshire SO50 9DQ Tel: 023 80 488488 Fax: 023 80 481111 www.pattreev.co.uk				
PROJECT KIMBERLY-CLARK NORTHFLEET CRETE HALL ROAD NORTHFLEET, GRAVESEND				
TITLE EXTERNAL ELEVATIONS AND PL				
CLIENT CUSTOM SOLAR				
DATE	17.05.23	SCALE	AS NOTED	REV.
DRAWN	MJP	CHECKED		A
DWG No.		J5733_01		