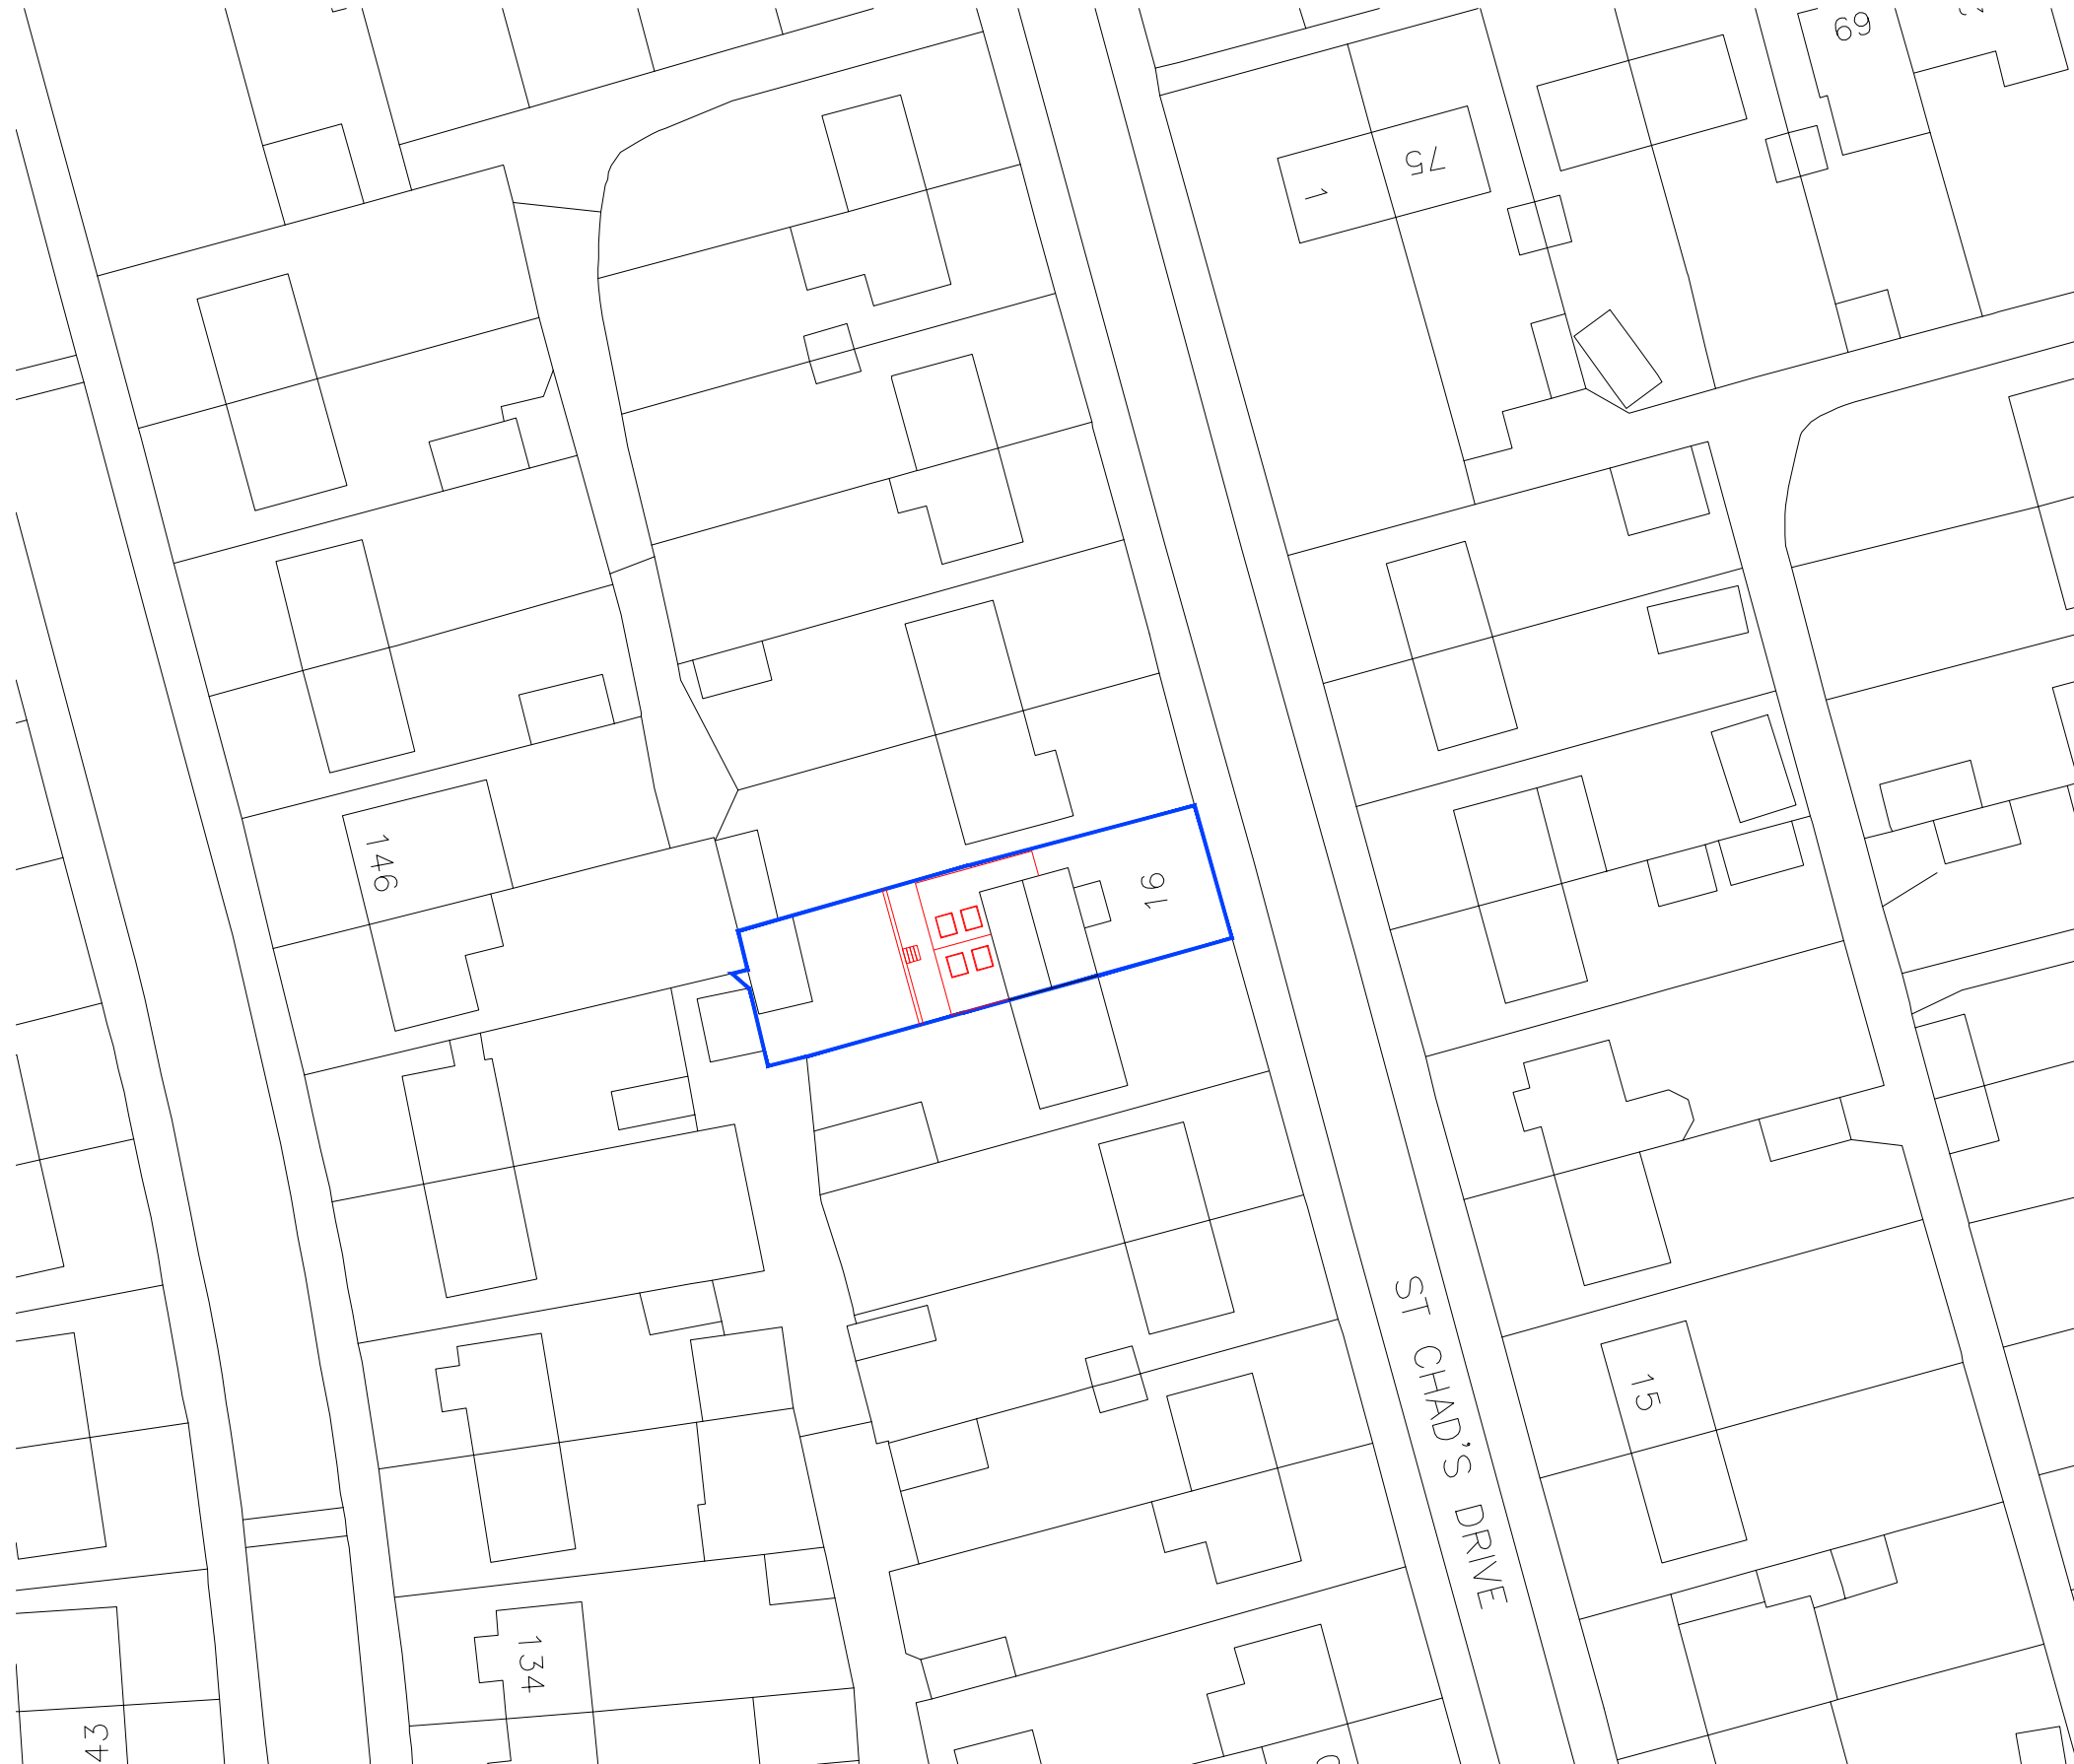
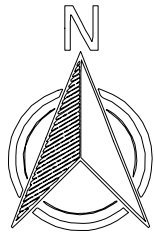


- NOTES:
- SCGR-200 - EXISTING SITE BLOCK PLAN
 - SCGR-201 - PROPOSED SITE BLOCK PLAN
 - SCGR-202 - EXISTING PLANS SHEET 1
 - SCGR-203 - EXISTING PLANS SHEET 2
 - SCGR-204 - EXISTING PLANS SHEET 3
 - SCGR-205 - EXISTING ELEVATIONS SHEET 1
 - SCGR-206 - EXISTING ELEVATIONS SHEET 2
 - SCGR-207 - EXISTING ELEVATIONS SHEET 3
 - SCGR-208 - PROPOSED PLANS SHEET 1
 - SCGR-209 - PROPOSED PLANS SHEET 2
 - SCGR-210 - PROPOSED ELEVATIONS SHEET 1
 - SCGR-211 - PROPOSED ELEVATIONS SHEET 2
 - SCGR-212 - PROPOSED ELEVATIONS SHEET 3
 - SCGR-213 - EXISTING SITE RETAINING WALL PLAN
 - SCGR-214 - PROPOSED SITE RETAINING WALL PLAN

PLANNING	P02
DATE: 22.08.2023	

DRAWING TITLE & DRAWING LIST AMENDED.
RETAINING WALL LINE ADDED.

16 ST CHADS DRIVE
GRAVESEND
DA12 4EL

4m GROUND FLOOR
REAR EXTENSION &
GROUND FLOOR SIDE
EXTENSION

PROPOSED
SITE BLOCK PLAN
1:500 @ A3

DRG No: SCGR-201	P02
------------------	-----