
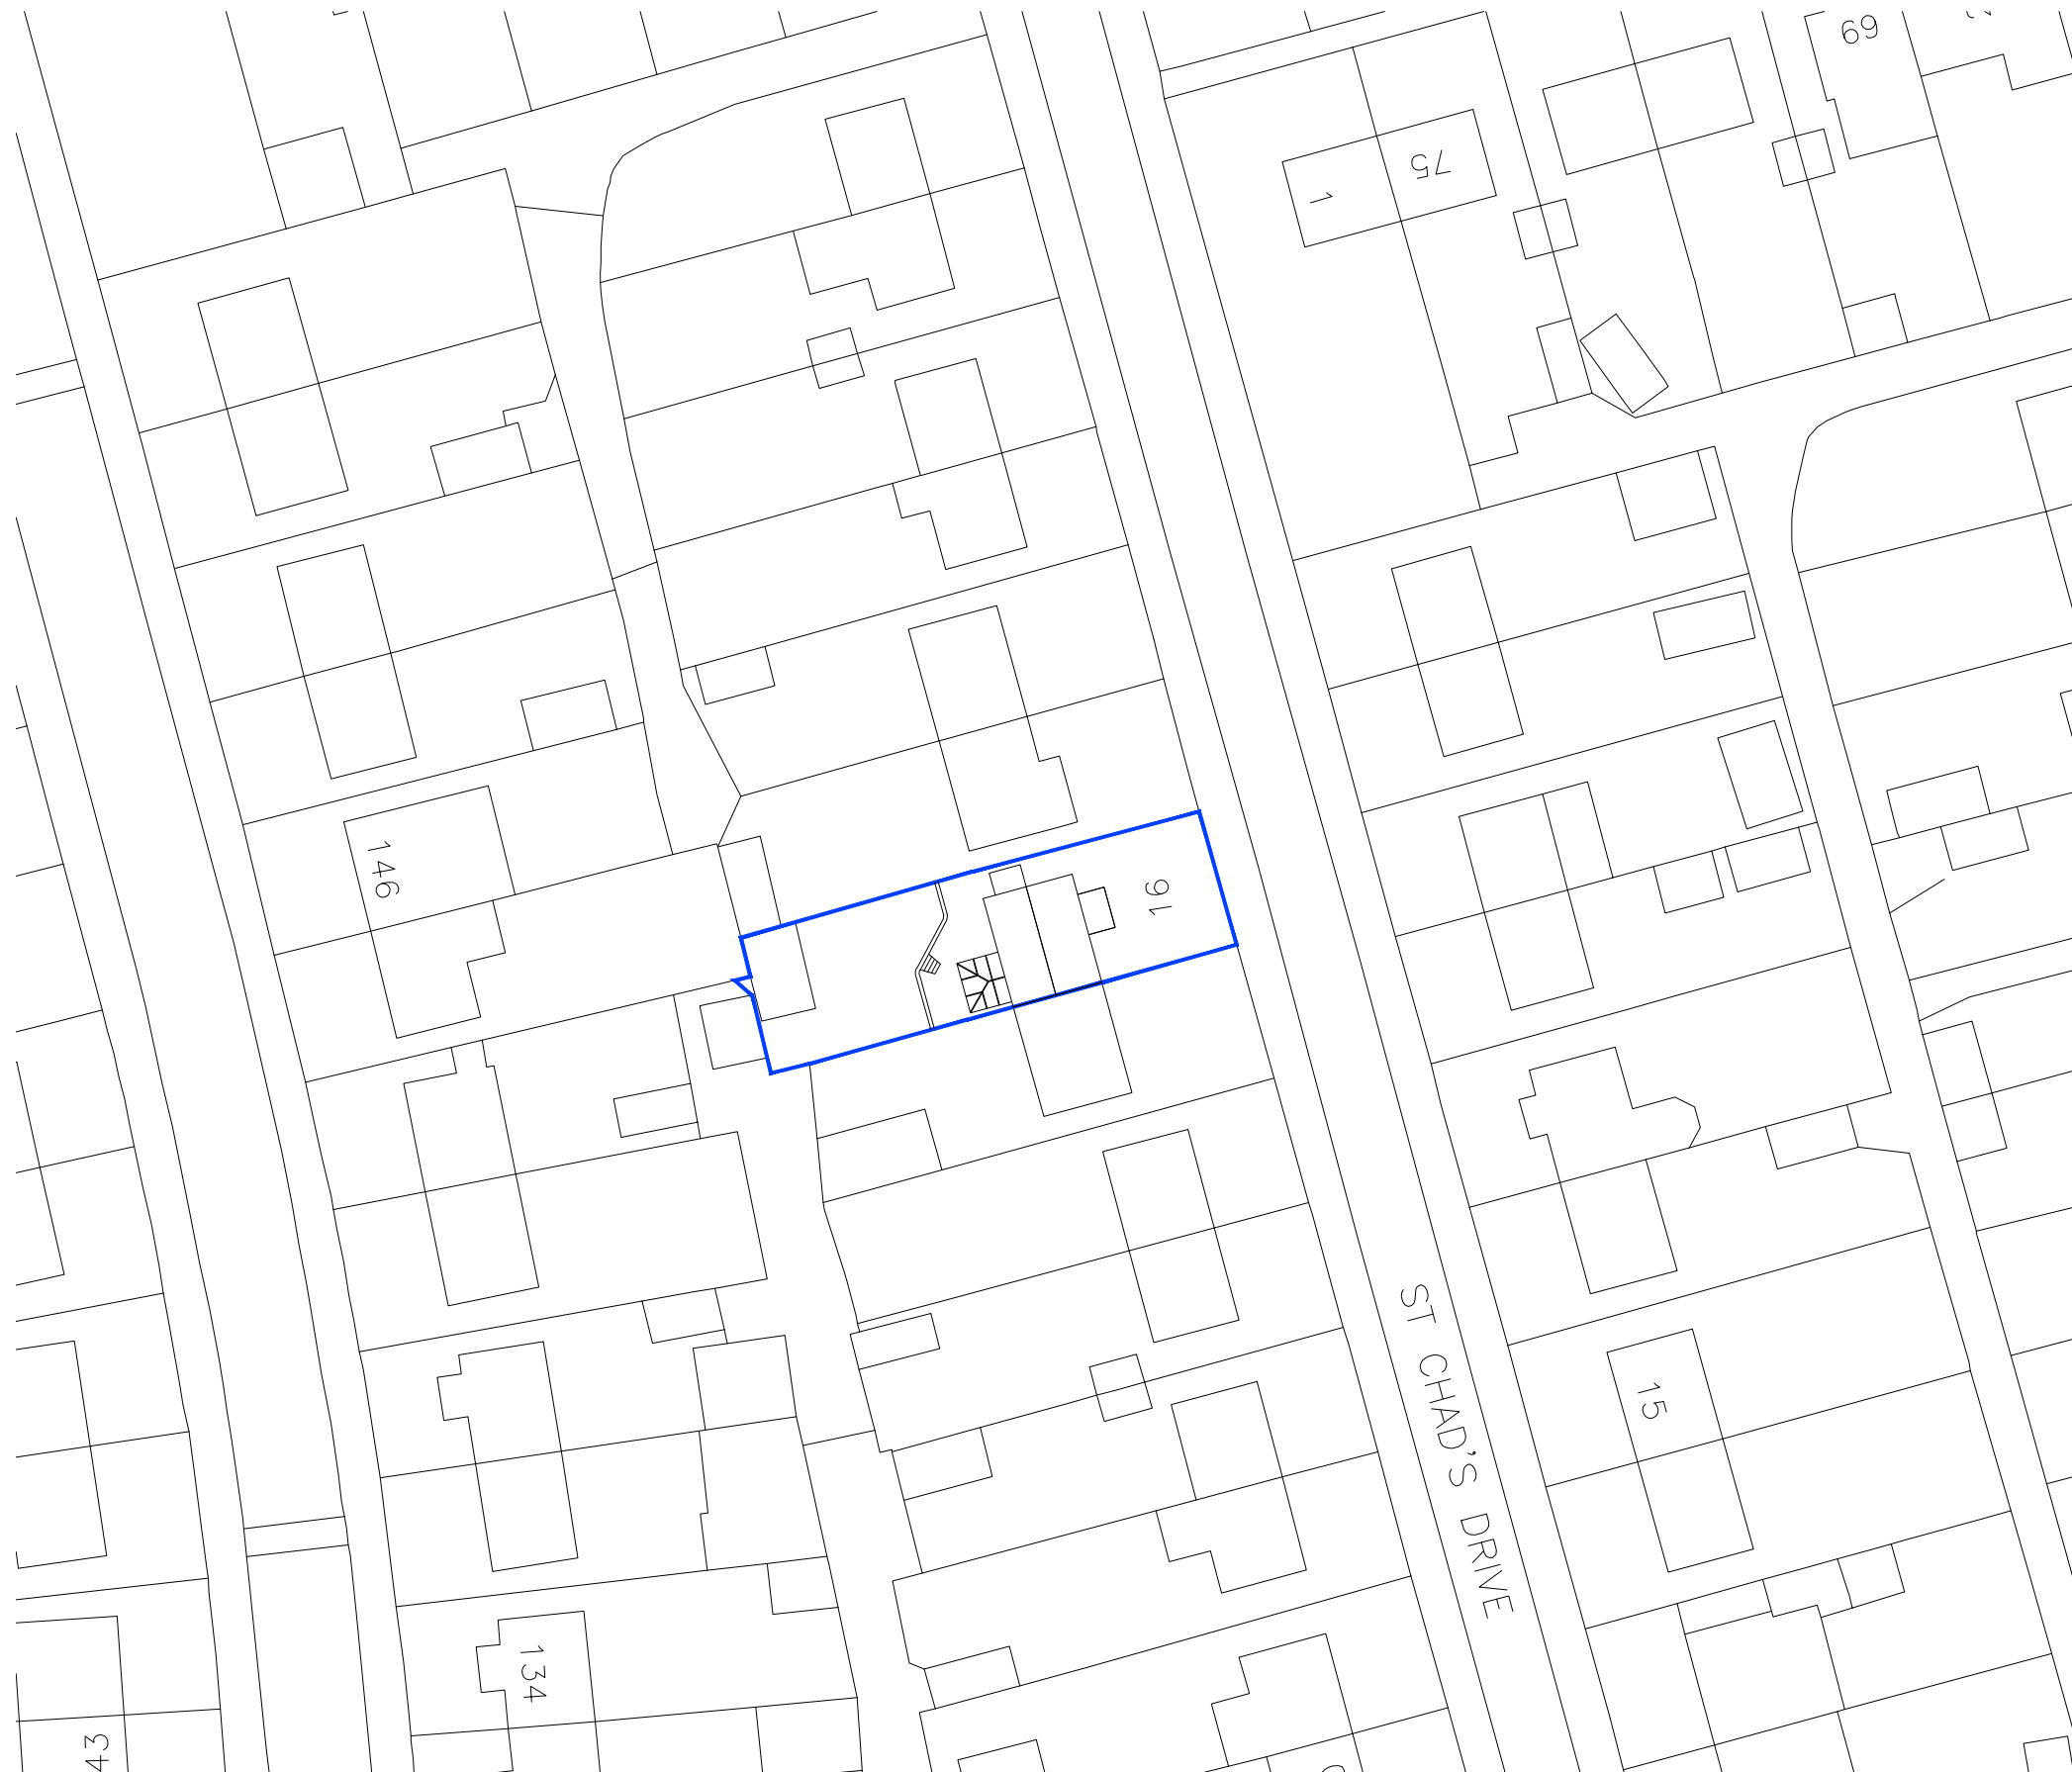


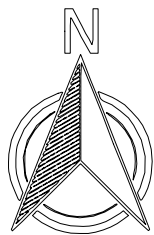

- NOTES:
- SCGR-200 - EXISTING SITE BLOCK PLAN
 - SCGR-201 - PROPOSED SITE BLOCK PLAN
 - SCGR-202 - EXISTING PLANS SHEET 1
 - SCGR-203 - EXISTING PLANS SHEET 2
 - SCGR-204 - EXISTING PLANS SHEET 3
 - SCGR-205 - EXISTING ELEVATIONS SHEET 1
 - SCGR-206 - EXISTING ELEVATIONS SHEET 2
 - SCGR-207 - EXISTING ELEVATIONS SHEET 3
 - SCGR-208 - PROPOSED PLANS SHEET 1
 - SCGR-209 - PROPOSED PLANS SHEET 2
 - SCGR-210 - PROPOSED ELEVATIONS SHEET 1
 - SCGR-211 - PROPOSED ELEVATIONS SHEET 2
 - SCGR-212 - PROPOSED ELEVATIONS SHEET 3
 - SCGR-213 - EXISTING SITE RETAINING WALL PLAN
 - SCGR-214 - PROPOSED SITE RETAINING WALL PLAN

PLANNING	P01
DATE: 22.08.2023	
16 ST CHADS DRIVE GRAVESEND DA12 4EL	
4m GROUND FLOOR REAR EXTENSION & GROUND FLOOR SIDE EXTENSION	
EXISTING SITE BLOCK PLAN 1:500 @ A3	
DRG No: SCGR-200	P01