



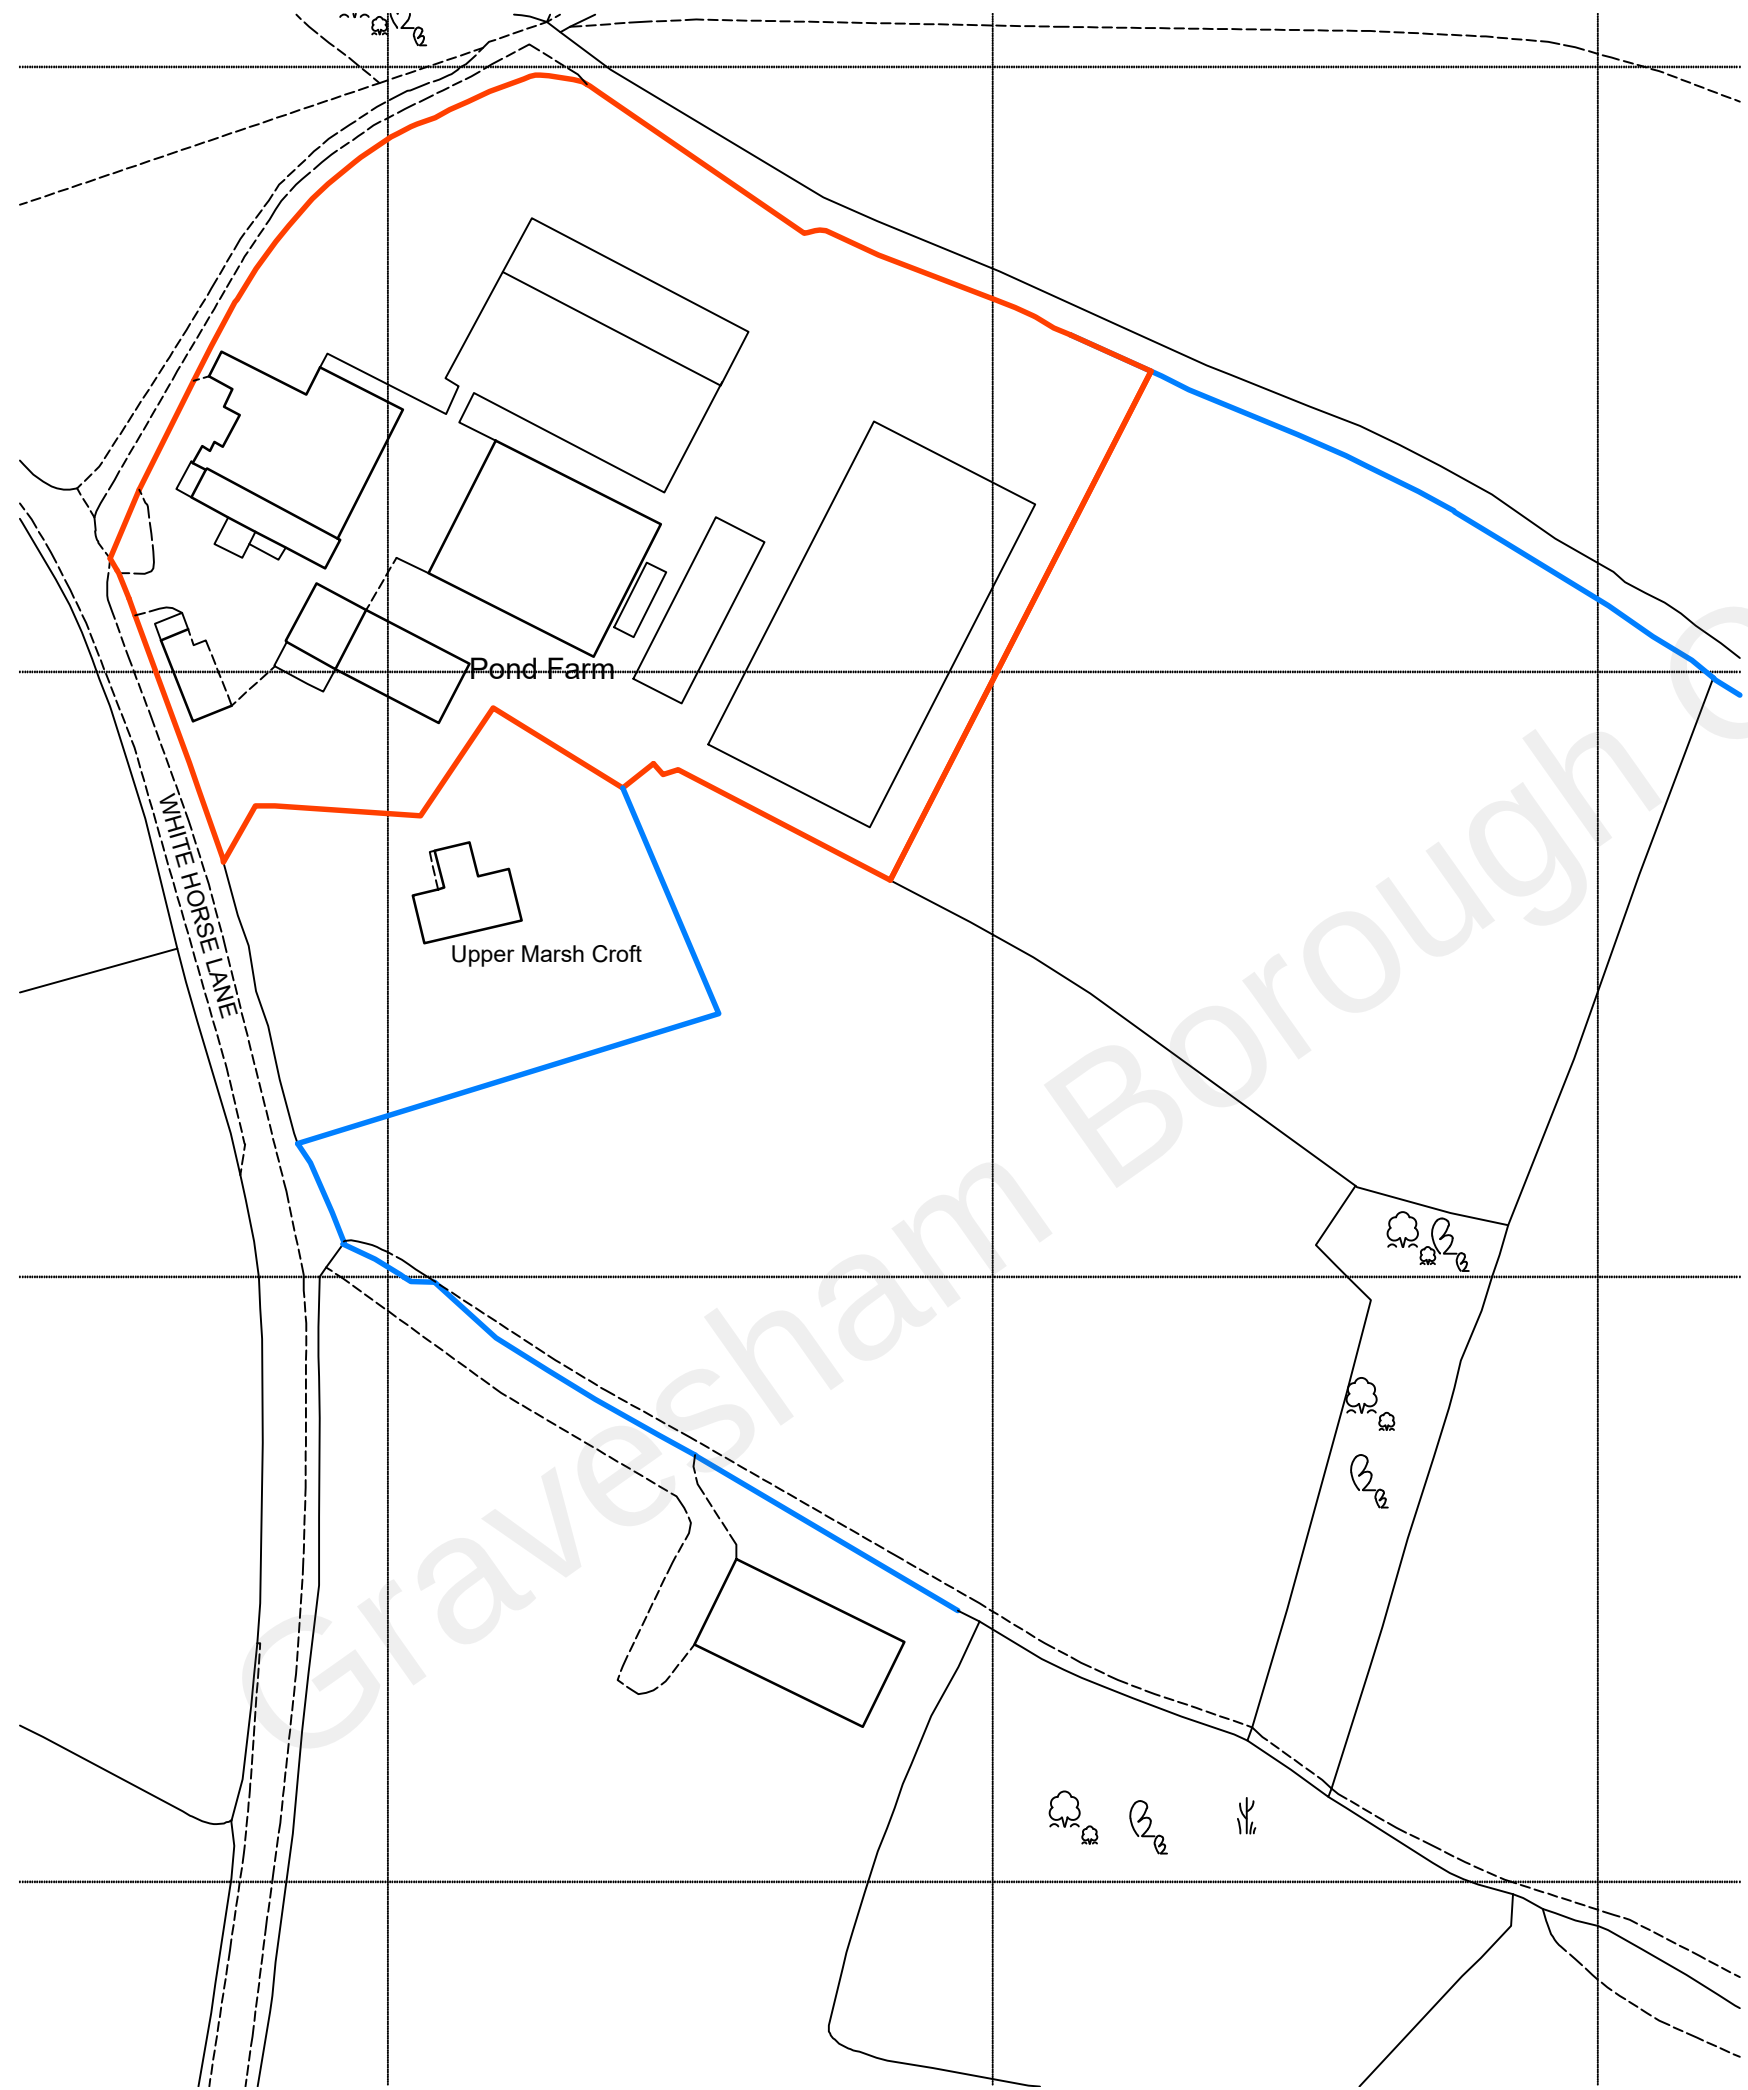

This drawing is protected by copyright and must not be copied or reproduced without the written consent of Graham Simpkin Planning. All dimensions and sizes to be checked on site. North points are indicative. ©

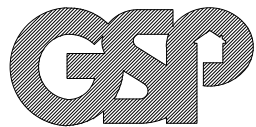

Graham Simpkin Planning

2 The Parade, Ash Road, Hartley
Longfield, Kent DA3 8BG
Tel: 01474 703705
www.grahamsimpkinplanning.co.uk
Email: webmail@grahamsimpkinplanning.co.uk

Project Title White Horse Riding Centre, White Horse Lane, Meopham, Kent, DA13 0UE		Job No 3599
Drawing Title Site Location Plan	Drawing No 01	Revision -
Date 20.04.2022	Drawn by DA	Checked by PN
Scale 1:1250 @ A3	Note	

