


WINSOR ROAD

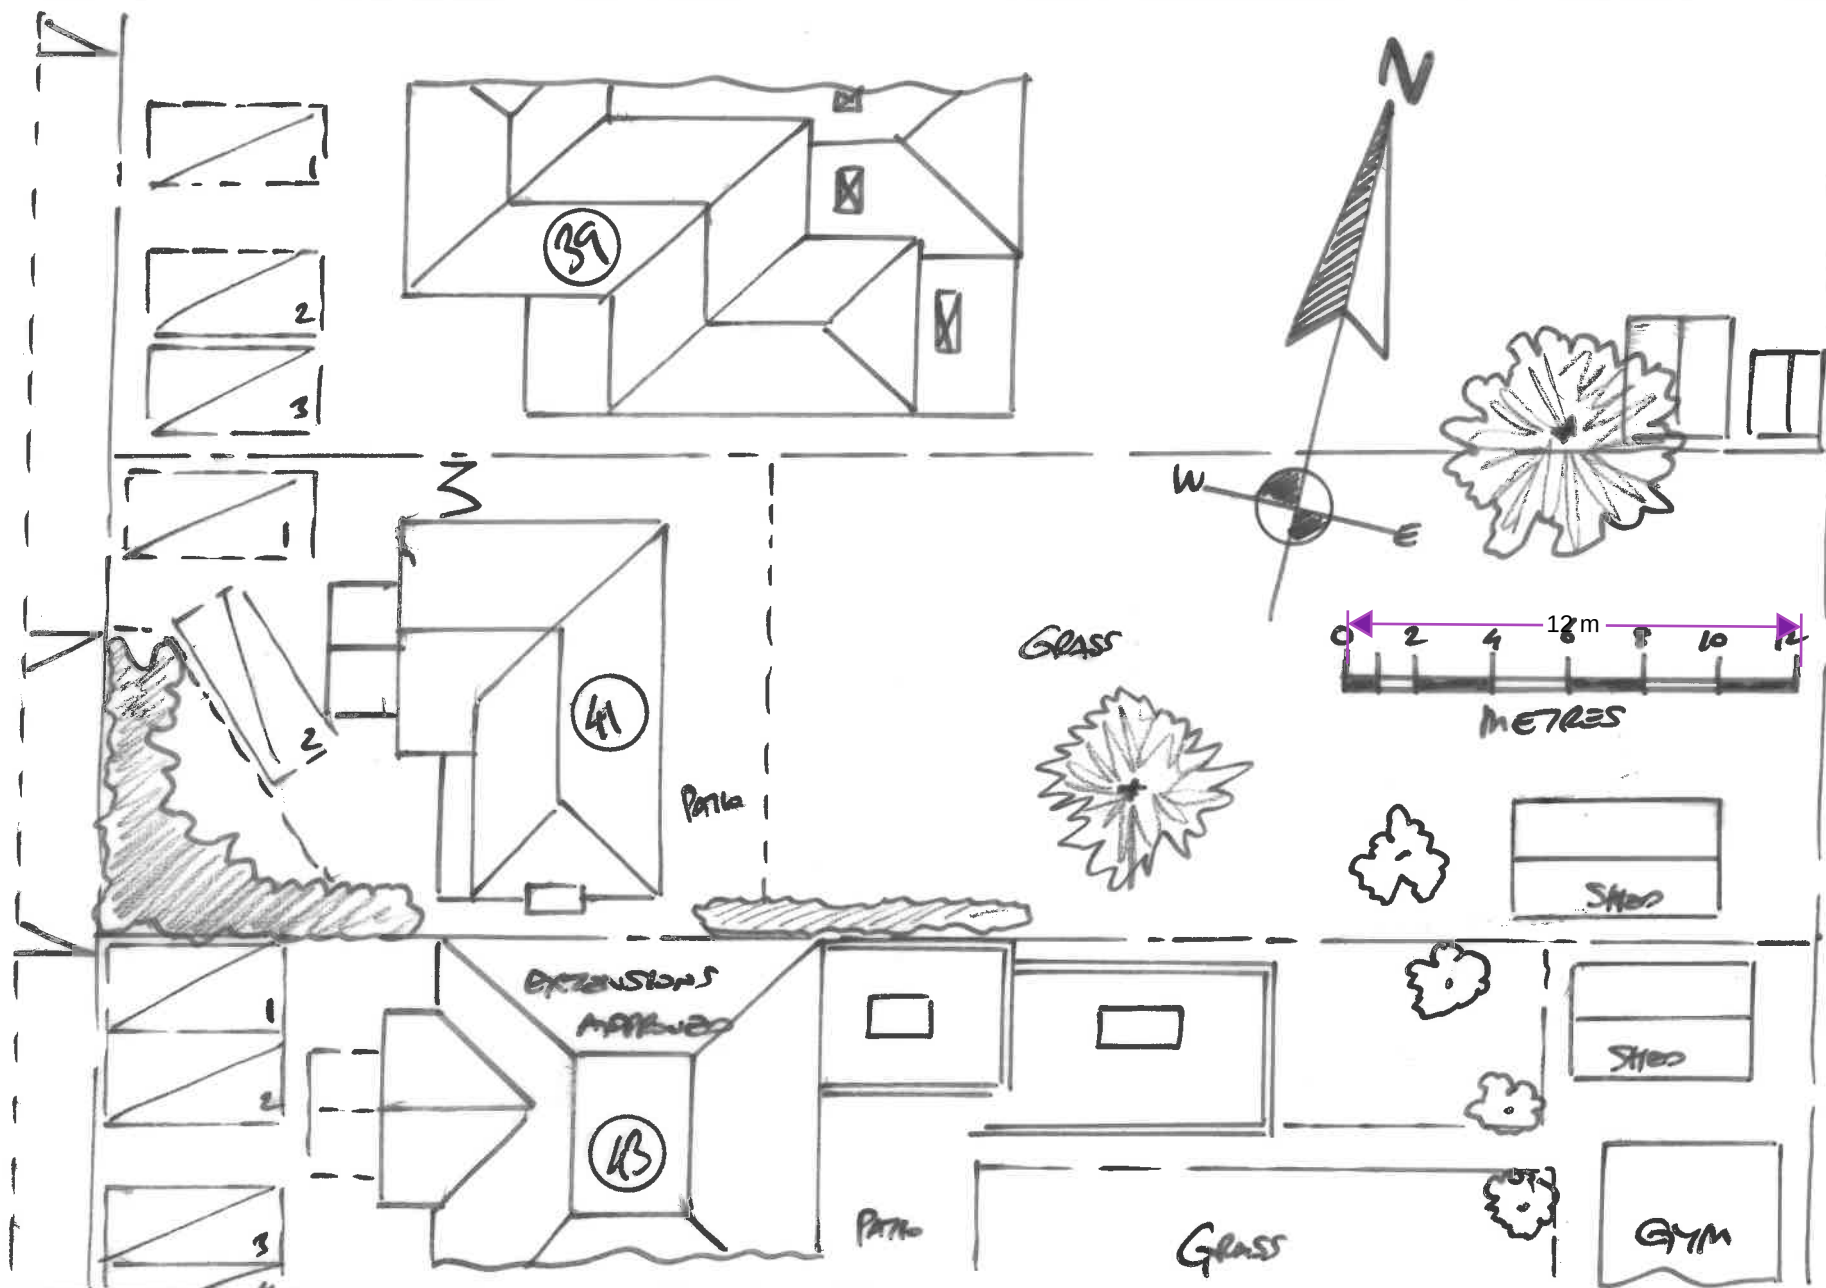

PROJECT
41 WINSOR ROAD

TITLE
PROPOSED BLOCK PLAN

DATE
AUG / 2025

SCALE
1:200 E.A.

DRAWING
DKM / 8524 / 13

REV
01