
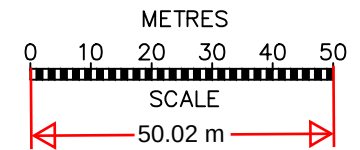


© This drawing is protected by copyright and must not be copied or reproduced without the written consent of Penfold Project Services

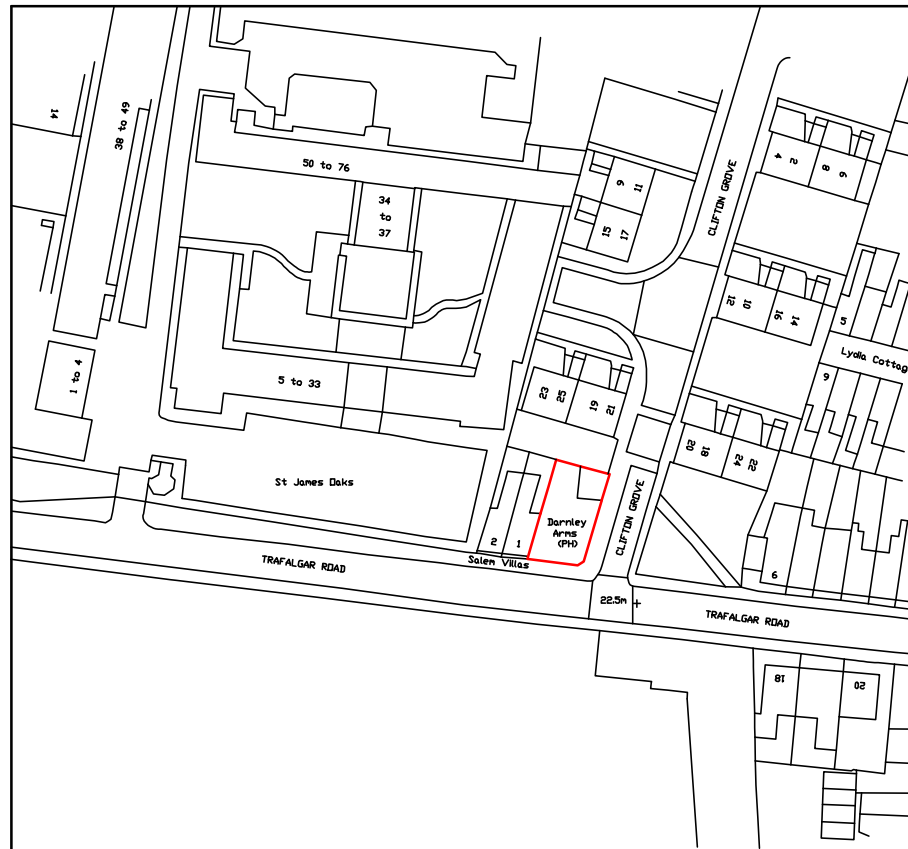

SCALE BAR @ 1:1250

Date	No	Revision
Penfold Project Services		
Epmarket, Wrotham Road, Meopham, Kent, DA13 0JH		
Telephone: 01474 816690		
e-mail: apenfold448@btinternet.com		
Job Title:		
DARNLEY ARMS P.H 9 TRAFALGAR ROAD GRAVESEND KENT DA11 0QA		
Dwg Title:		
SITE LOCATION PLAN		
Scale: 1:1250 @ A4		
Dwg No.: 201		
Date: April 2025		