


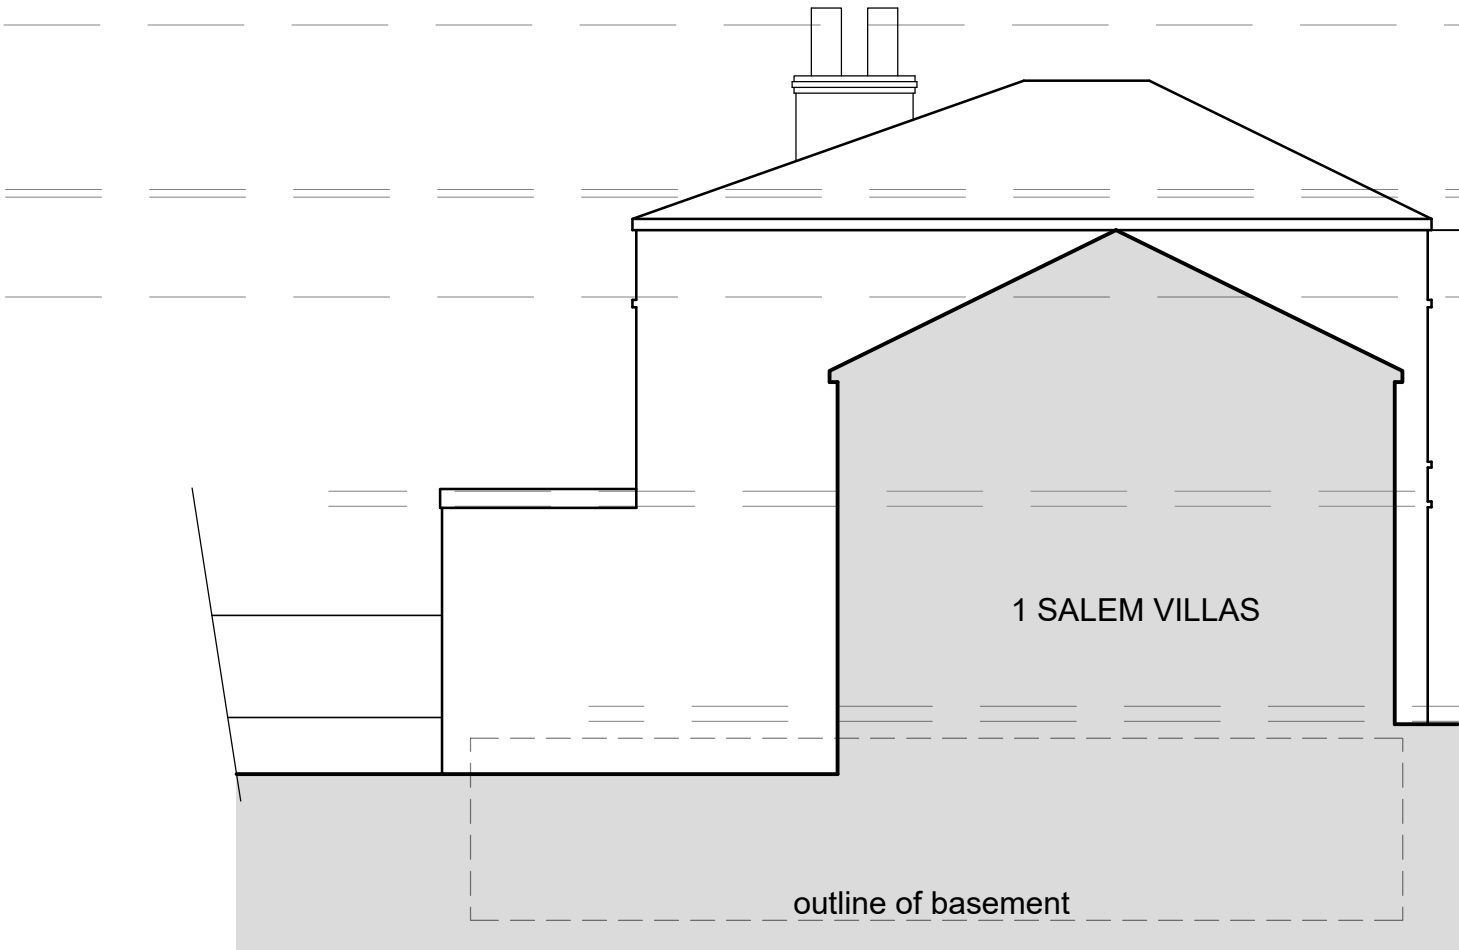

SIDE (WEST) ELEVATION
THROUGH 1 SALEM VILLAS
(1:100)




FRONT (SOUTH) ELEVATION
FROM TRAFALGAR ROAD
(1:100)



SIDE (EAST) ELEVATION
FROM CLIFTON GROVE
(1:100)



REAR (NORTH) ELEVATION
FROM YARD
(1:100)

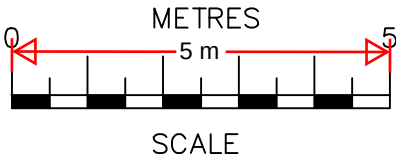

SCALE BAR @ 1:100

Date	No	Revision
Penfold Project Services		
Epmarket, Wrotham Road, Meopham, Kent, DA13 0JH Telephone: 01474 816690 e-mail: apenfold448@btinternet.com		
Job Title: DARNLEY ARMS P.H. 9 TRAFALGAR ROAD GRAVESEND KENT DA11 0QA		
Dwg Title: ELEVATIONS AS EXISTING		
Scale:	1:100 @ A2	
Dwg No.:	204	
Date:	April 2025	