



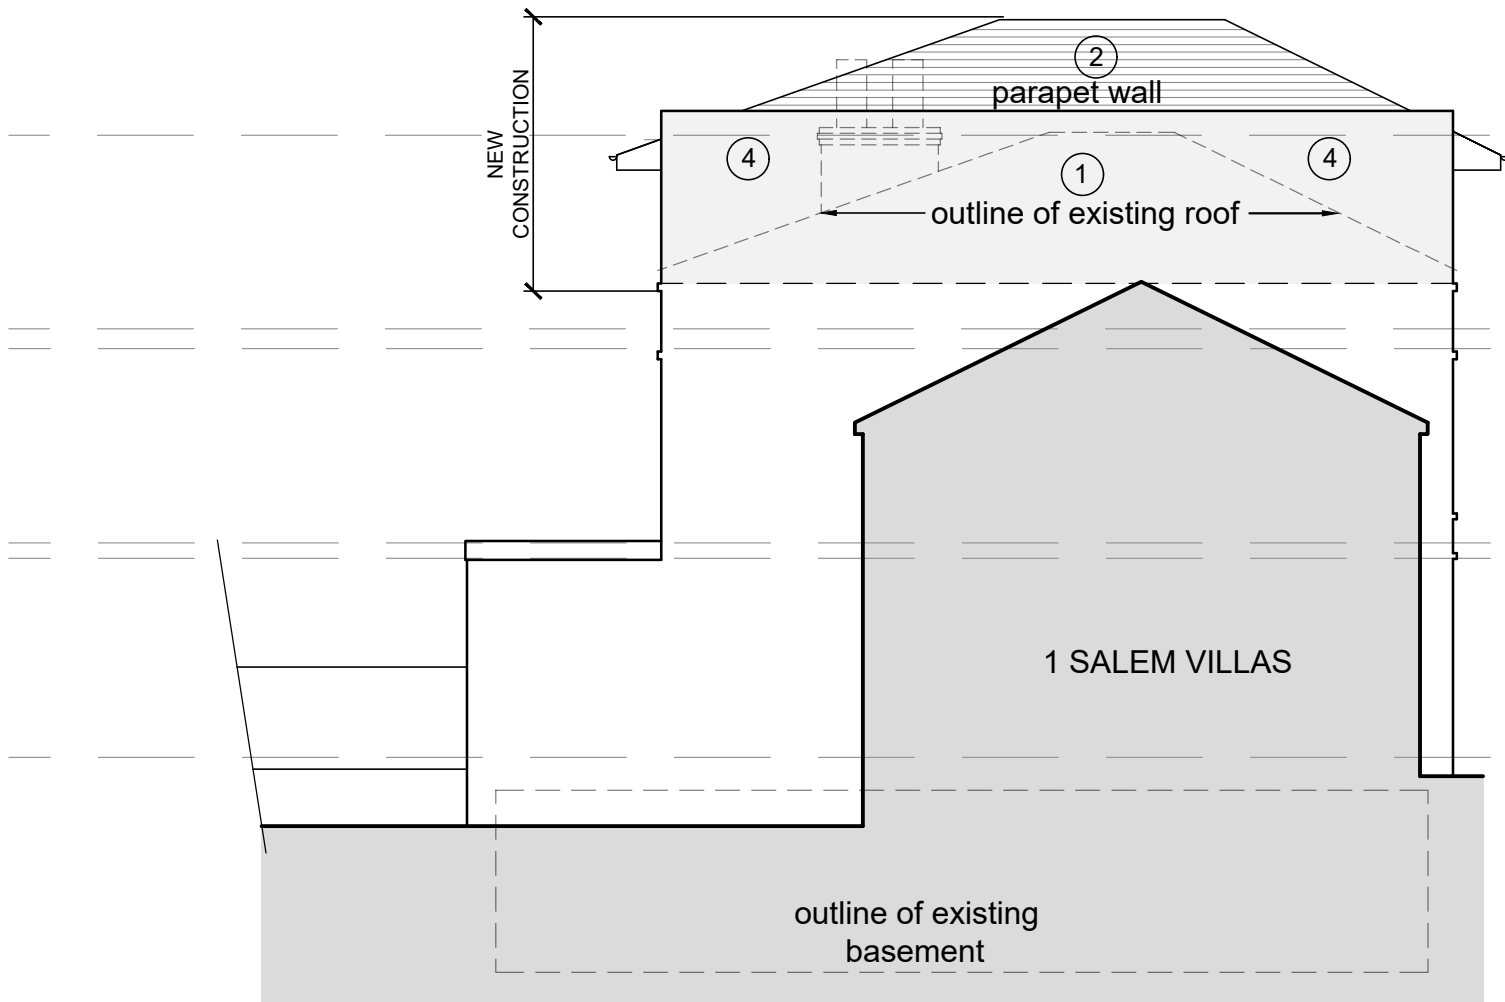


SIDE (WEST) ELEVATION  
THROUGH 1 SALEM VILLAS  
(1:100)

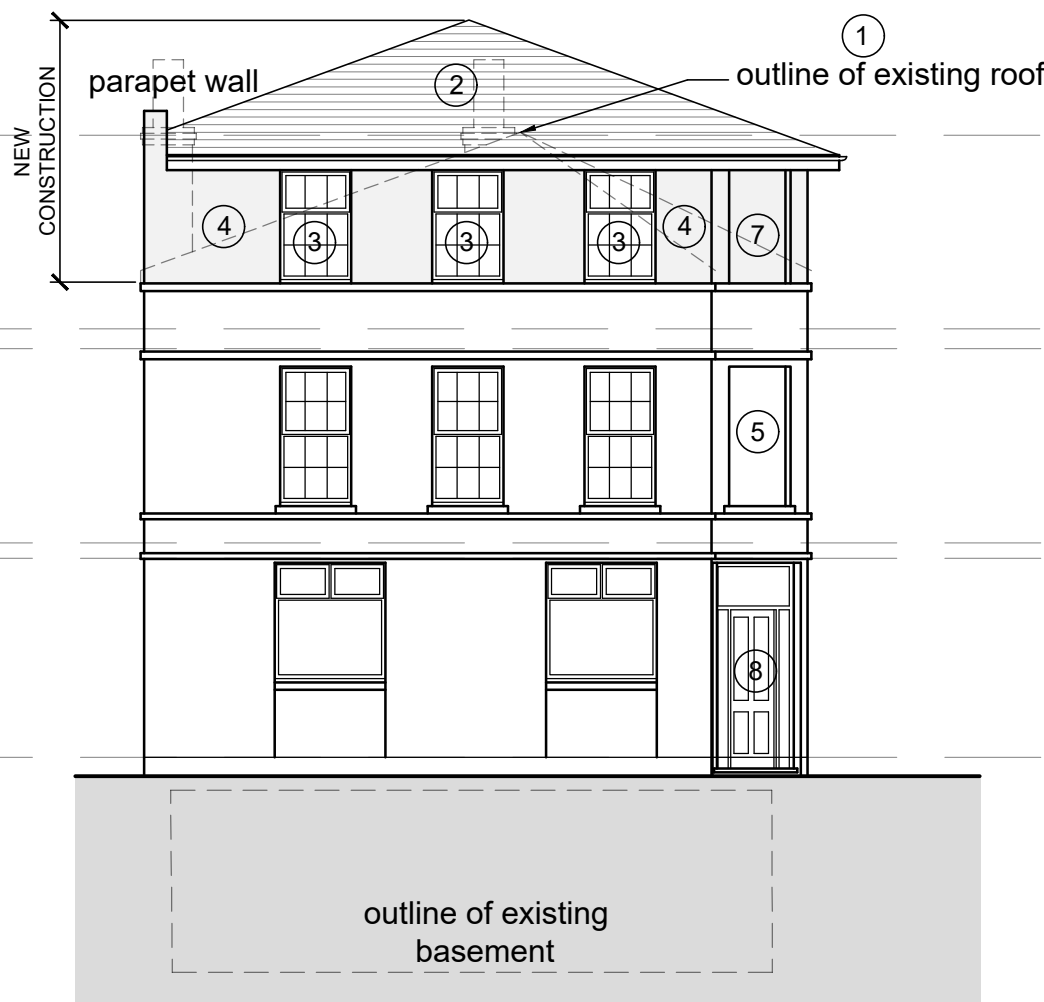

FRONT (SOUTH) ELEVATION  
FROM TRAFALGAR ROAD  
(1:100)




SIDE (EAST) ELEVATION  
FROM CLIFTON GROVE  
(1:100)

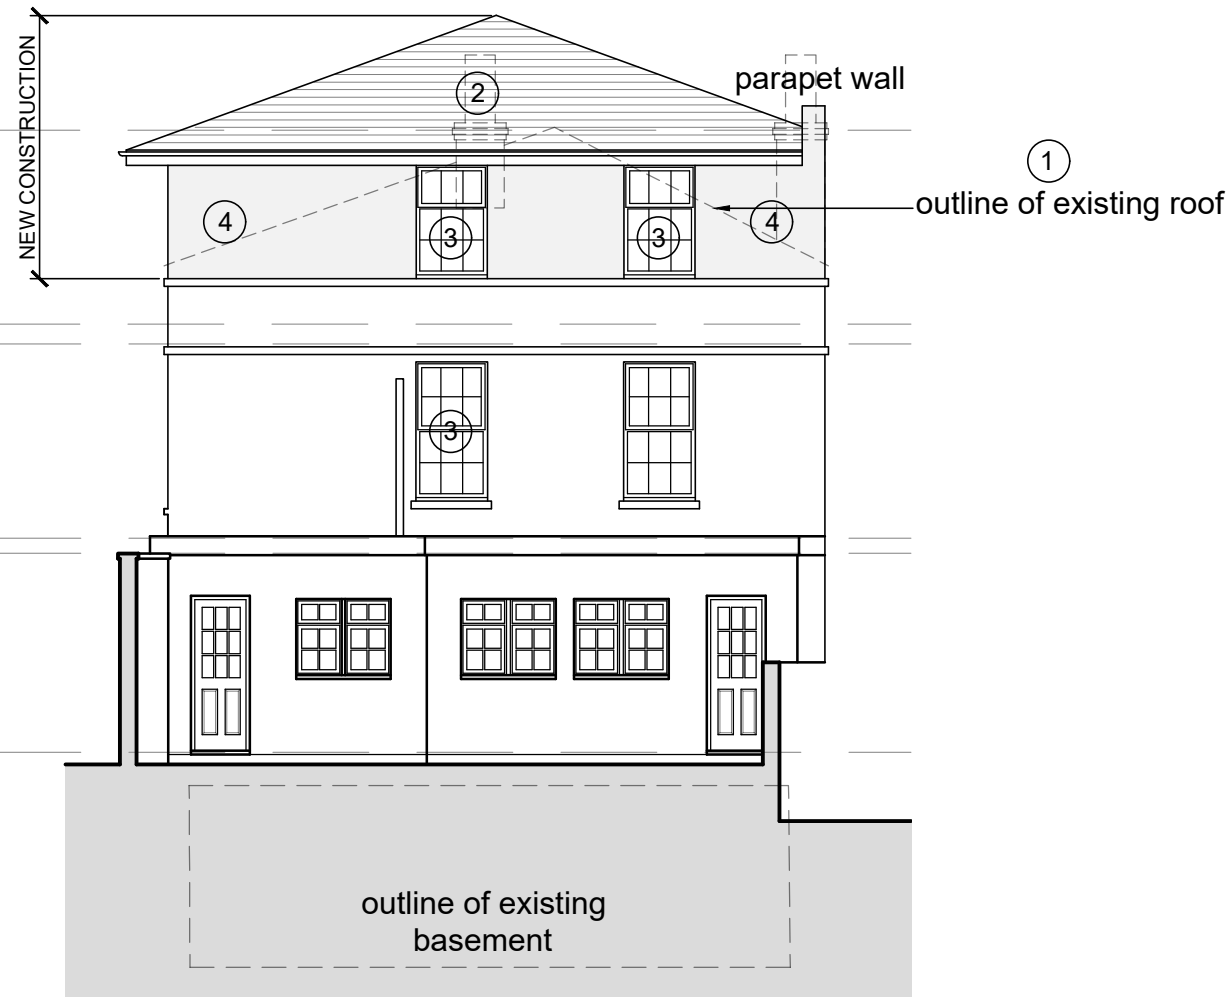

REAR (NORTH) ELEVATION  
FROM YARD  
(1:100)

LEGEND

- ① existing chimneys and pitched roof shown dashed to be demolished/removed
- ② Blue/black marley eternit tiles to new roof
- ③ New windows to match existing
- ④ New painted render finish to match existing
- ⑤ Existing blind window
- ⑥ Existing window opening blocked up within reveals of existing opening to form blind window with render finish to match existing
- ⑦ New blind window opening to match existing
- ⑧ Existing entrance to public house
- ⑧ Entrance to first & second floor accommodation

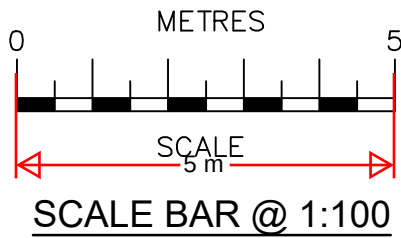

|   |            |          |
|---|------------|----------|
|   |            |          |
|   |            |          |
| Date   | No         | Revision |
| <b>Penfold Project Services</b>                                                                                  |            |          |
| Epmarket, Wrotham Road, Meopham, Kent, DA13 0JH<br>Telephone: 01474 816690<br>e-mail: apenfold448@btinternet.com |            |          |
| Job Title:<br><br>DARNLEY ARMS P.H.<br>9 TRAFALGAR ROAD<br>GRAVESEND<br>KENT<br>DA11 0QA                         |            |          |
| Dwg Title:<br><br>ELEVATIONS AS PROPOSED                                                                         |            |          |
| Scale:   | 1:100 @ A2 |          |
| Dwg No.:   | 206        |          |
| Date:   | April 2025 |          |