



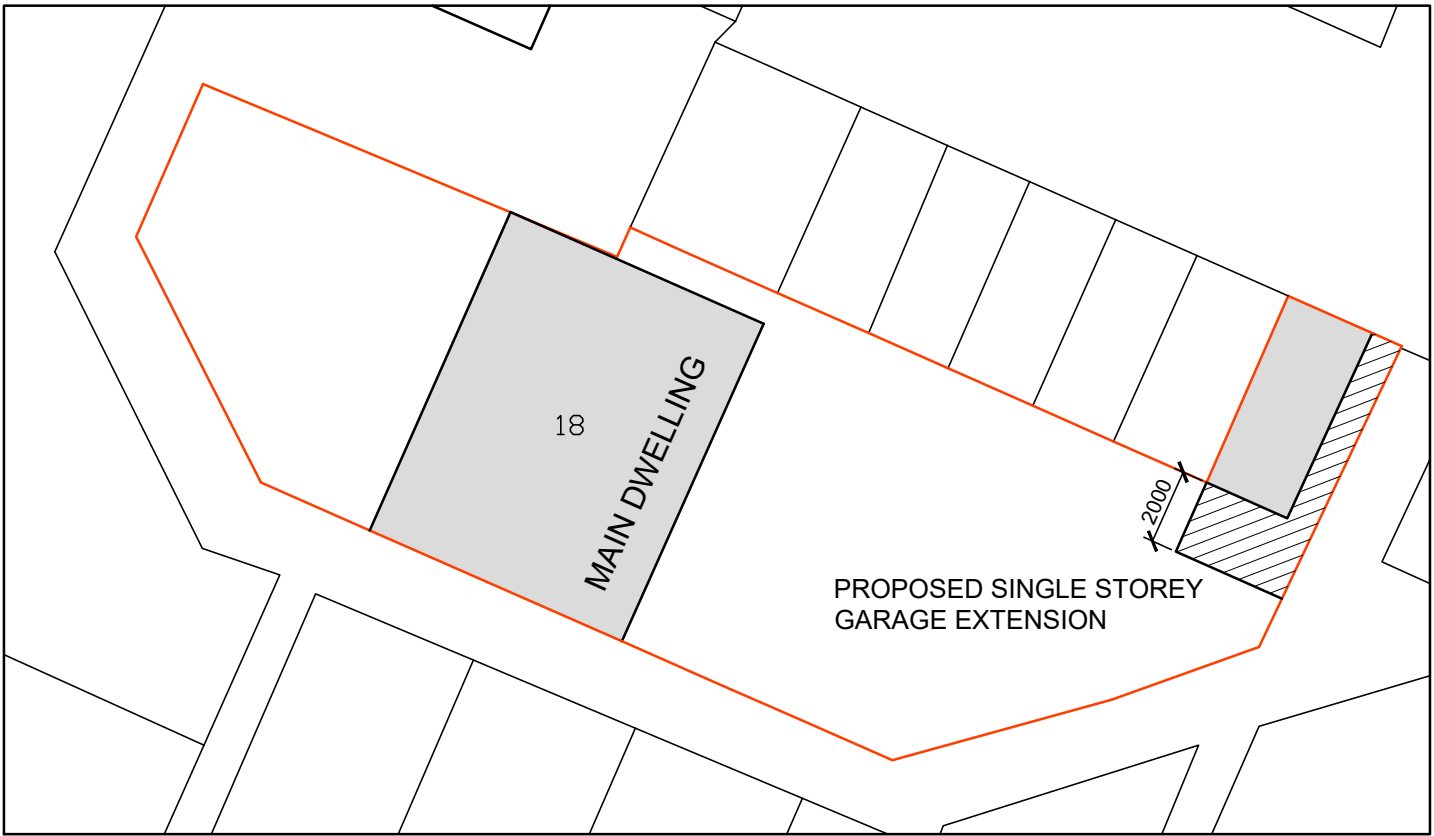


BLOCK PLAN
AS PROPOSED
(1:200)



BLOCK PLAN
AS EXISTING
(1:200)

T273 - EXISTING TREE (OAK?)
T274 - TREE NO LONGER IN EXISTANCE
T275 - TREE NO LONGER IN EXISTANCE

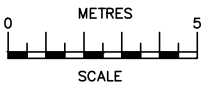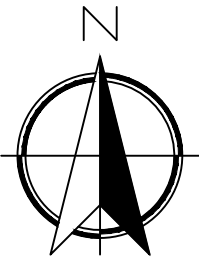

SCALE BAR @ 1:200

20/05/25	A	Tree details added
Date	No	Revision
Penfold Project Services Epmarket, Wrotham Road, Meopham, Kent, DA13 0JH Telephone: 01474 816690 e-mail: apenfold448@btinternet.com		
Job Title:	18 RUFFETS WOOD GRAVESEND KENT DA12 5JQ	
Dwg Title:	GARAGE EXTENSION BLOCK PLANS AS EXISTING & AS PROPOSED	
Scale:	1:200 @ A2	
Dwg No.:	103A	
Date:	March 2025	