




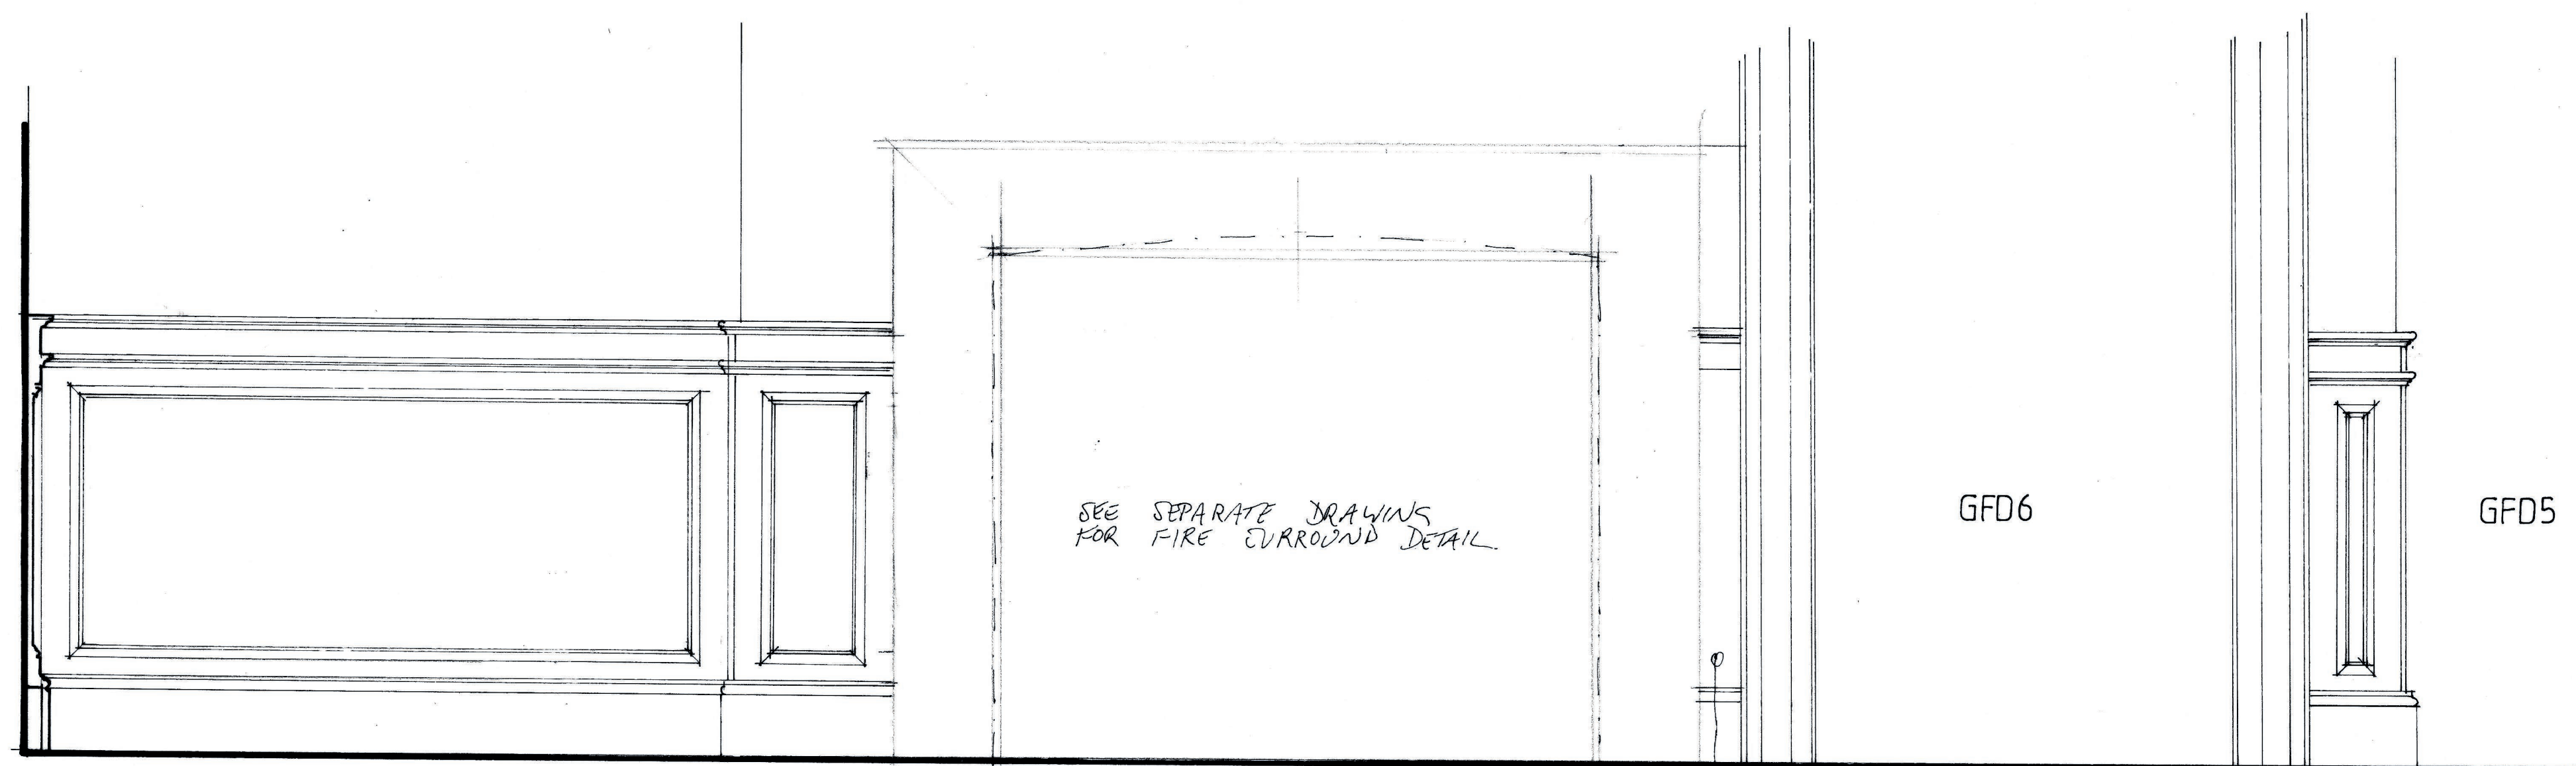


North elevation as proposed

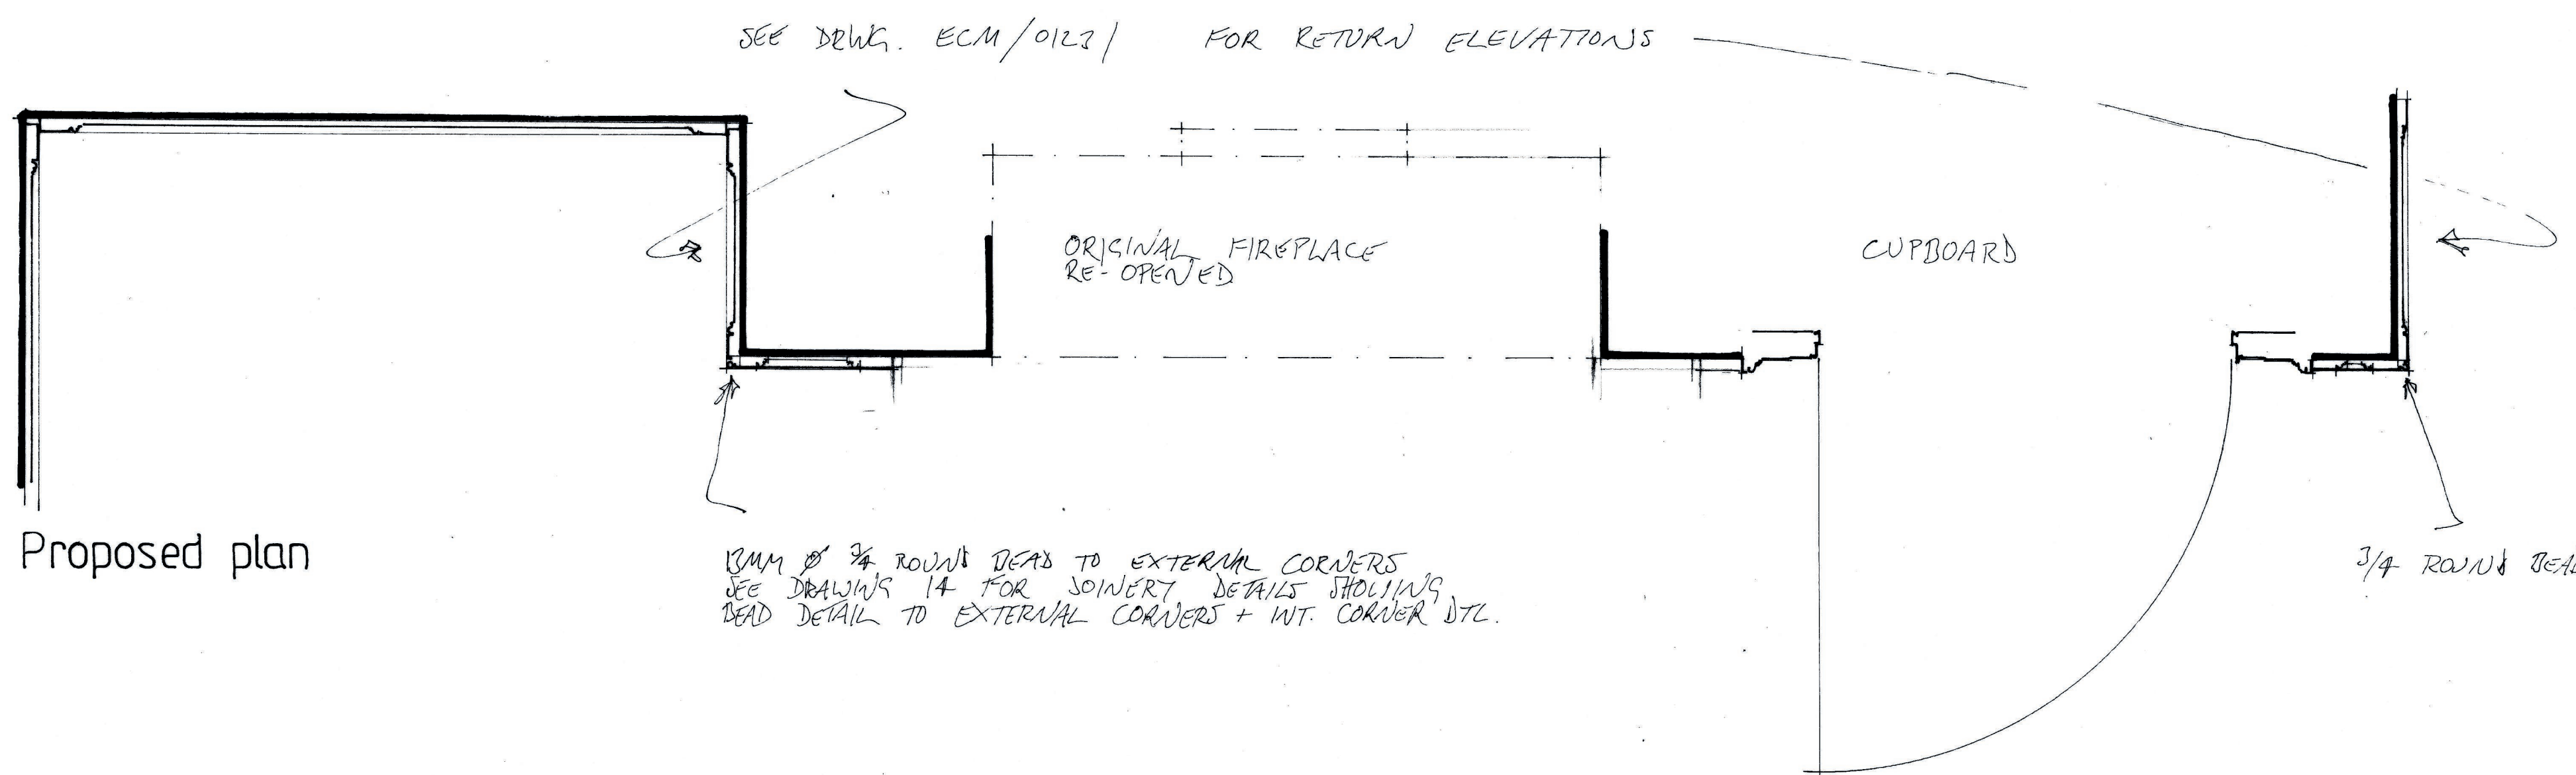


Proposed plan

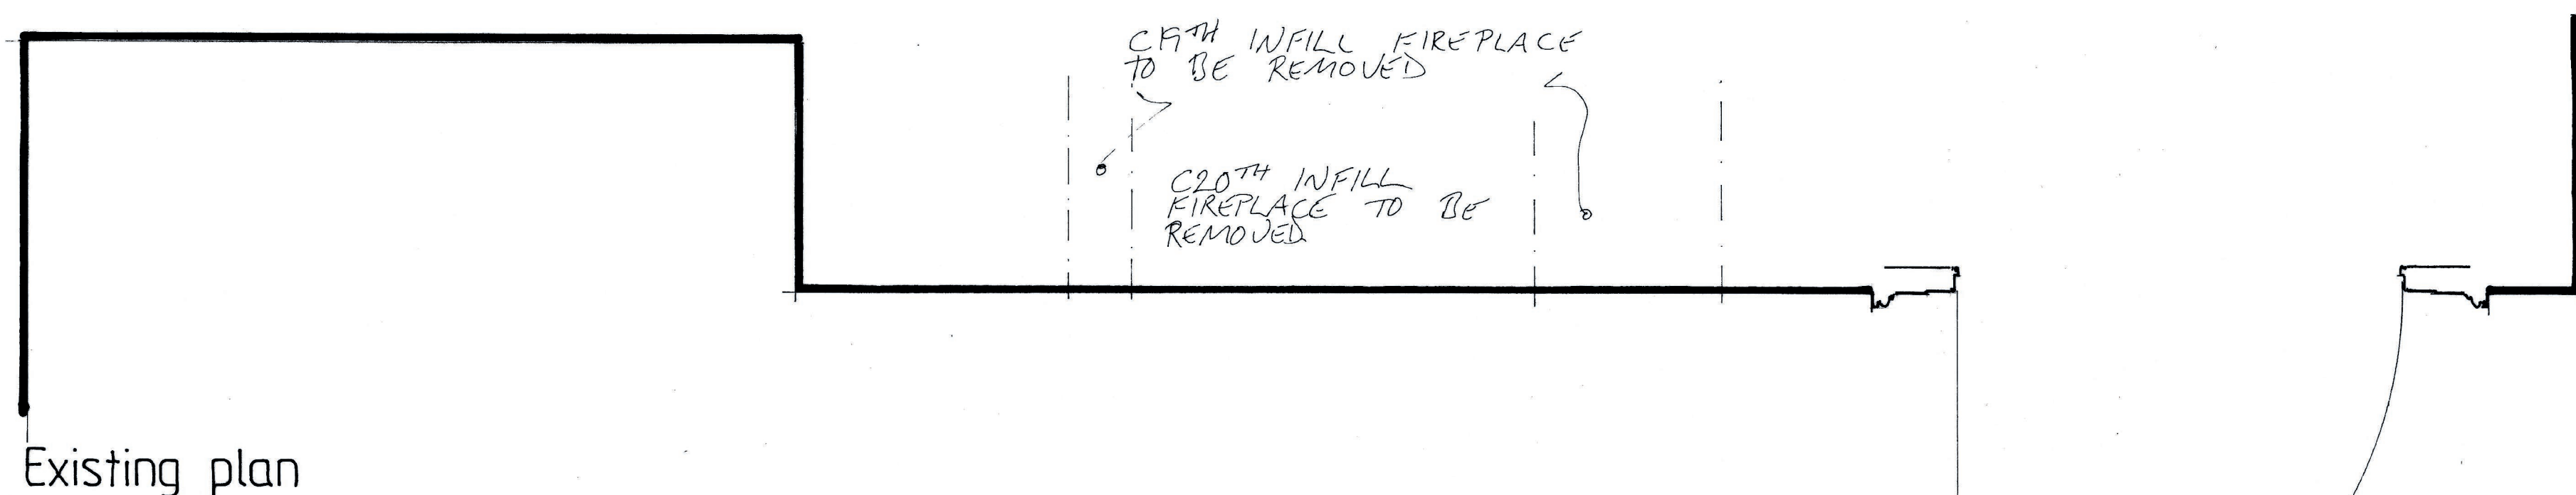

Existing plan

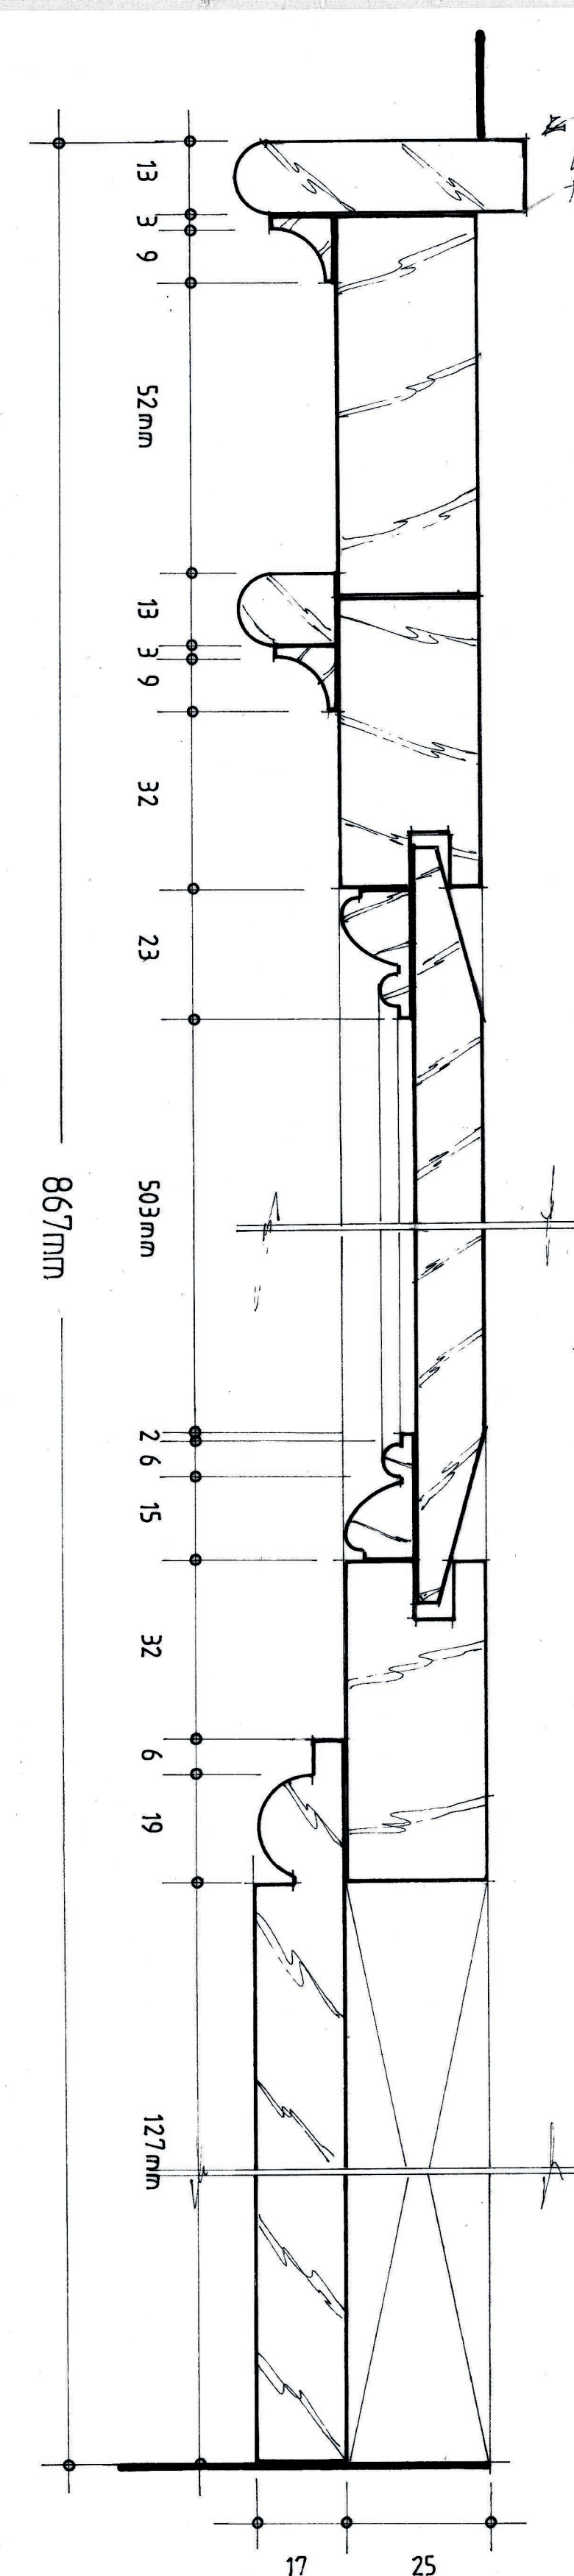

Dado section

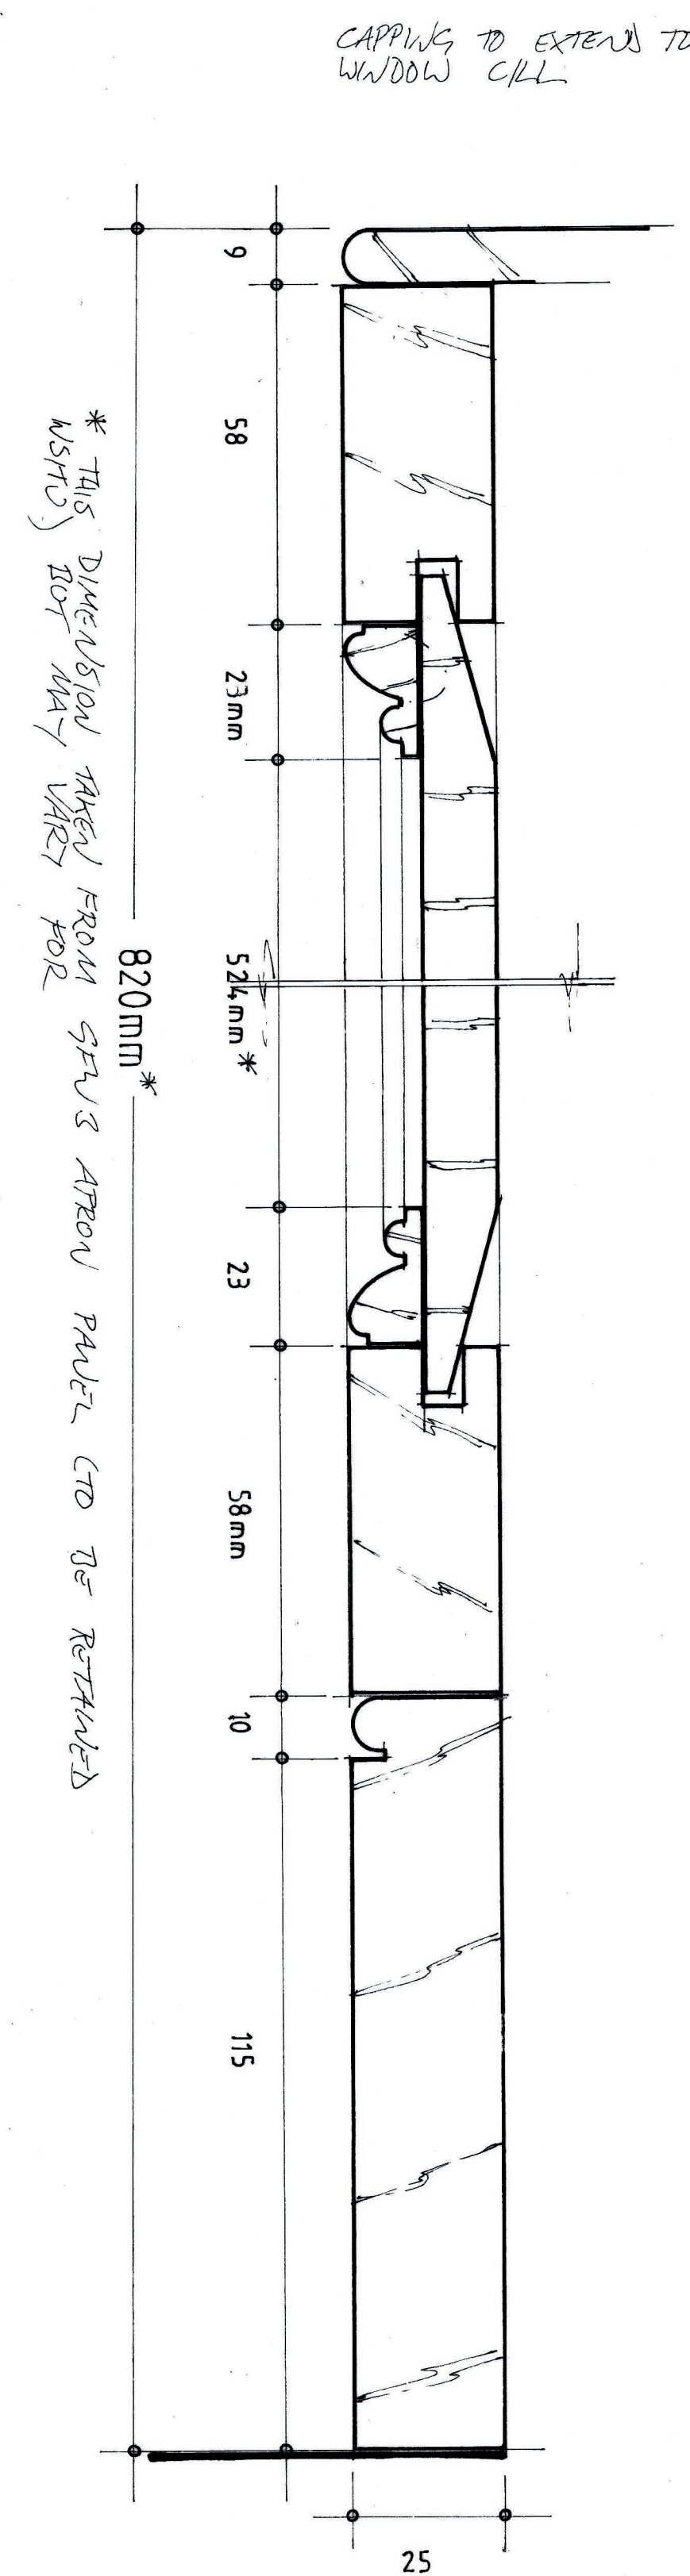

Apron section

East Court Manor

Sitting room dado panelling: sheet 2 of 2

Scale: full size & 1:10 at A1

Drwg: ECM/0123/15

Drwg. by: T. Ellis August 2023 Tel: 01233 770498

Notes:

See drwg. ECM/0123/14

Manufacture joinery using joinery quality softwood

Existing apron panels must be retained

1:10 Scale bar:



Scan + 3 folded