



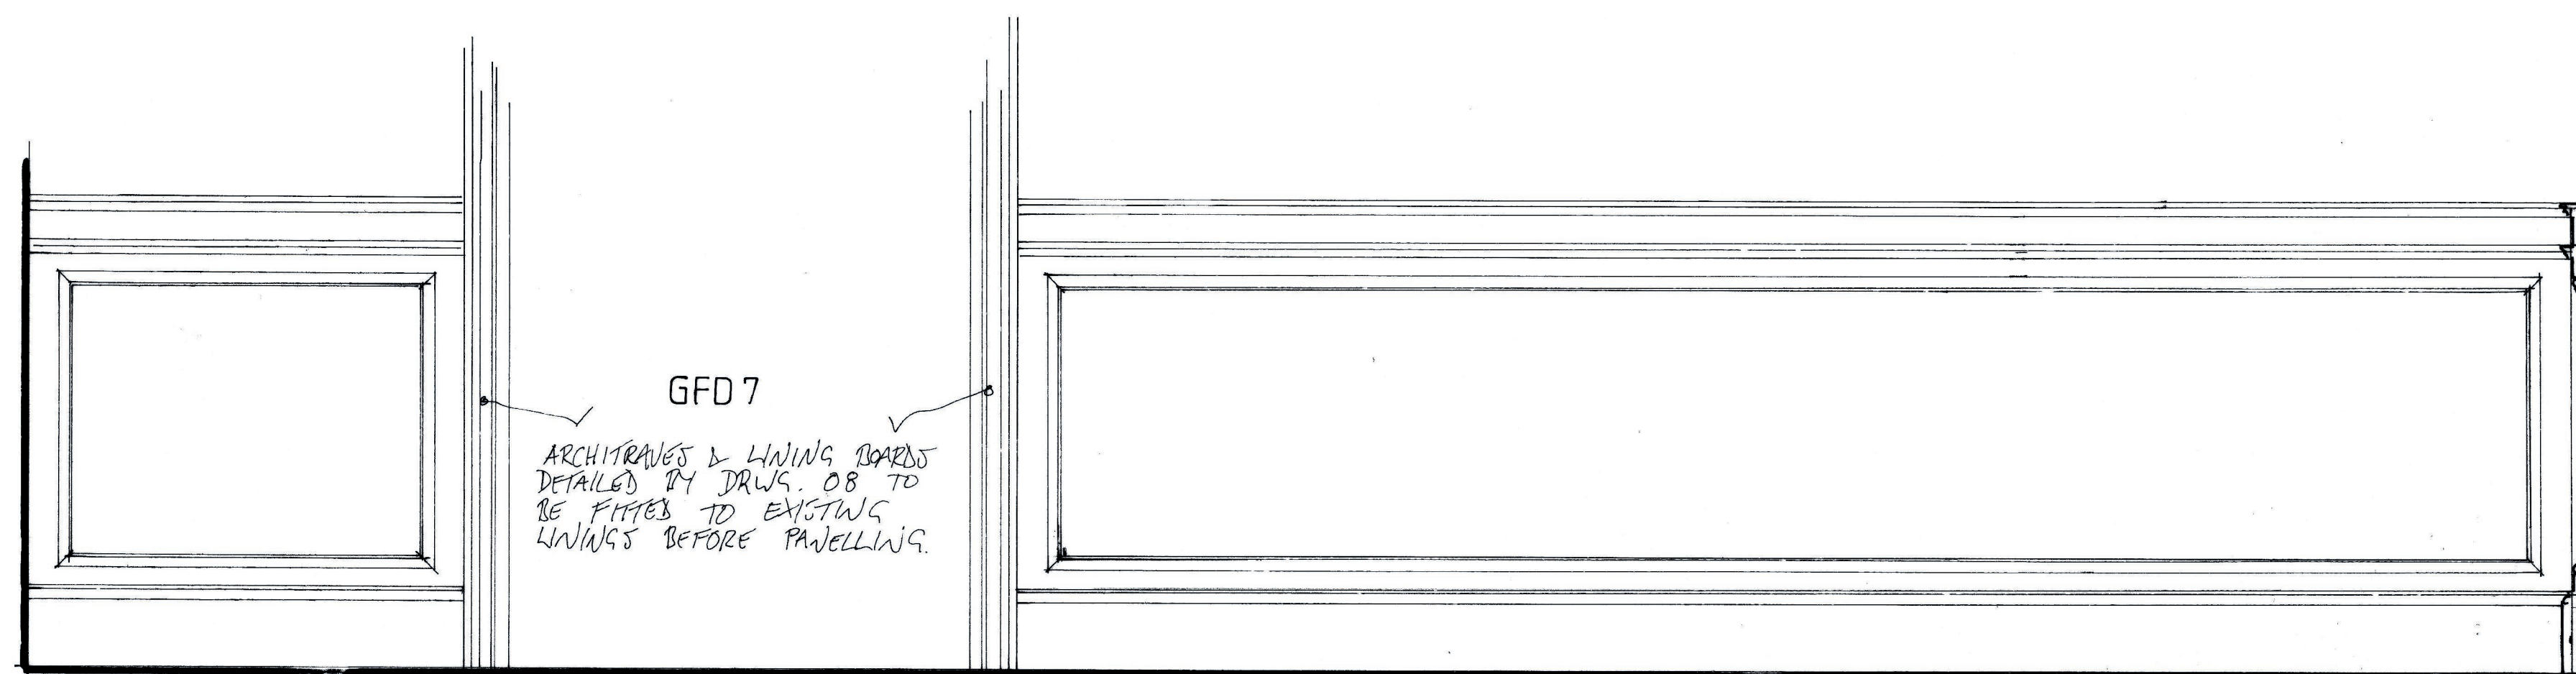


East elevation as proposed

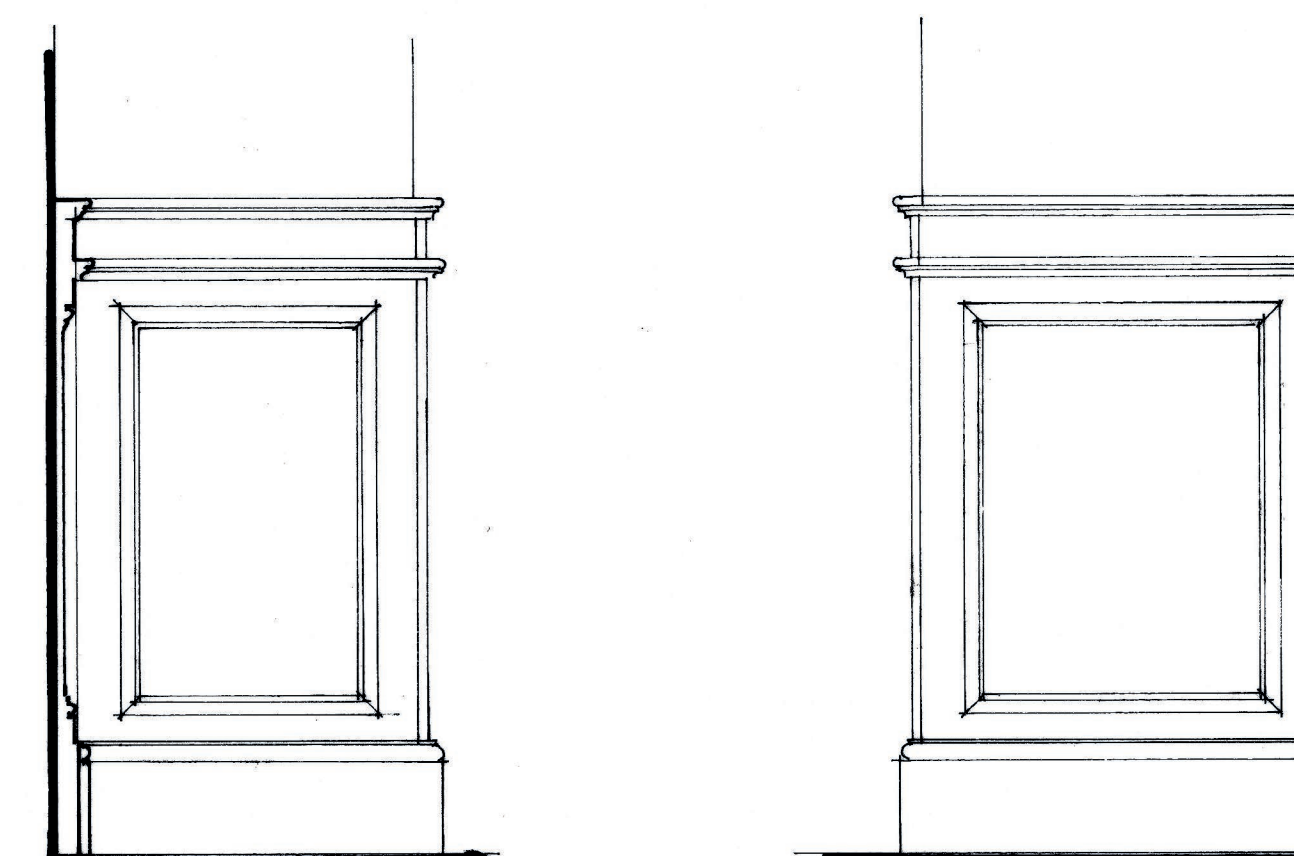

Chimney breast flank walls as proposed


TO LEFT OF FIREPLACE

TO RIGHT OF FIREPLACE

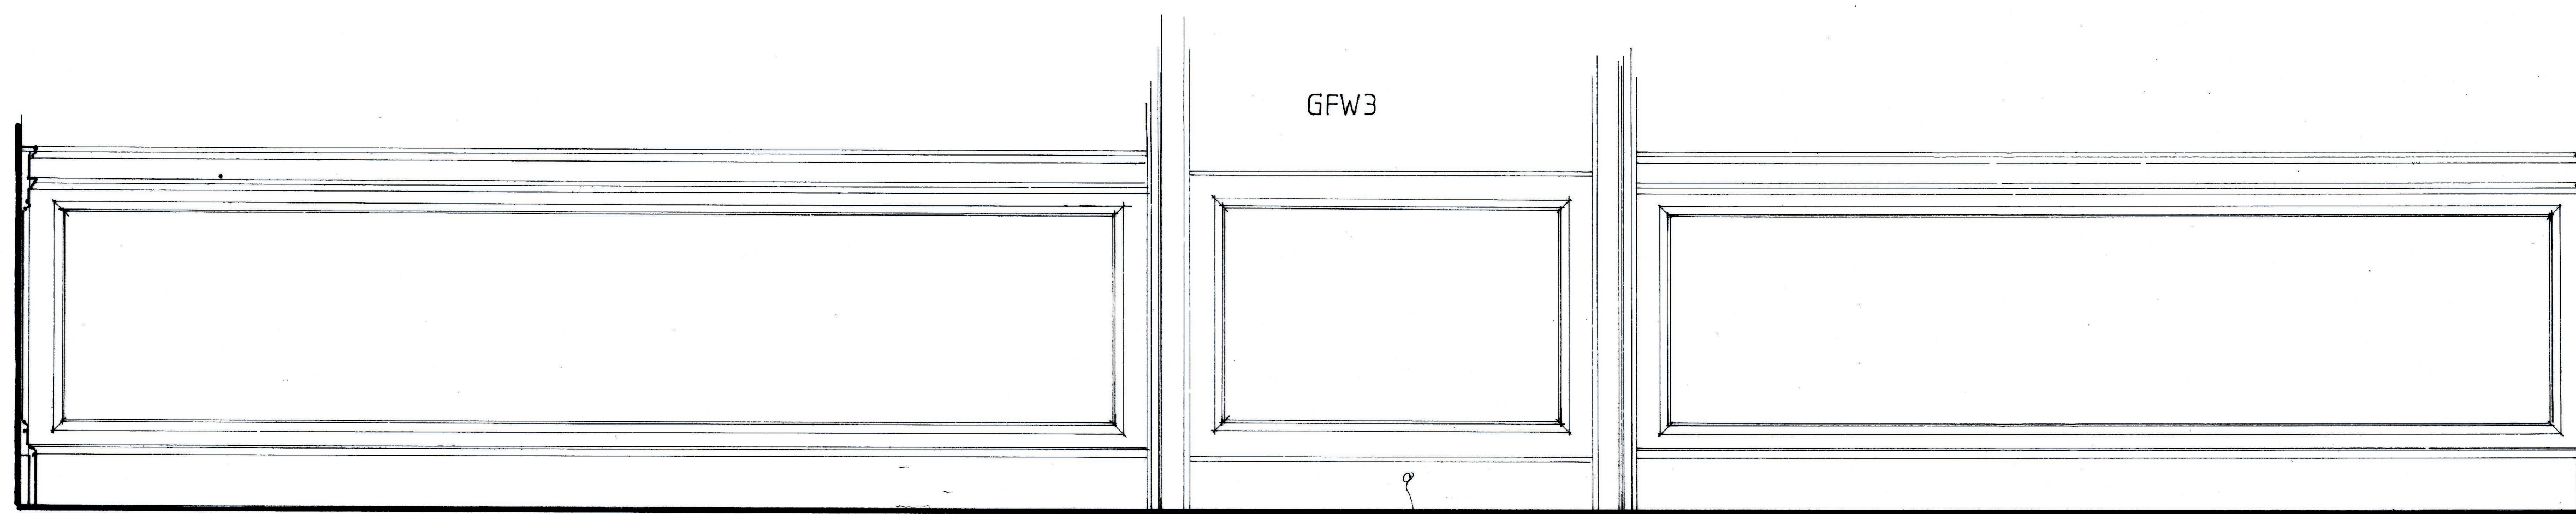


South elevation as proposed

EXISTING APRON PANEL BELOW WINDOW TO BE RETAINED.

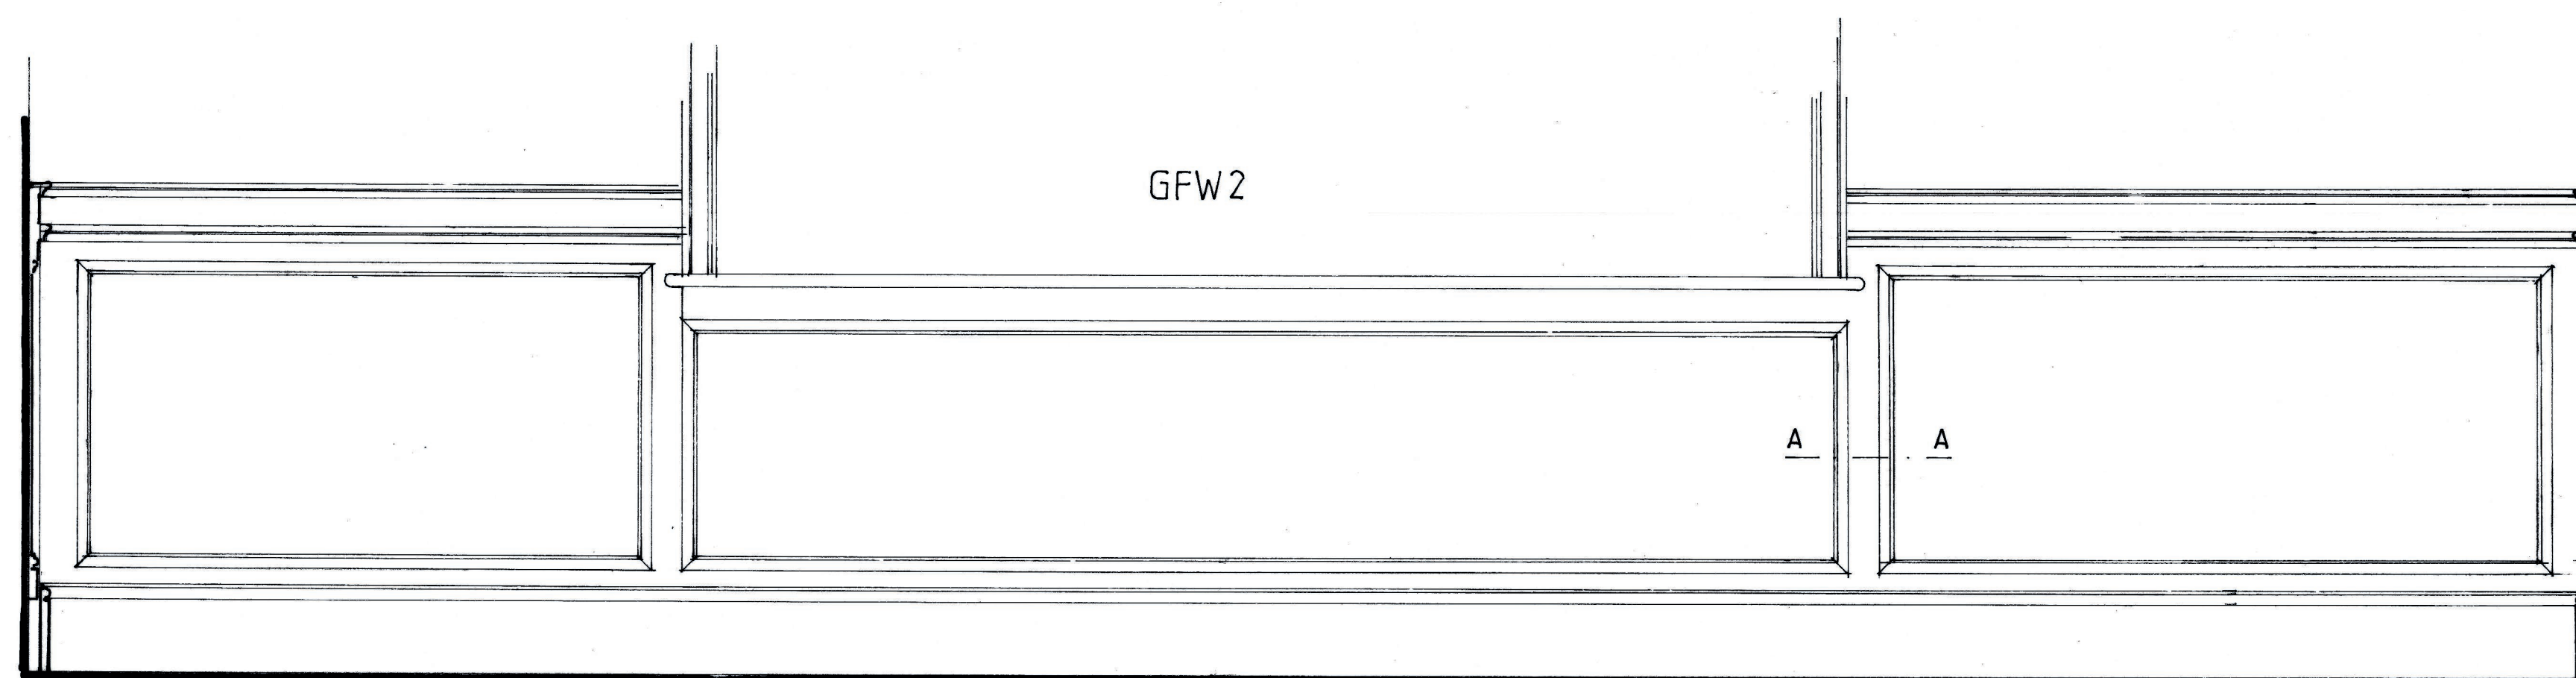

West elevation as proposed

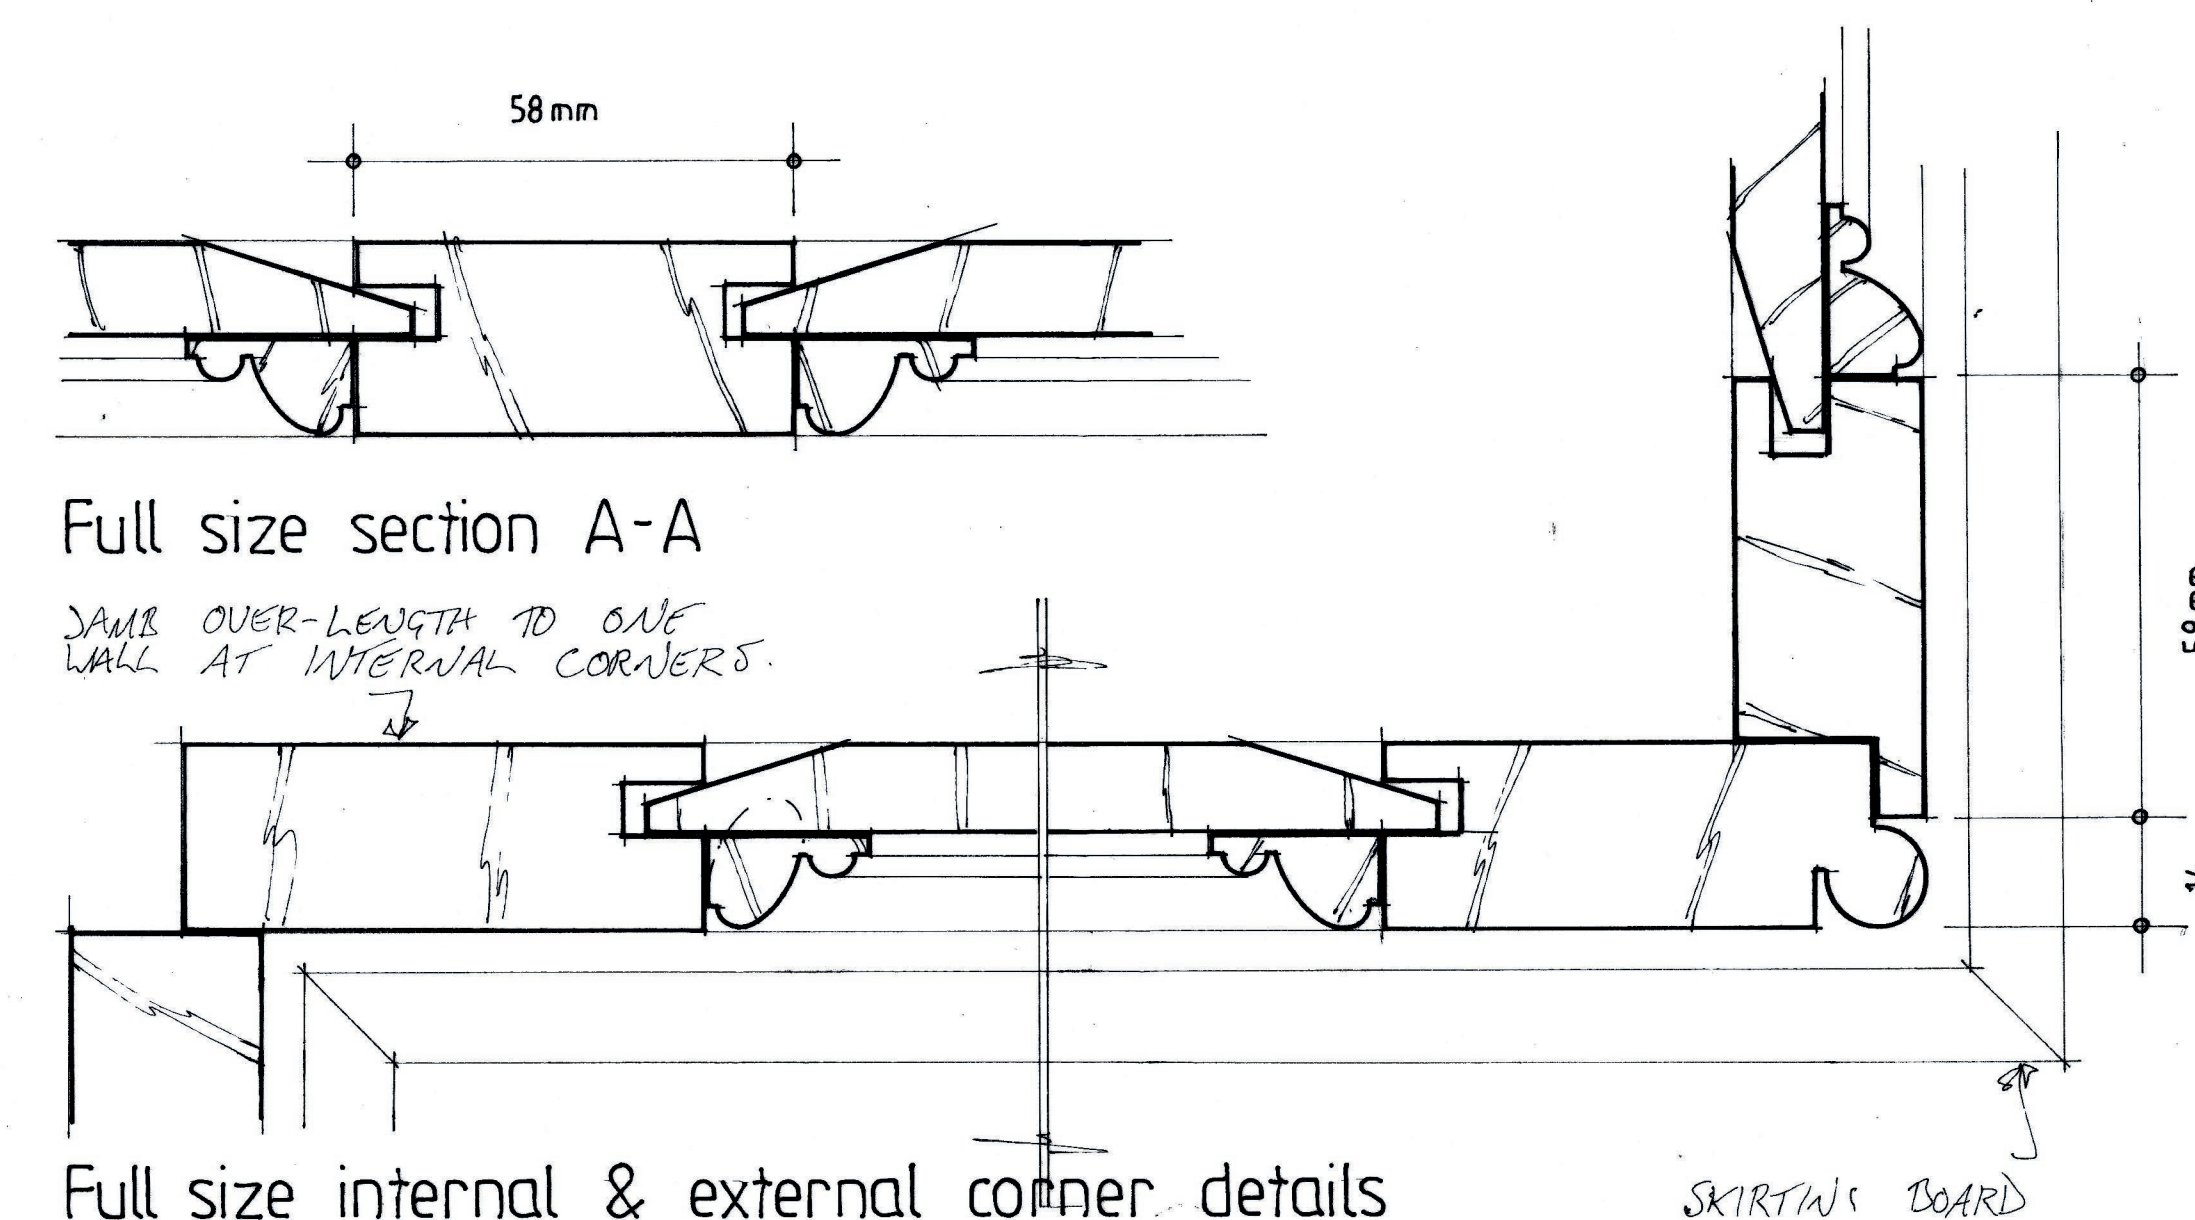

Full size section A-A

JAMB OVER-LENGTH TO ONE WALL AT INTERNAL CORNERS.

Full size internal & external corner details

SKIRTING BOARD

East Court Manor

Sitting room dado panelling: sheet 1 of 2

Scale: full size & 1:10 at A1

Drwg: ECM/0123/14

Drwg. by: T. Ellis August 2023 Tel.: 01233 770498

Notes:

See drwg. ECM/0123/15

Manufacture joinery using joinery quality softwood

1:10 Scale bar:



Scan + 3 folded