



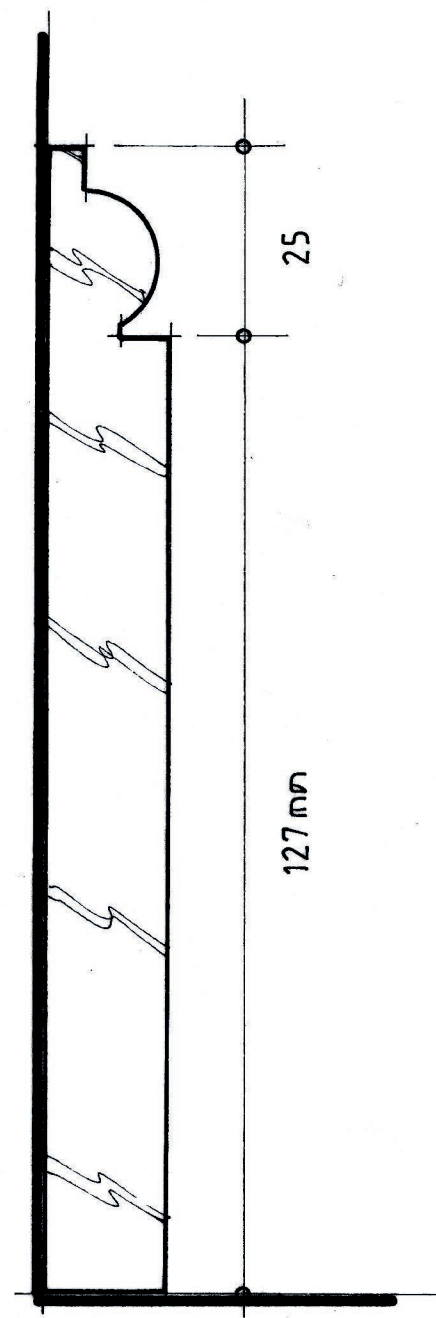


Living room

ALSO FOR KITCHEN & UTILITY ROOM IF SKIRTINGS ARE REQUIRED.

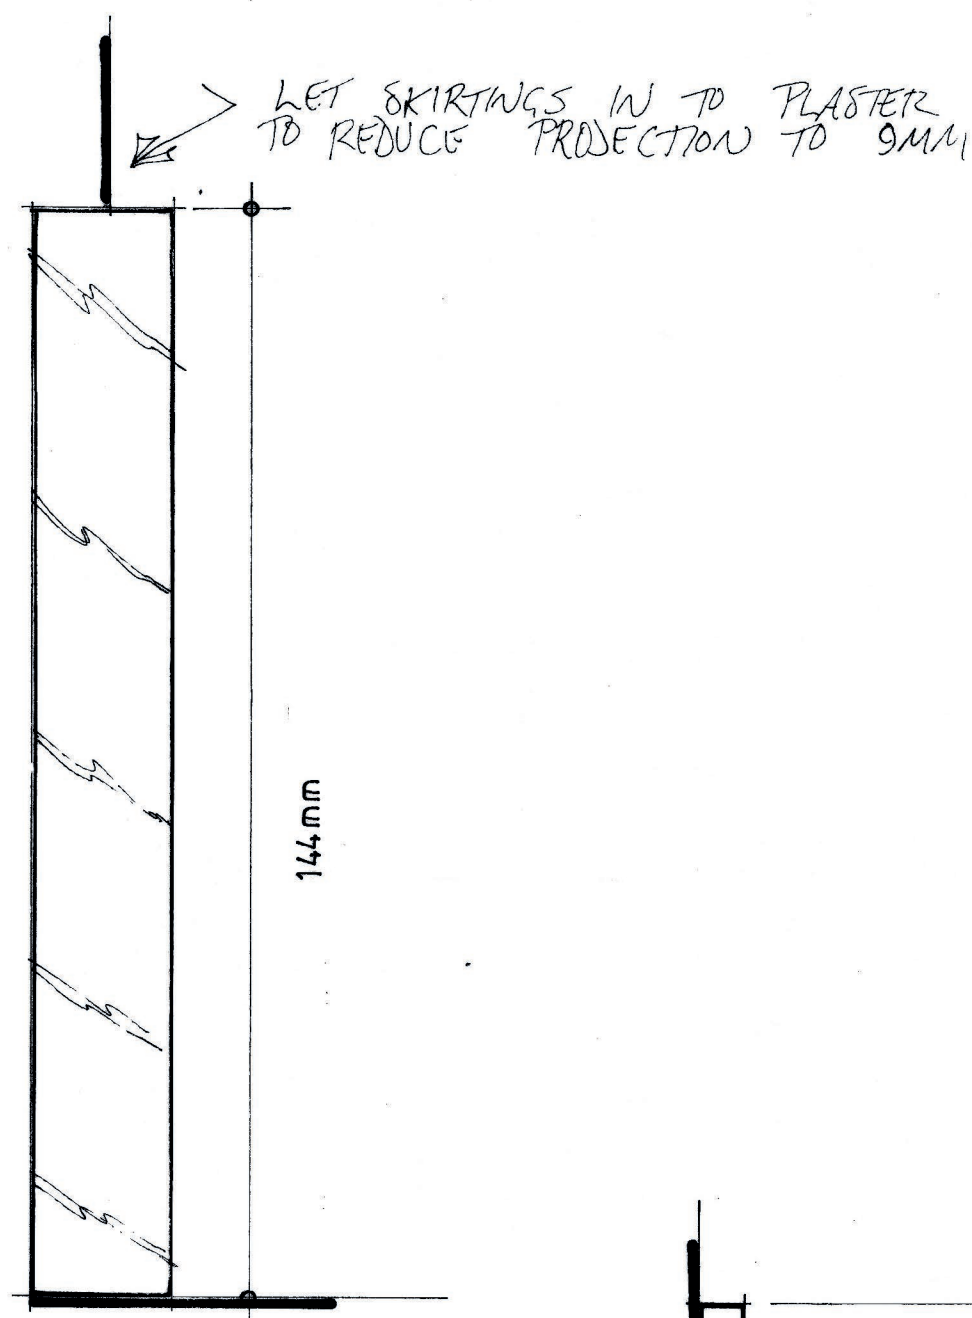


Attic


ALSO FOR FIRST FLOOR CUPBOARDS OR BEDROOMS

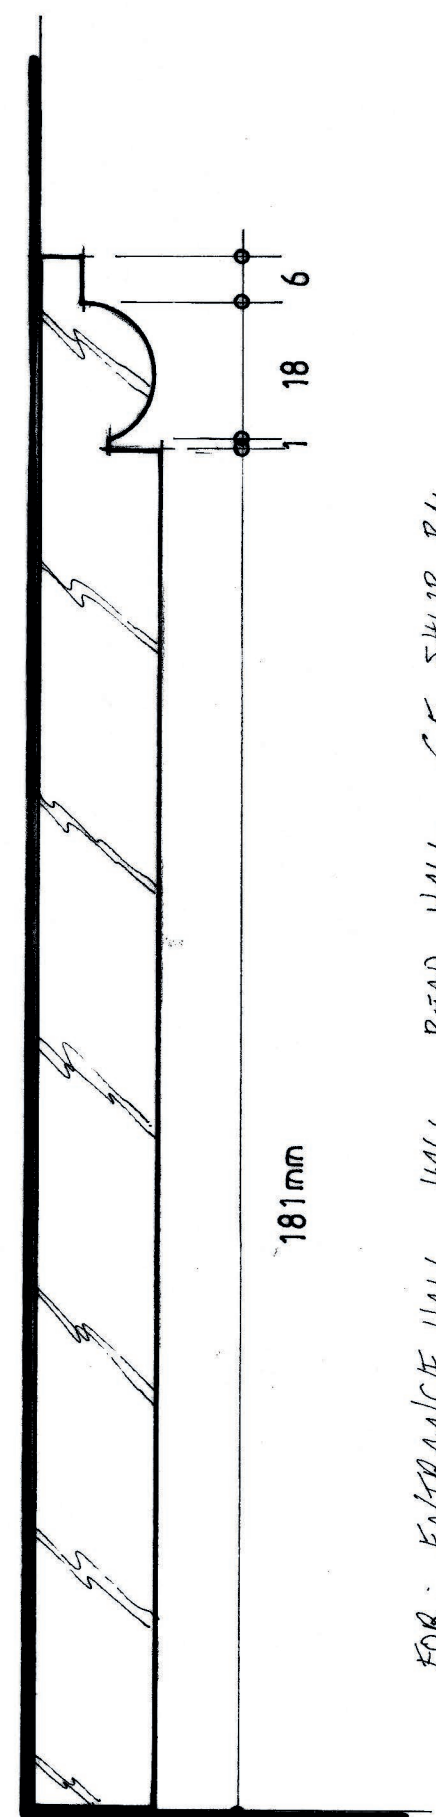


Common FOR GROUND & FIRST FLOOR

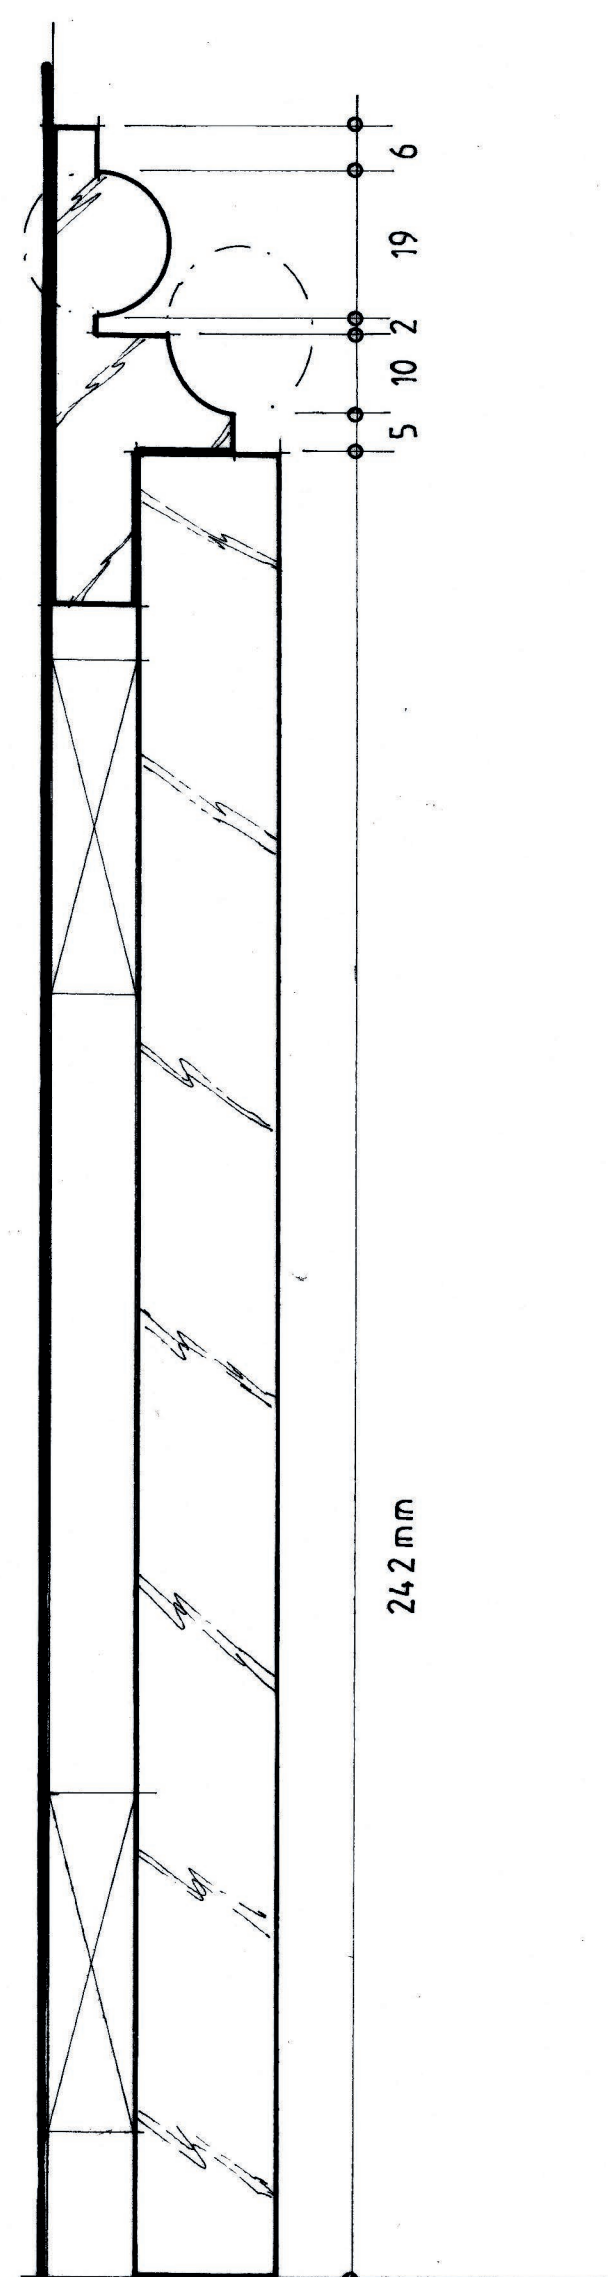

Dining room

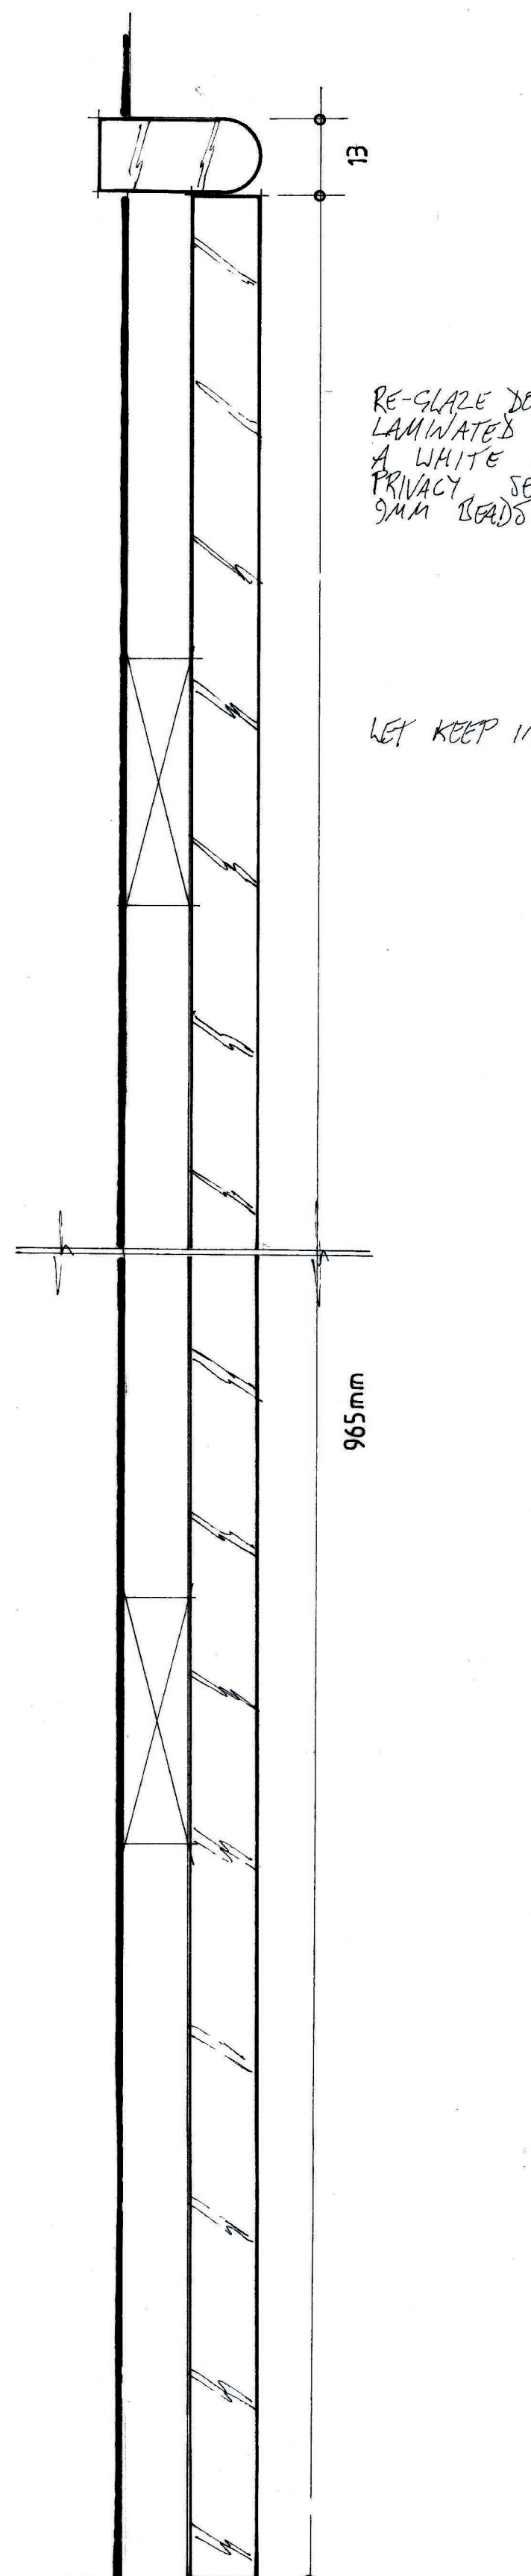


Kitchen bead & butt

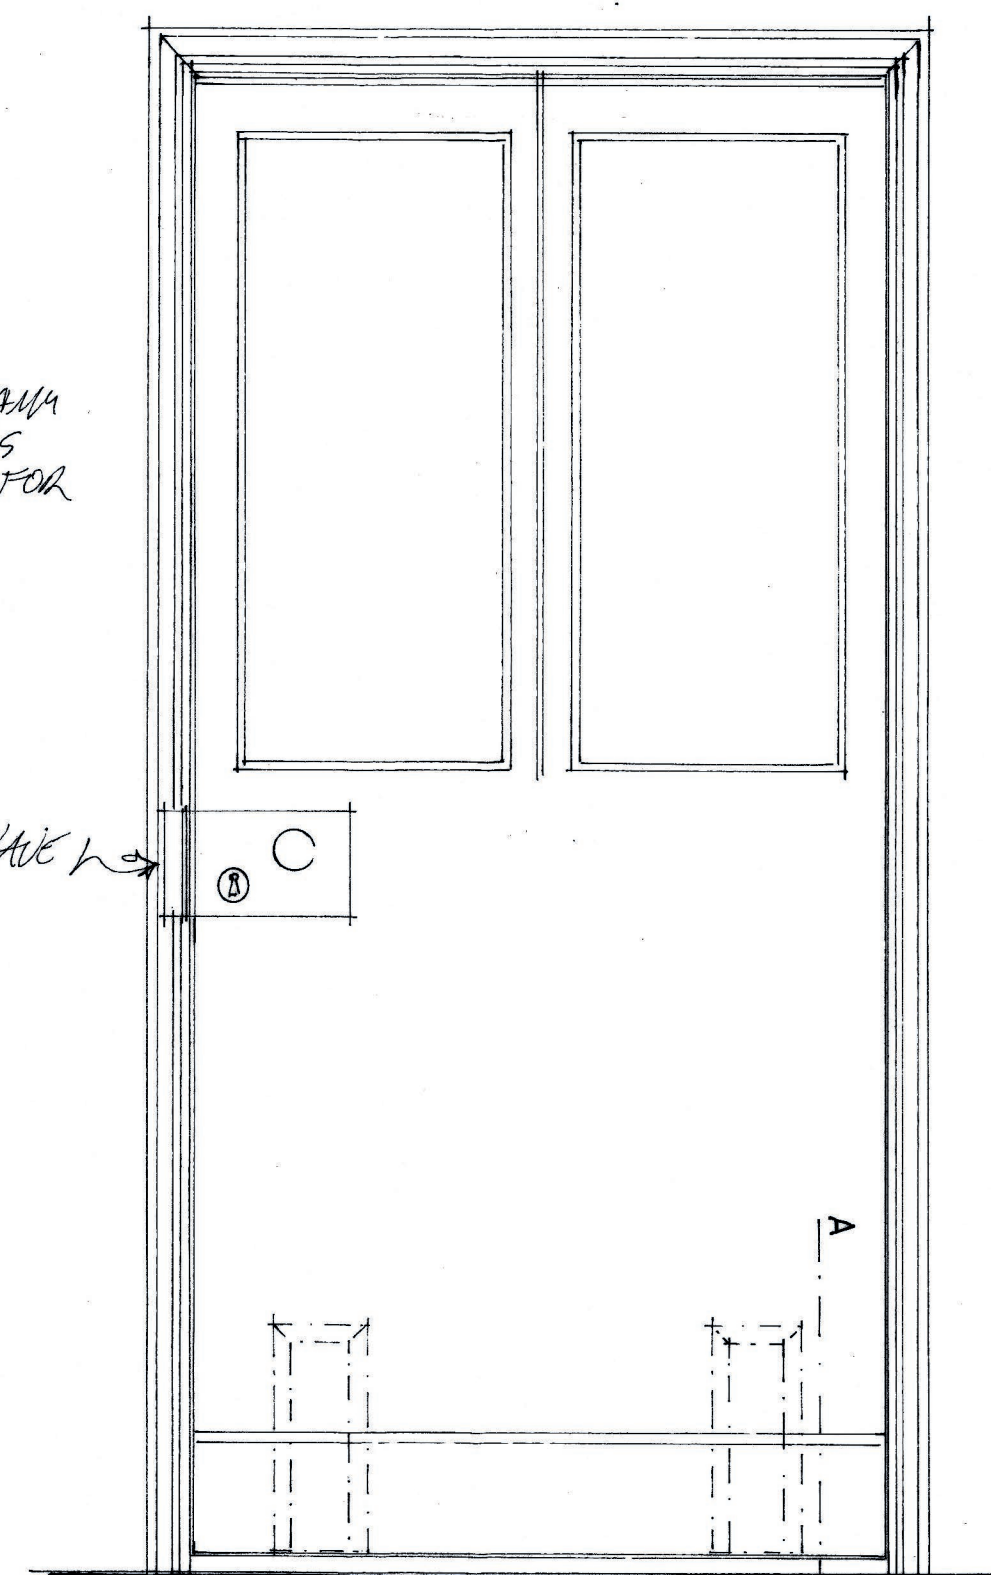


1:10 Elevation GFD12

EXISTING DOOR RE-USED & EXTENDED. RM LOCK, KEEPER & SECURITY CHAIN MUST ALL BE RETAINED.

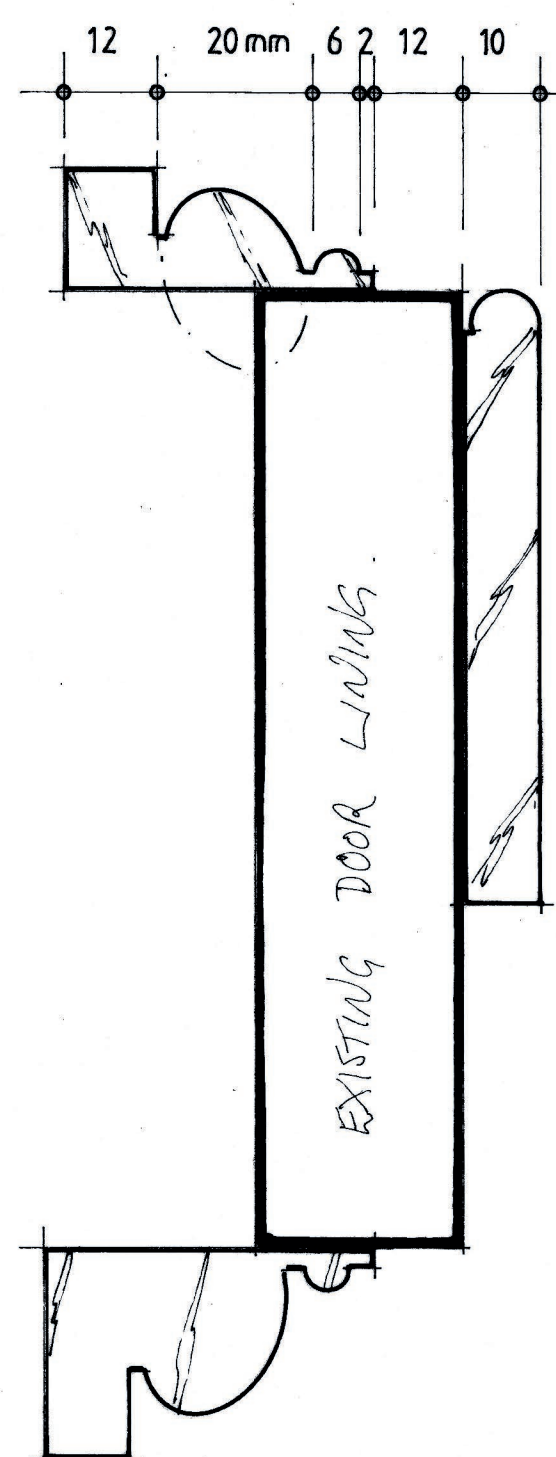

GFD12 lining

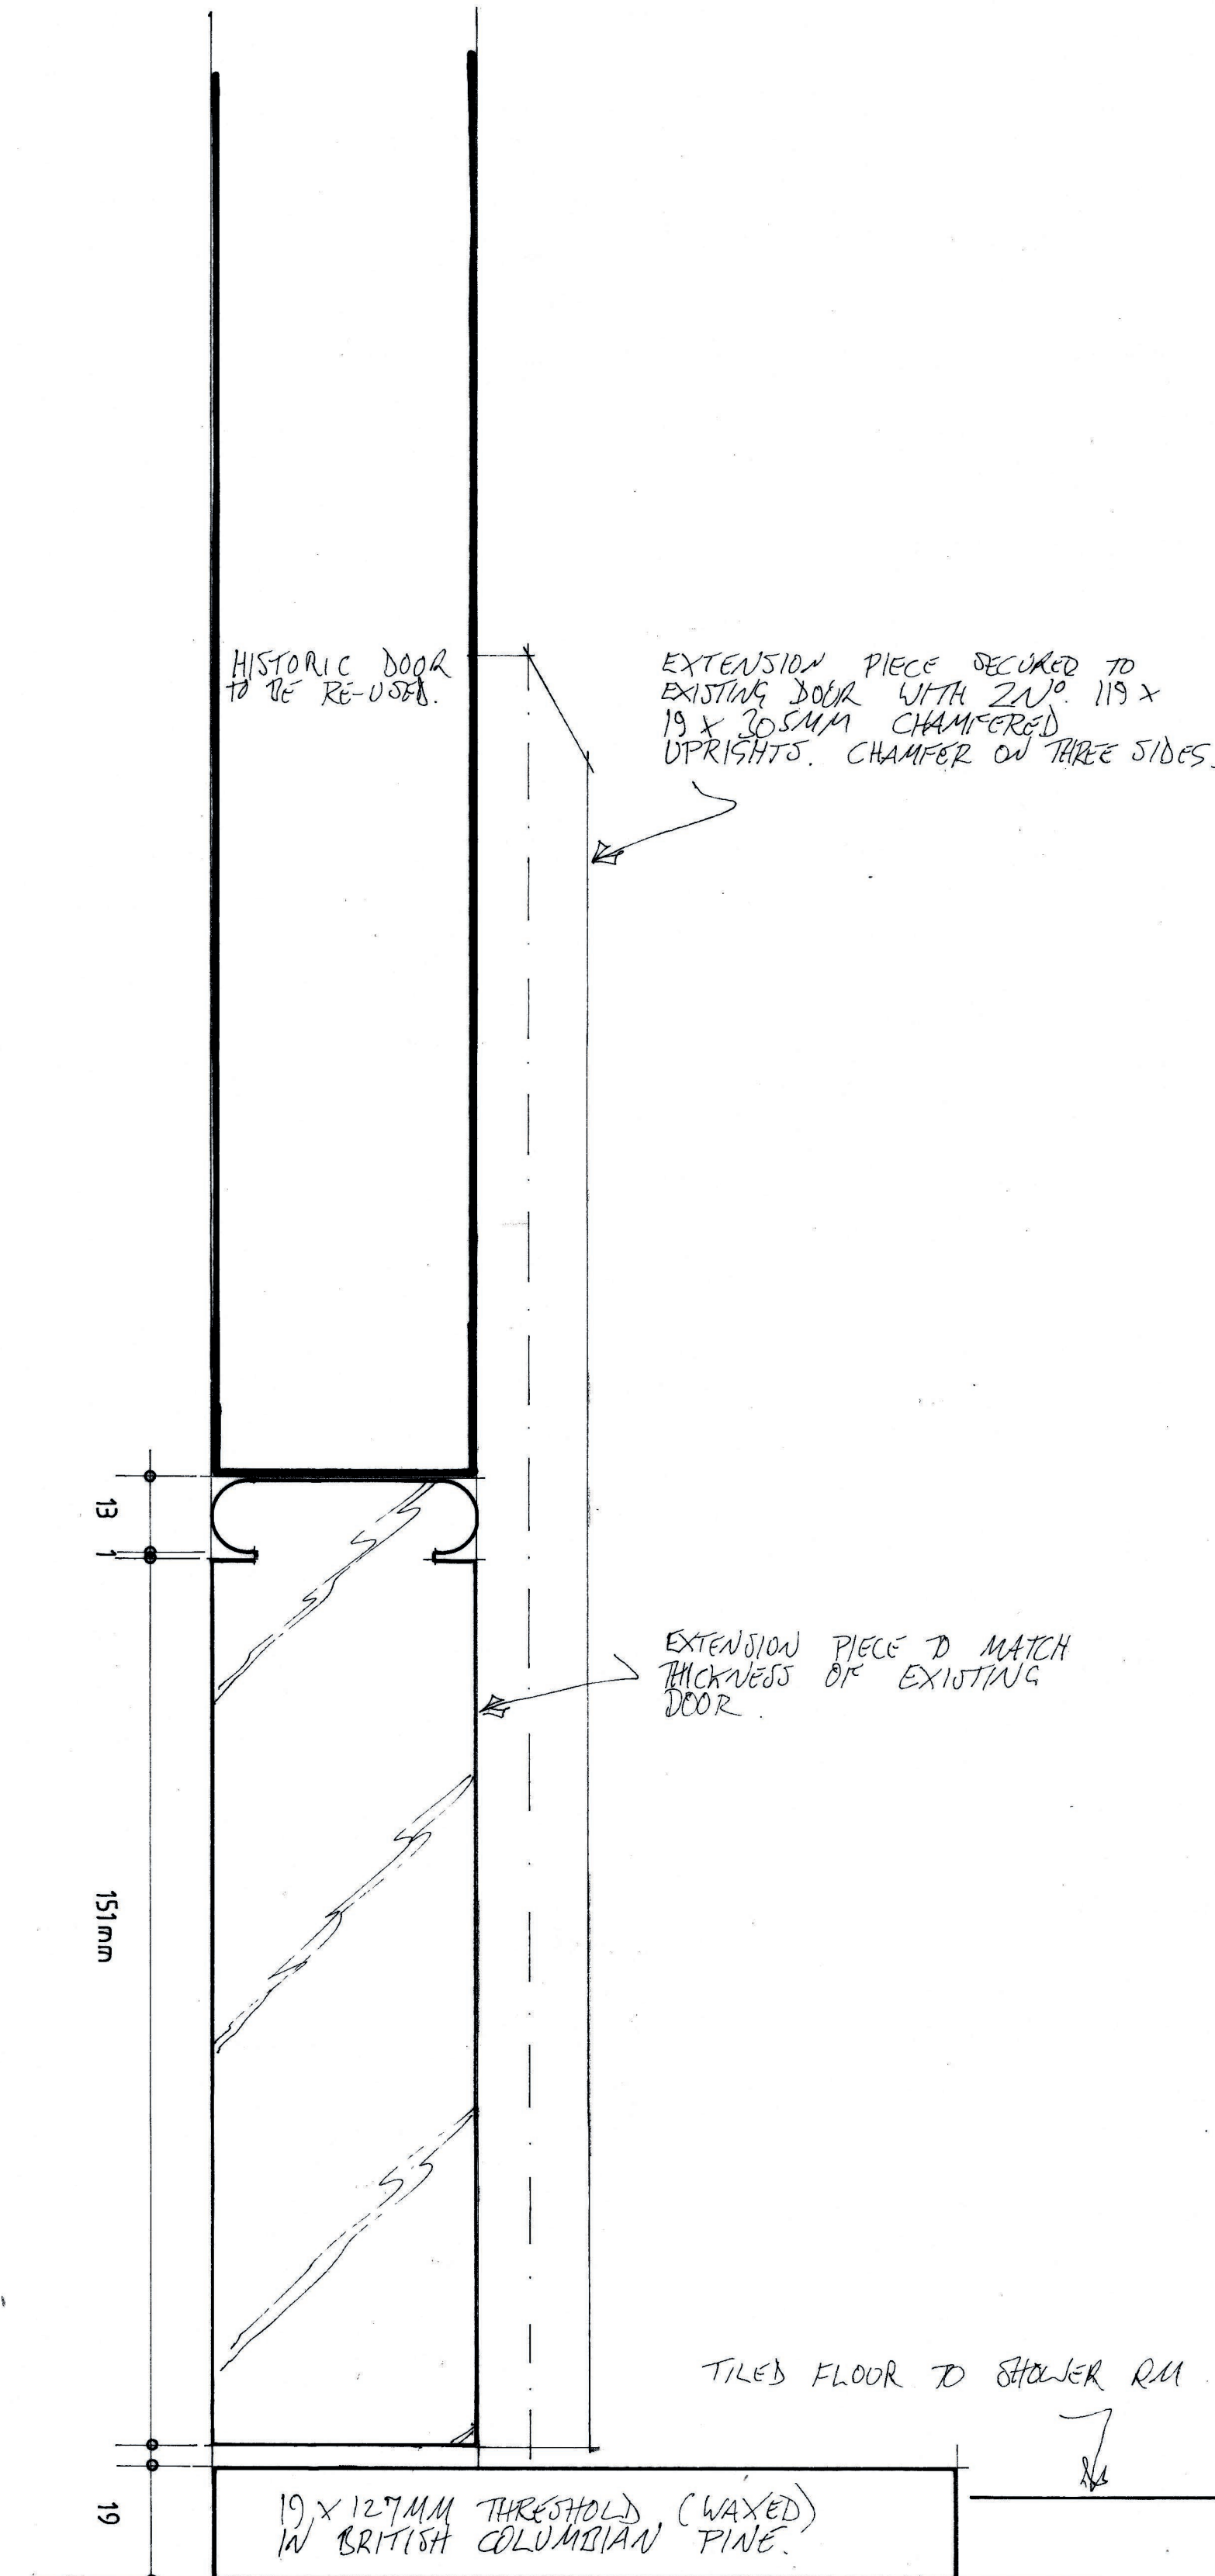

Full size section A-A

East Court Manor

Skirting, bead & butt & GFD12 details

Scale: full size & 1:10 at A1

Drwg.: ECM/0123/16

Drwg. by: T. Ellis August 2023 Tel.: 01233 770498

Notes:

Manufacture joinery using joinery quality softwood

Establish/confirm critical dimensions on site prior to joinery manufacture

See drwg. 03 for plan/room names

Scan + 3 folded