



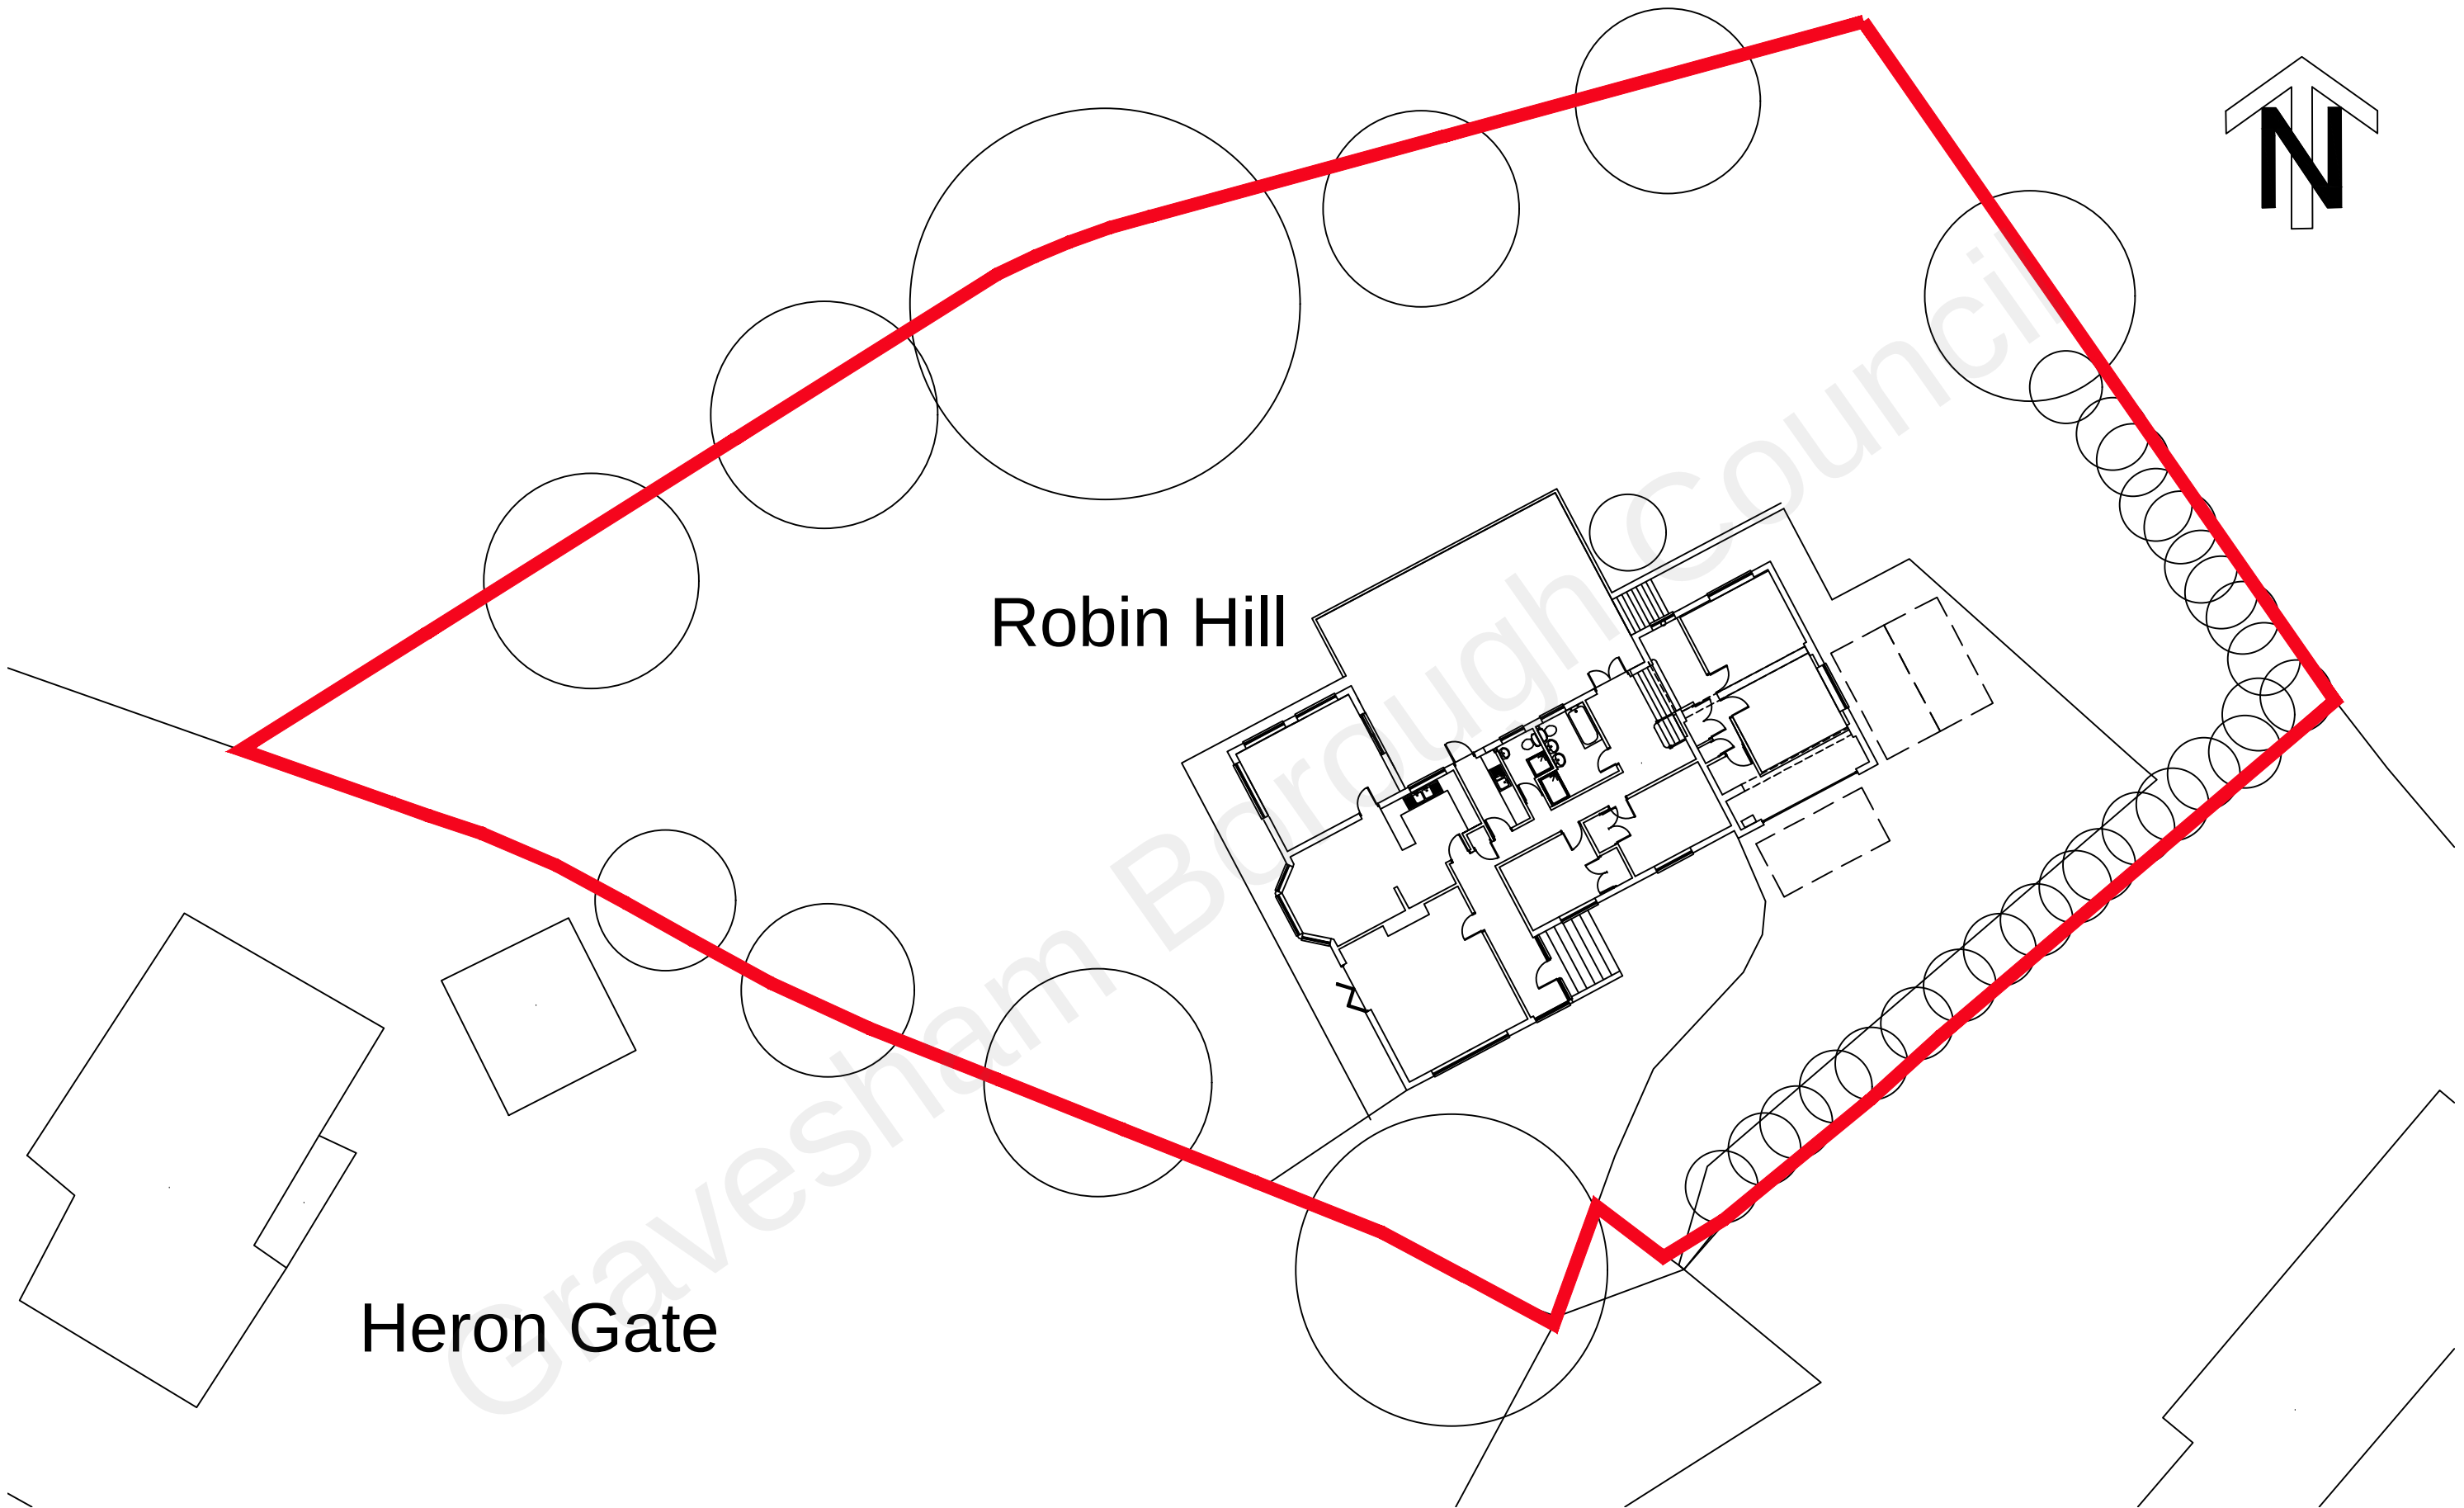

1:250

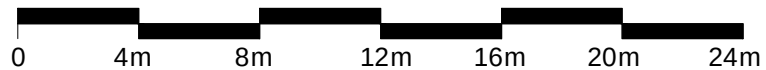

Proposed Extension
Robin Hill, Bowsden Lane,
Shorne DA12 3LA

Scale: 1:250 @ A3

Date: July 21

BLOCK PLAN

Dwg.No:

P2