


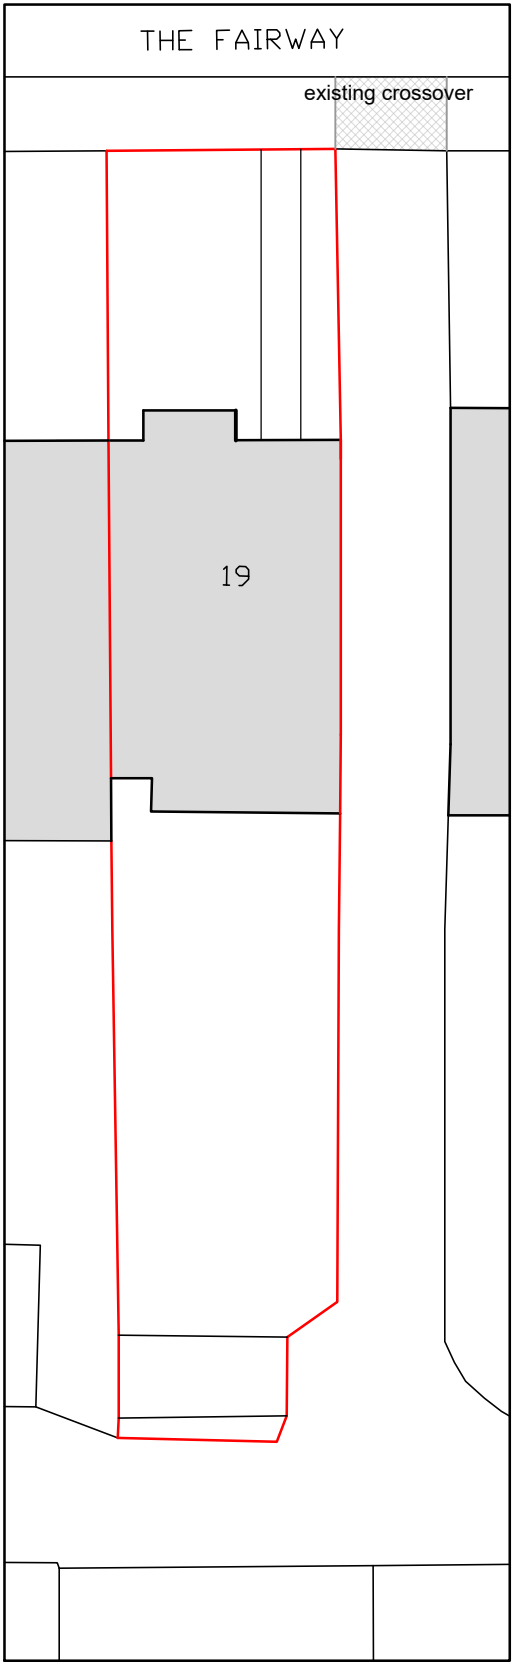


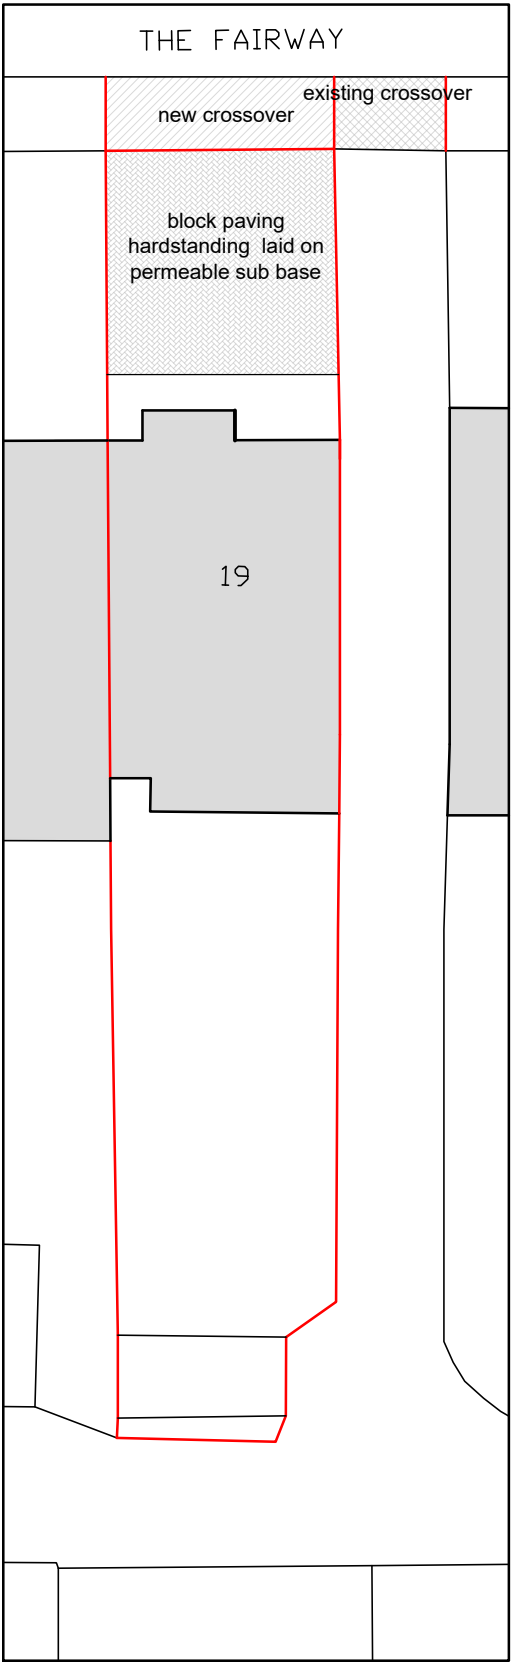

BLOCK PLAN
AS EXISTING
(1:200)

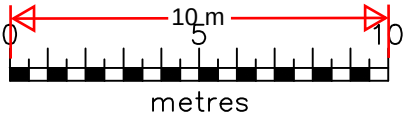

BLOCK PLAN
AS PROPOSED
(1:200)

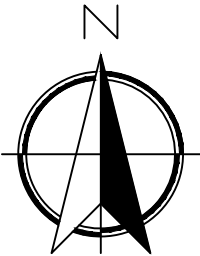

SCALE BAR 1:200 @ A2

Date	No	Revision
Penfold Project Services Epmarket, Wrotham Road, Meopham, Kent, DA13 0JH Telephone: 01474 816690 e-mail: apenfold448@btinternet.com		
Job Title:	19 THE FAIRWAY GRAVESEND KENT DA11 7LN	
Dwg Title:	BLOCK PLAN AS EXISTING & AS PROPOSED	
Scale:	1:200 @ A3	
Dwg No.:	102	
Date:	July 2025	