




ELEVATION ON A-A
PRIOR TO COMMENCEMENT OF WORK
(1:50)

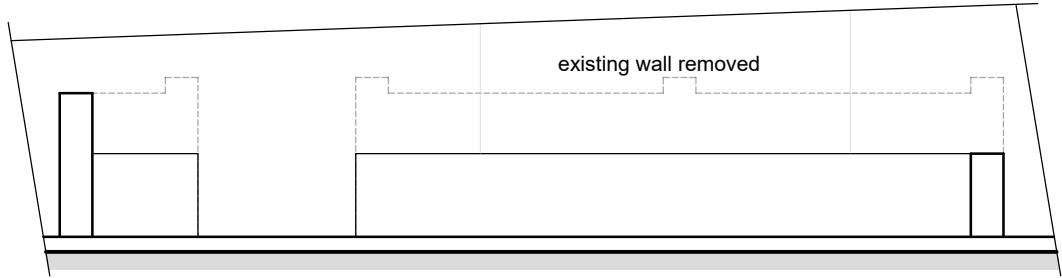


ELEVATION ON A-A
AS EXISTING
(1:50)

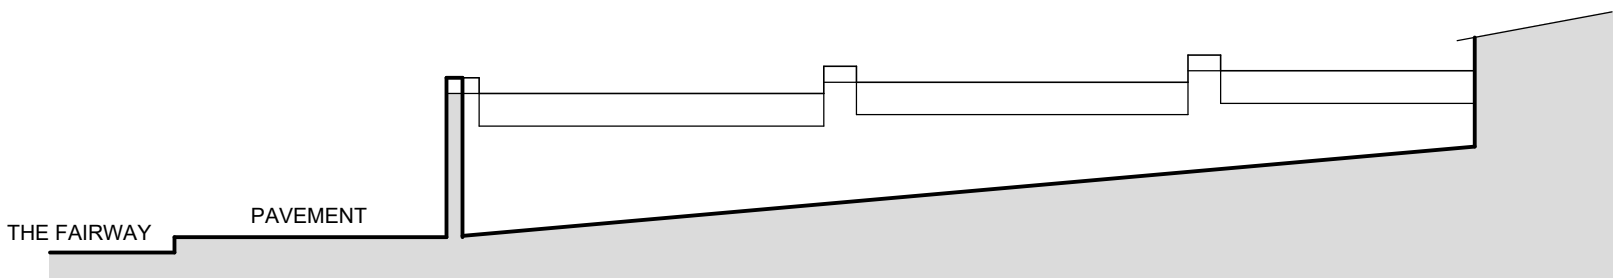


SECTION ON B-B
PRIOR TO COMMENCEMENT OF WORK
(1:50)

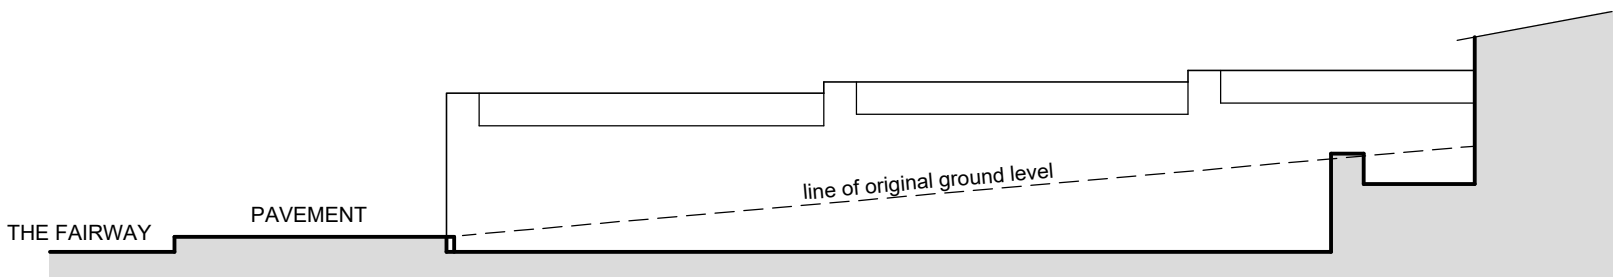


SECTION ON B-B
AS EXISTING
(1:50)

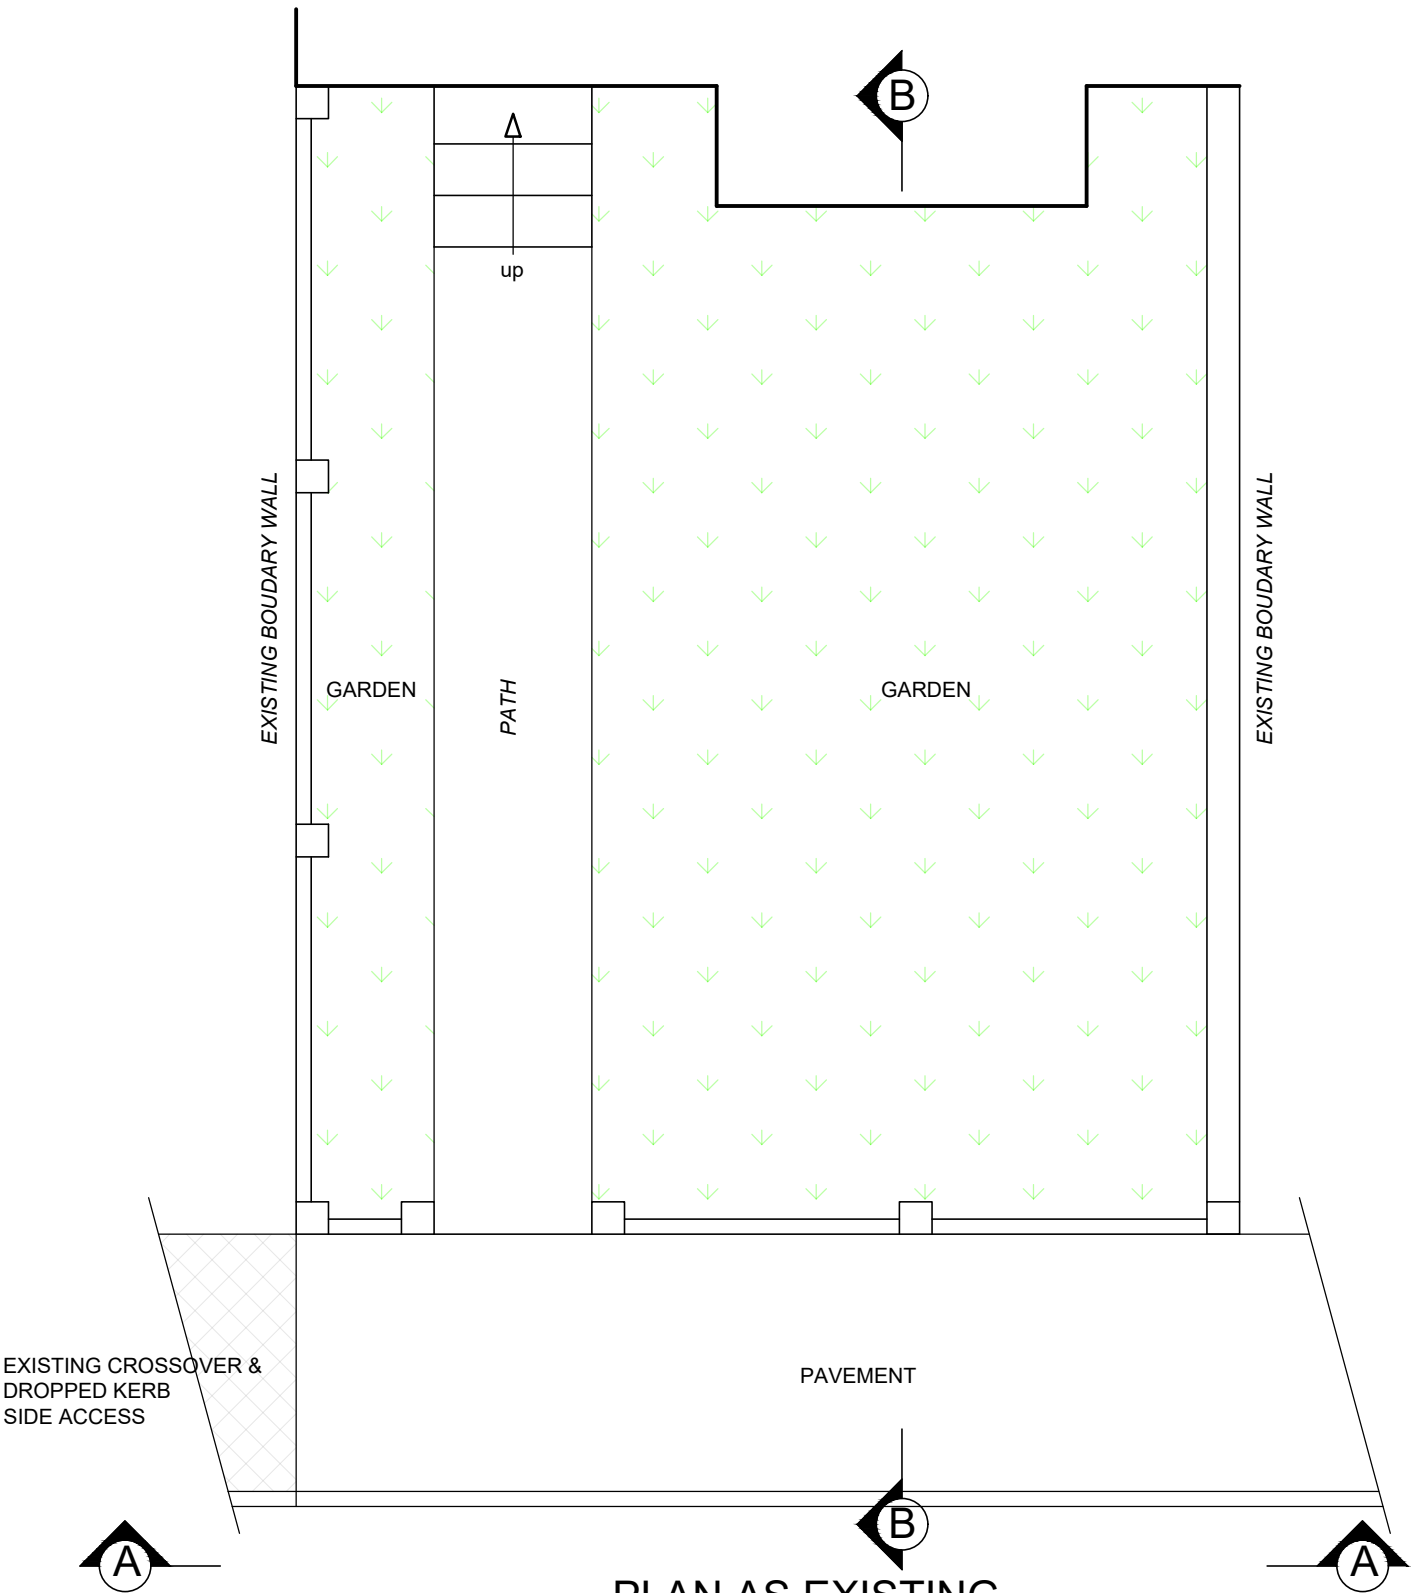

PLAN AS EXISTING
PRIOR TO COMMENCEMENT OF WORKS
(1:50)

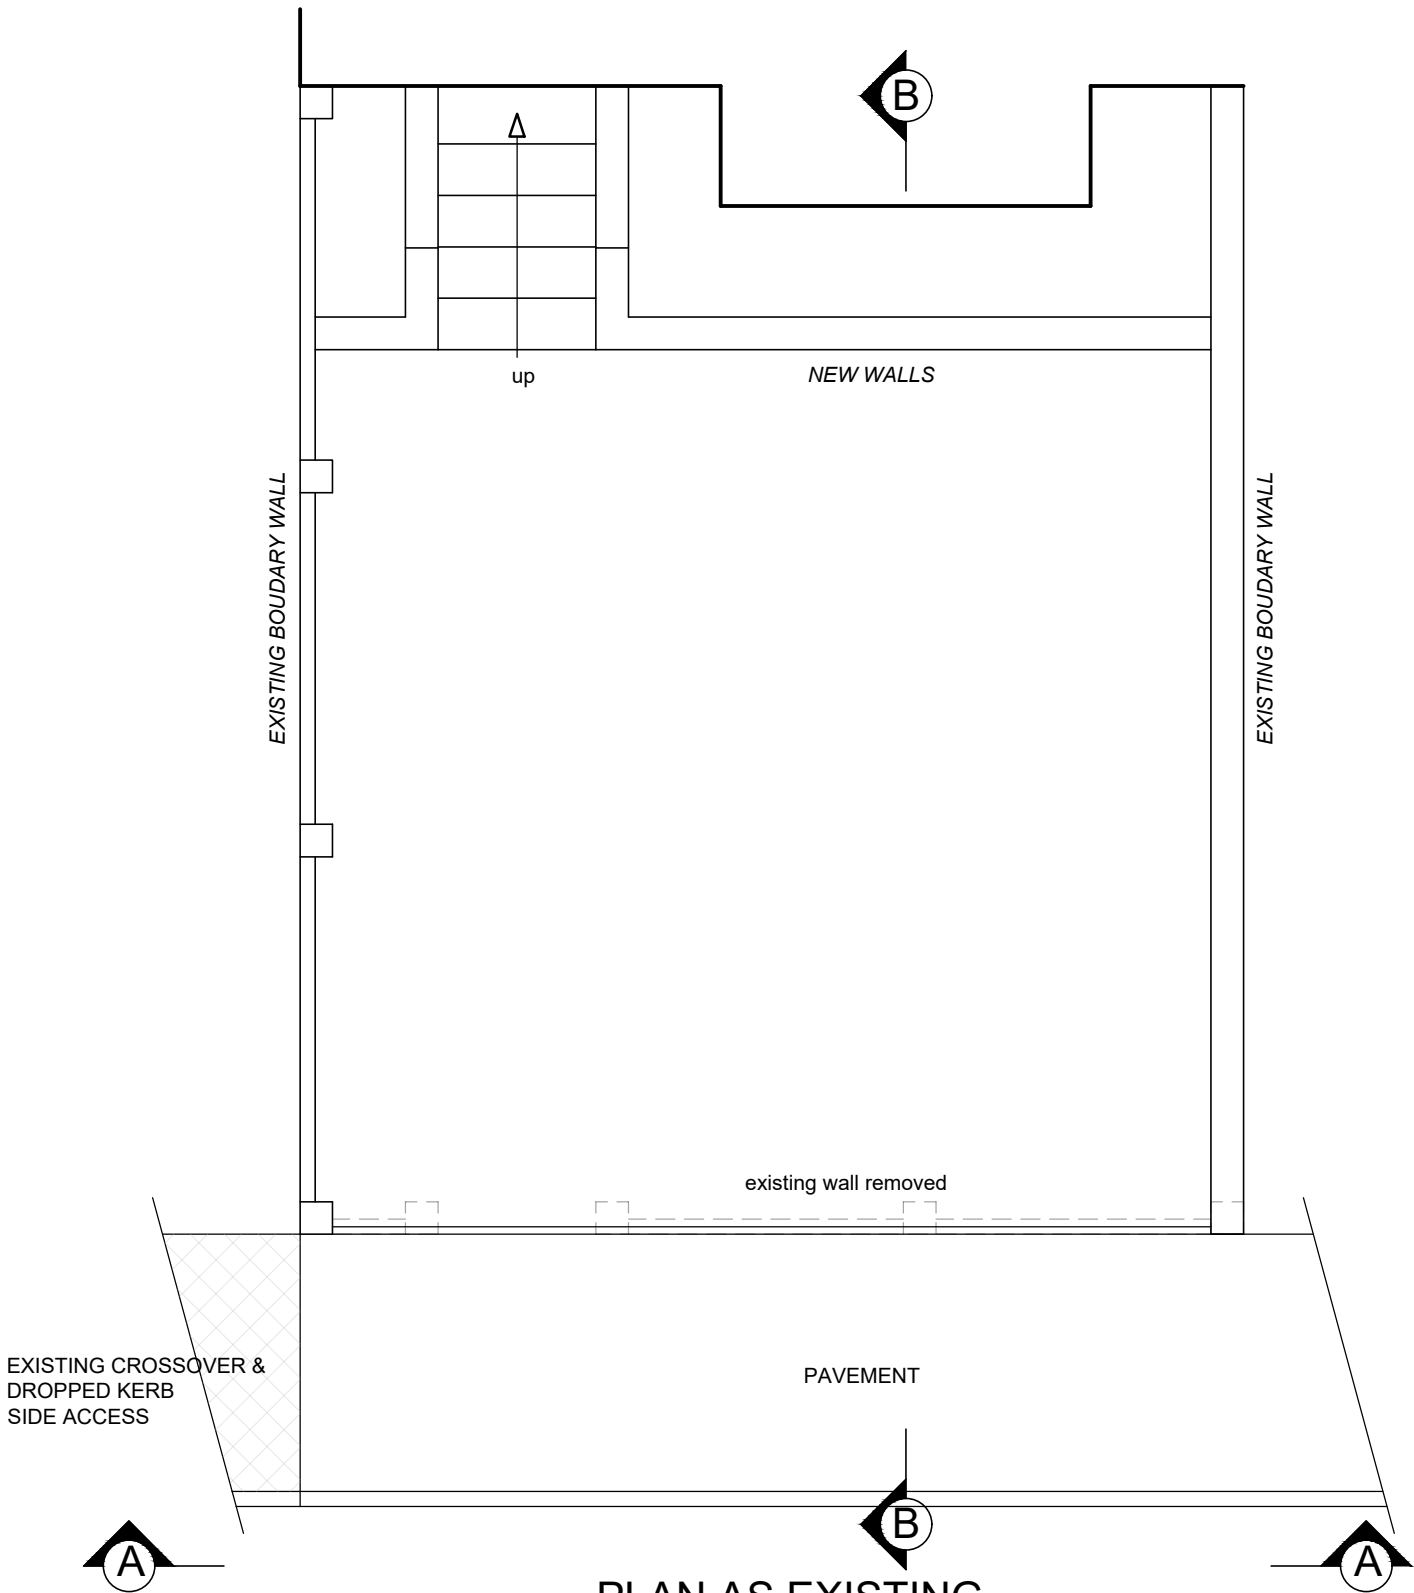

PLAN AS EXISTING
(1:50)

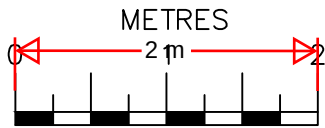

SCALE BAR 1:50 @ A3

Date	No	Revision
Penfold Project Services		
Epmarket, Wrotham Road, Meopham, Kent, DA13 0JH Telephone: 01474 816690 e-mail: apenfold448@btinternet.com		
Job Title:	19 THE FAIRWAY GRAVESNED KENT DA11 7LN	
Dwg Title:	PLAN, ELEVATION & SECTION AS EXISTING	
Scale:	1:50 @ A2	
Dwg No.:	103	
Date:	July 2025	