




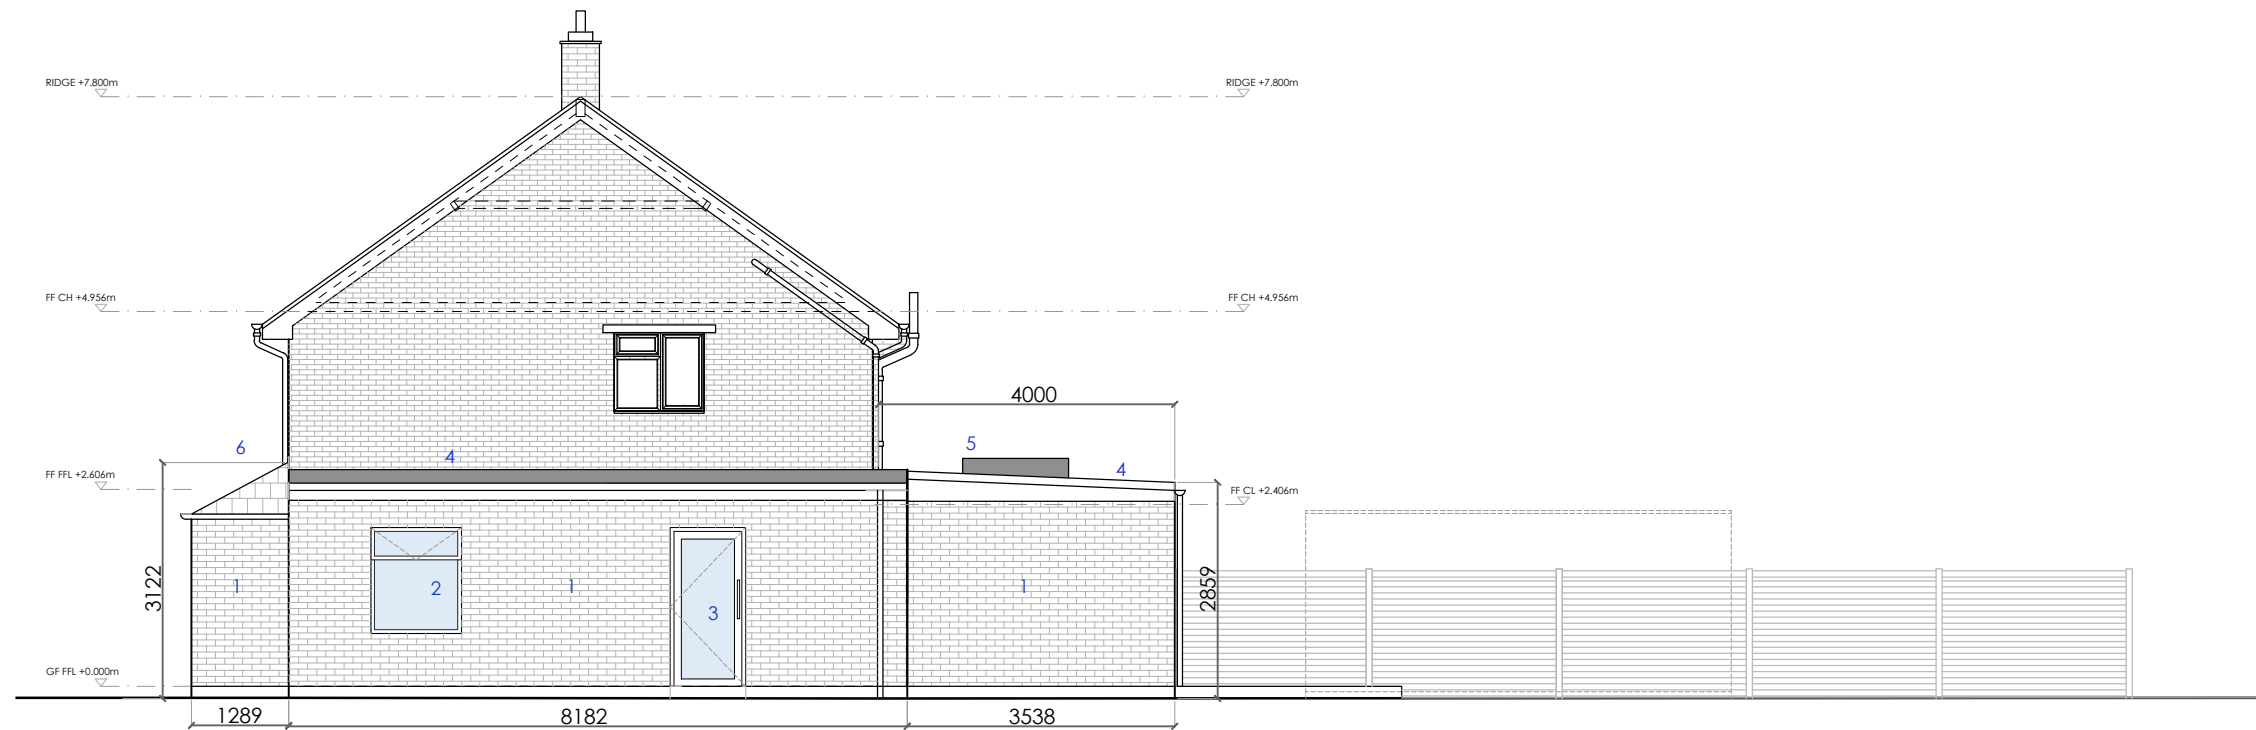

1 Proposed Side Elevation
Scale 1:100

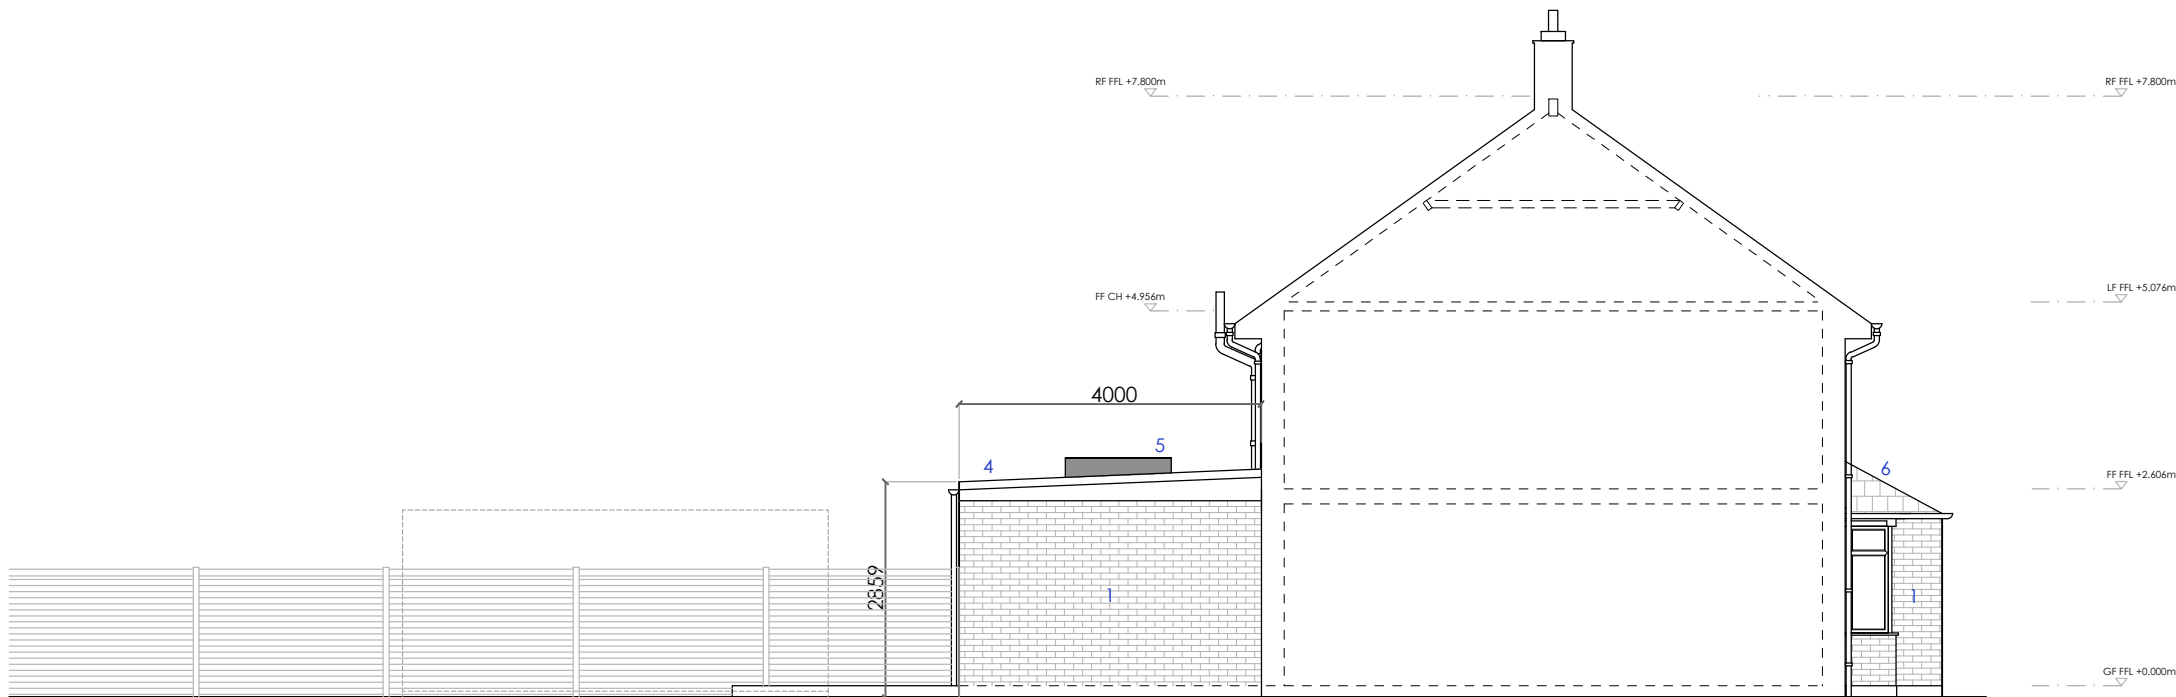

2 Proposed Side Elevation
Scale 1:100

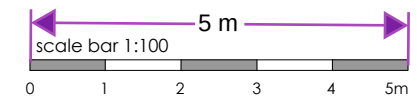

KEYS

- Structure Removed
- Site Boundary

MATERIAL SCHEDULE

- 1- WALLS - BRICK SLIPS (MATCH EXISTING HOUSE)
- 2 - WINDOWS - DARK GREY/BLACK UPVC/ALUMIN. WINDOWS
- 3 - DOOR - GLASS DOOR
- 4 - ROOF - EPDUM RUBBER SYSTEM WHITE UPVC FASCIA
- 5 - FLAT ROOF LIGHT
- 6 - CANOPY - CONCRETE TILE (MATCH EXISTING)



Steel Framed Buildings LTD
Unit 12 Industrial Estate
Steeple Road,
Mayland, Essex
<https://steelframebuildingsltd.co.uk/>
tel : 07961 425001
sales@steelframebuildingsltd.co.uk

Project
10 Hill Close, Istead Rise, Gravesend, DA13 9DD

Client
Adam Webber

Status
Stage 03 - PLANNING

Drawing Title
Proposed Side Elevations

Date
July 2025

Revision

Paper
A3

Scale
1:100

Project No.
0113

Drawing No.
P-600

Do not scale for construction purposes. Contractors shall work to figured dimensions only. verify all dimensions on clarify all discrepancies with the architect prior to construction. Drawings to be read with all relevant specifications and schedules. Copyright reserved.