




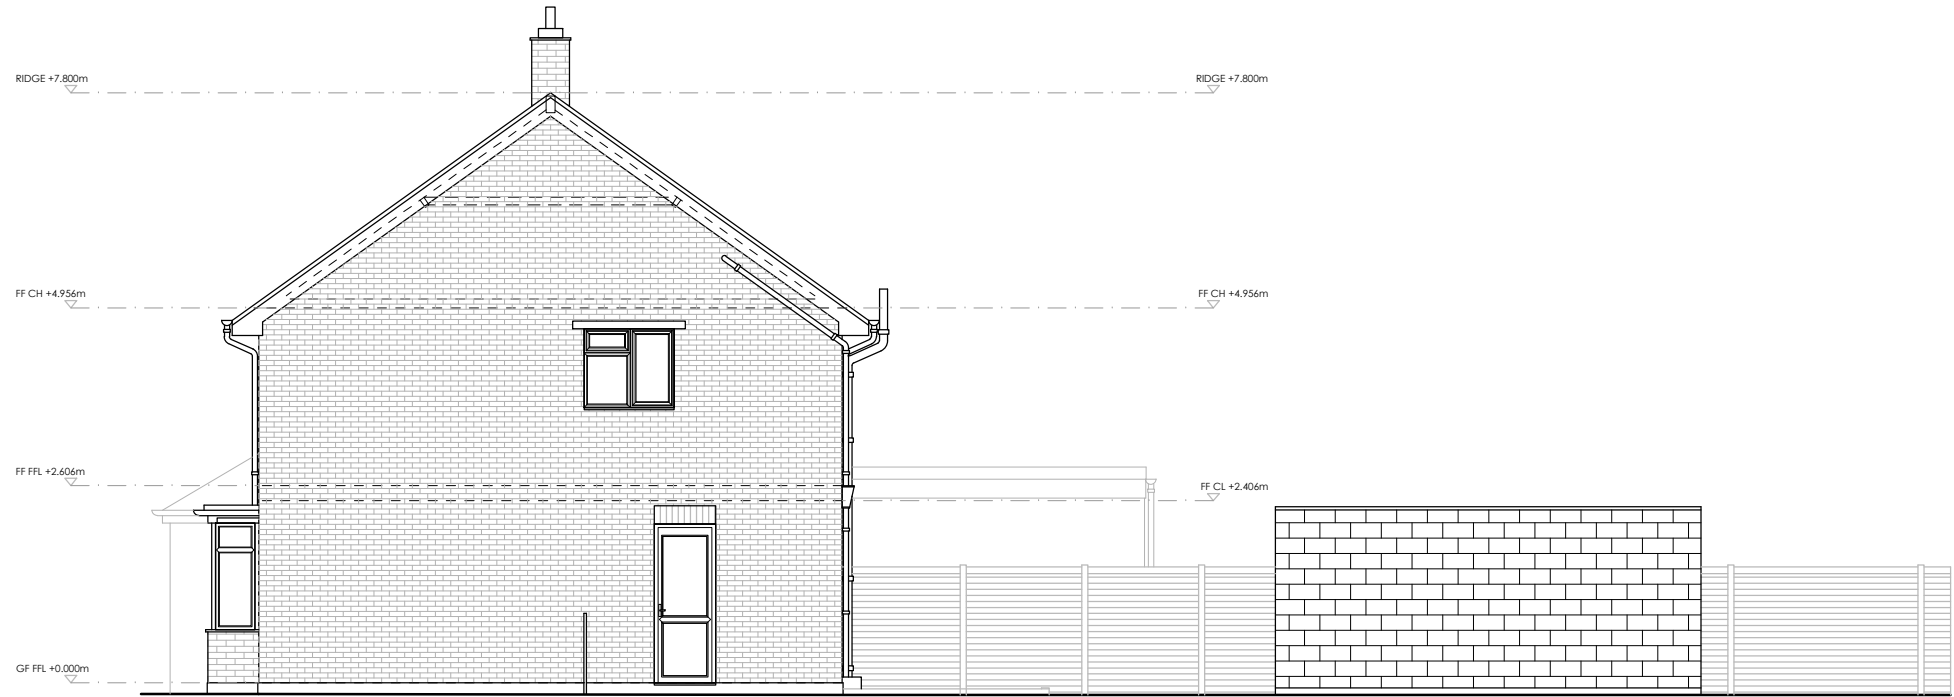

1 Existing Right Elevation
Scale 1:100

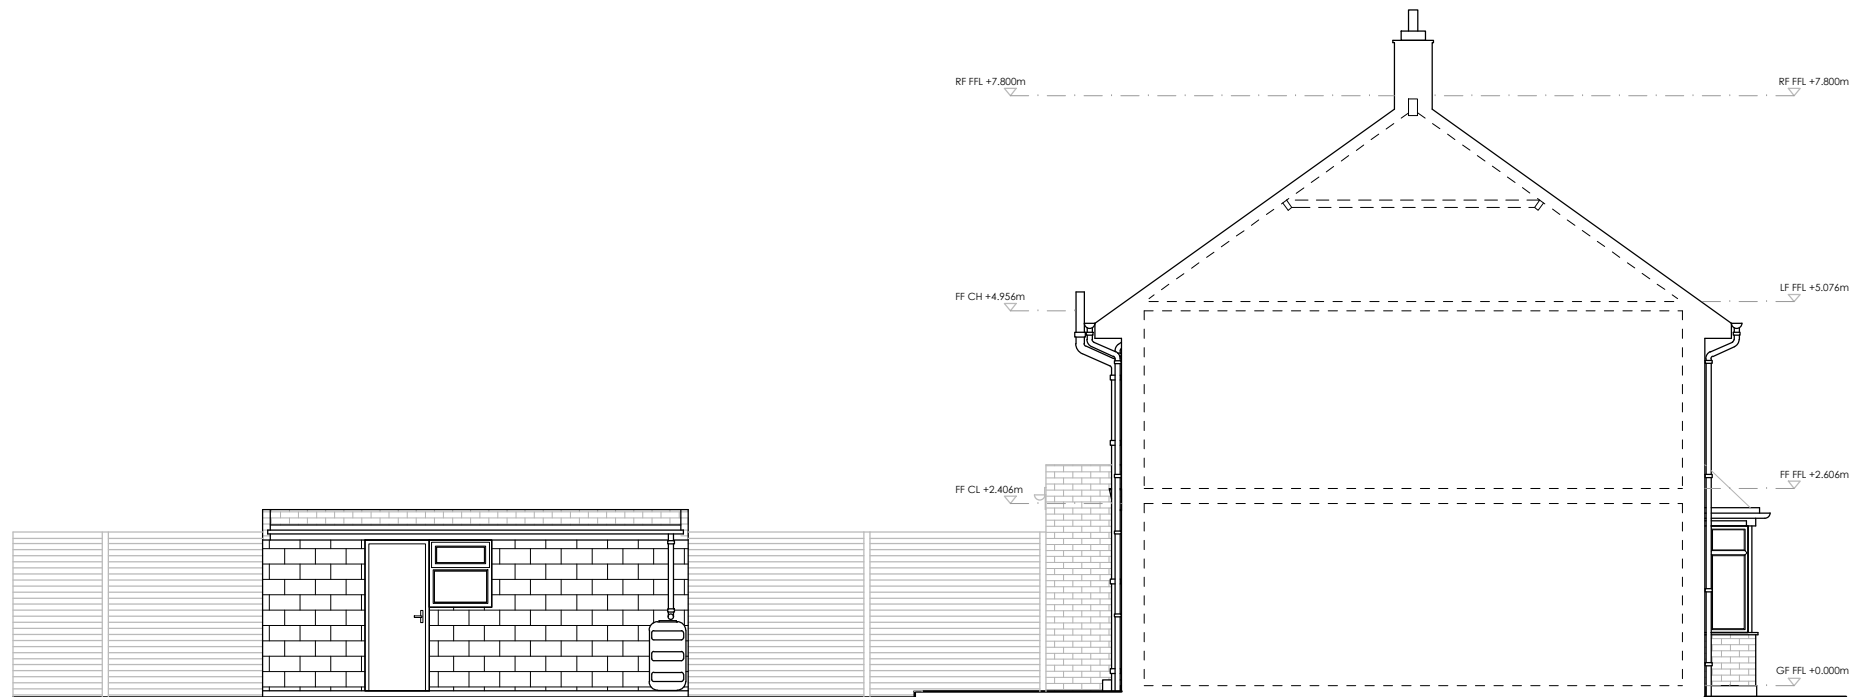

2 Existing Left Elevation
Scale 1:100

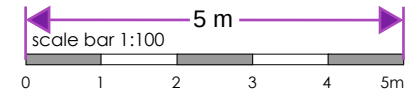

KEYS

Site Boundary

MATERIAL SCHEDULE

WALLS - LONDON BRICK

WINDOWS - WHITE uPVC WINDOWS

DOORS - WHITE uPVC DOORS

ROOF - CONCRETE TILES
WHITE uPVC FASCIA

GARAGE - MASONRY BLOCK



Steel Framed Buildings LTD
Unit 12 Industrial Estate
Steeple Road,
Mayland, Essex
<https://steelframebuildingsltd.co.uk/>
tel : 07961425001
sales@steelframebuildingsltd.co.uk

Project
10 Hill Close, Istead Rise, Gravesend, DA13 9DD

Client
Adam Webber

Status
Stage 03 - PLANNING

Drawing Title
Existing Side Elevations

Date
July 2025

Paper
A3

Project No.
0113

Do not scale for construction purposes. Contractors shall work to figured dimensions only, verify all dimensions on clarity all discrepancies with the architect prior to construction. Drawings to be read with all relevant specifications and schedules. Copyright reserved.