


Scale Bar

0 5m 15m 25m 1:500

NOTES;

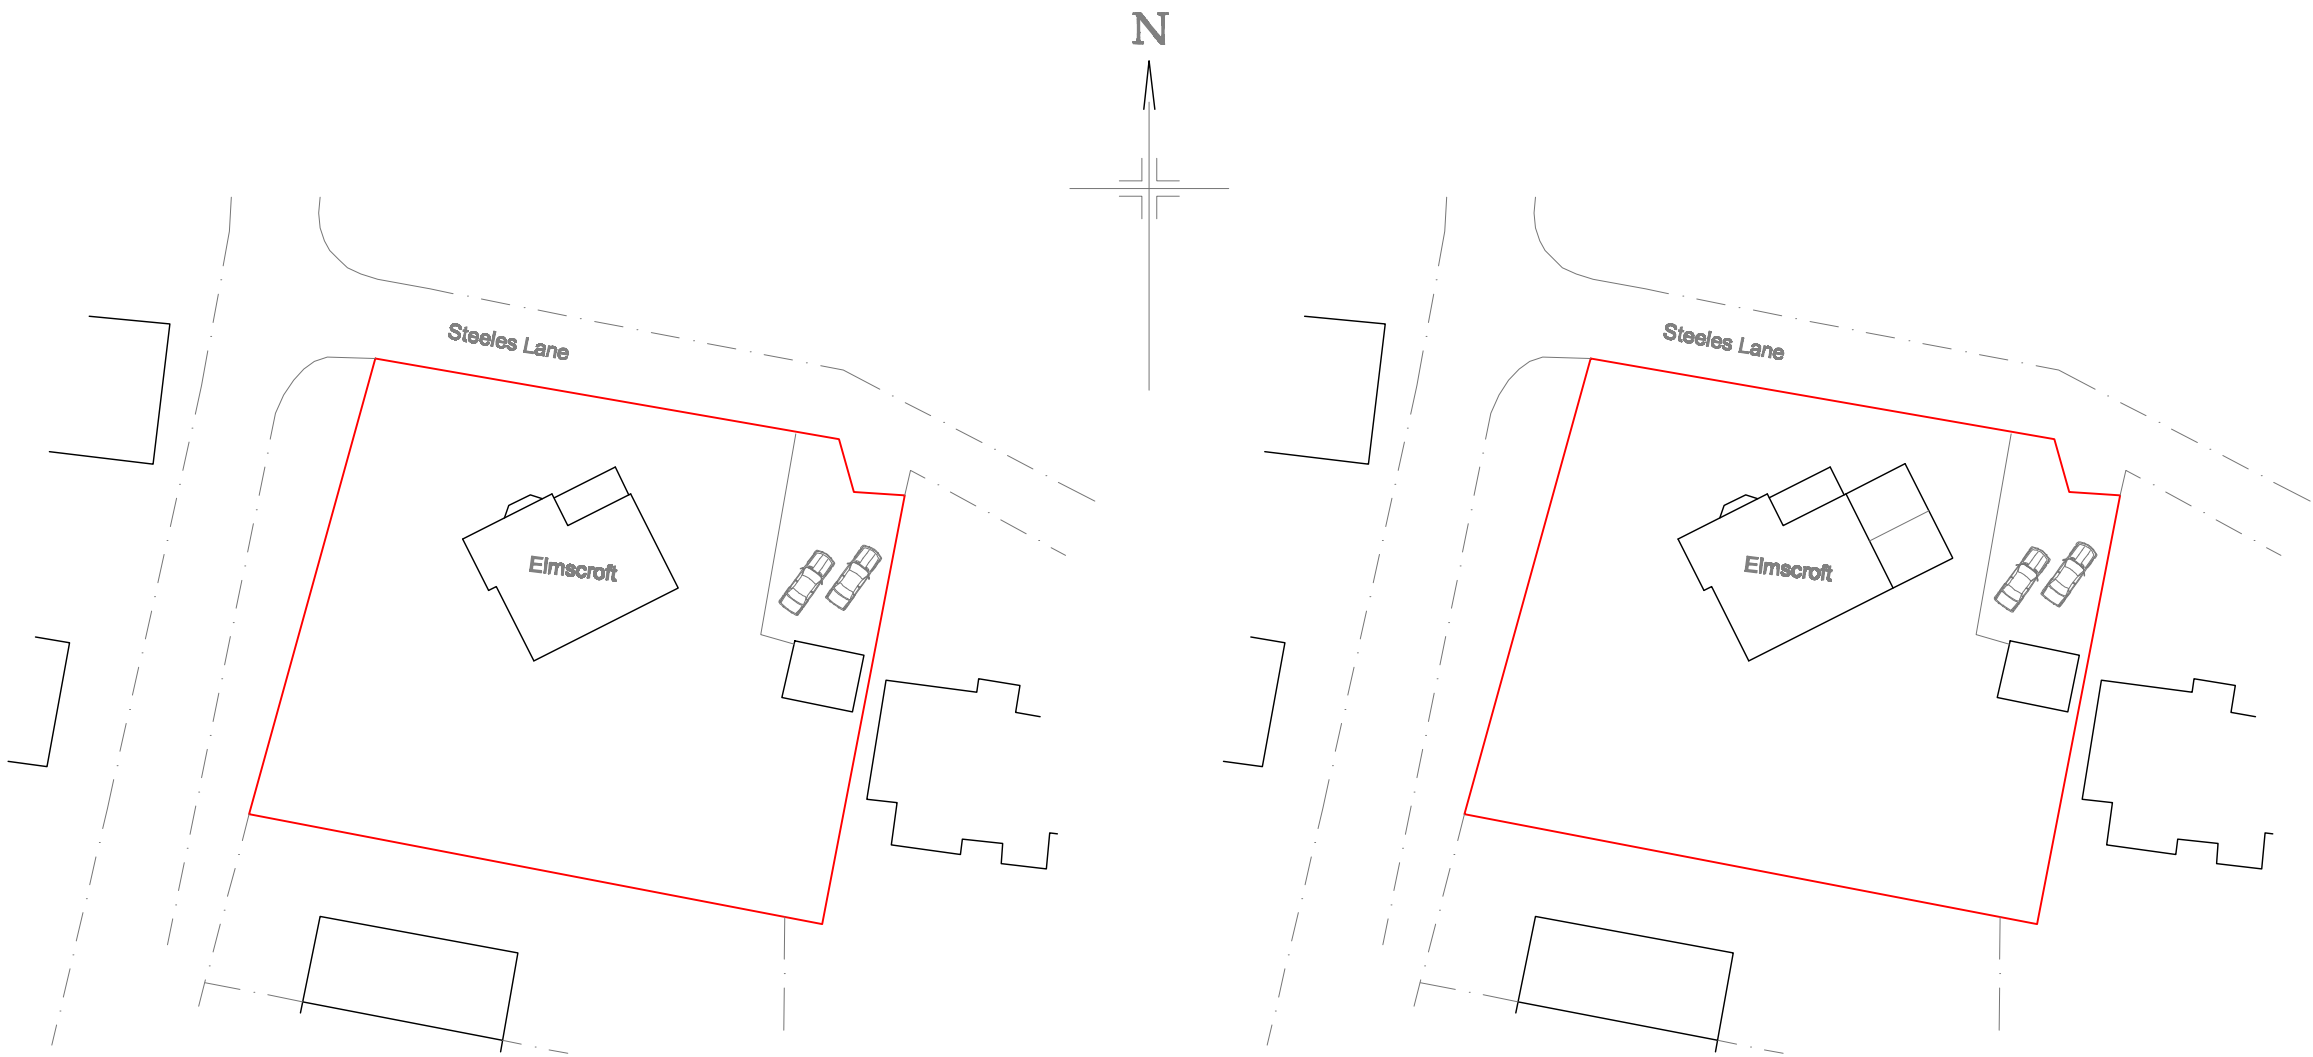

8a Existing Site Block Plan
Scale: 1:500

8b Proposed Site Block Plan
Scale: 1:500



Director - m: 07824 697334 / Info - m: 07802 678512

e: lmarchitects.info@gmail.com

e: lmarchitects.director@gmail.com

e: lmarchitects.communications@gmail.com

SIDE EXTENSION – Planning Ap.

Proposed single storey rear extension and internal alterations to existing house.

Elmscroft,
Steeles Lane, Kent,
DA13 0QD
Drawing Title

Existing & Proposed
SITE BLOCK PLANS

Date 31.03.22
Scale 1:500 @ A3
Drawing n° 08A

Revision		
A	28/02/23	--/--/--
--	--/--/--	--/--/--
--	--/--/--	--/--/--

Client Designer
Mr Heatley LJ Montgomerie

Notes
Check that this drawing is the latest revision.
Do not use any of the information on this drawing without checking all dimensions on site.
Do not use any areas indicated for either valuation, purchase, sale, or any other form of legally binding contract.
Do not reproduce any part of this drawing without prior written consent.
Do not scale from this drawing.