




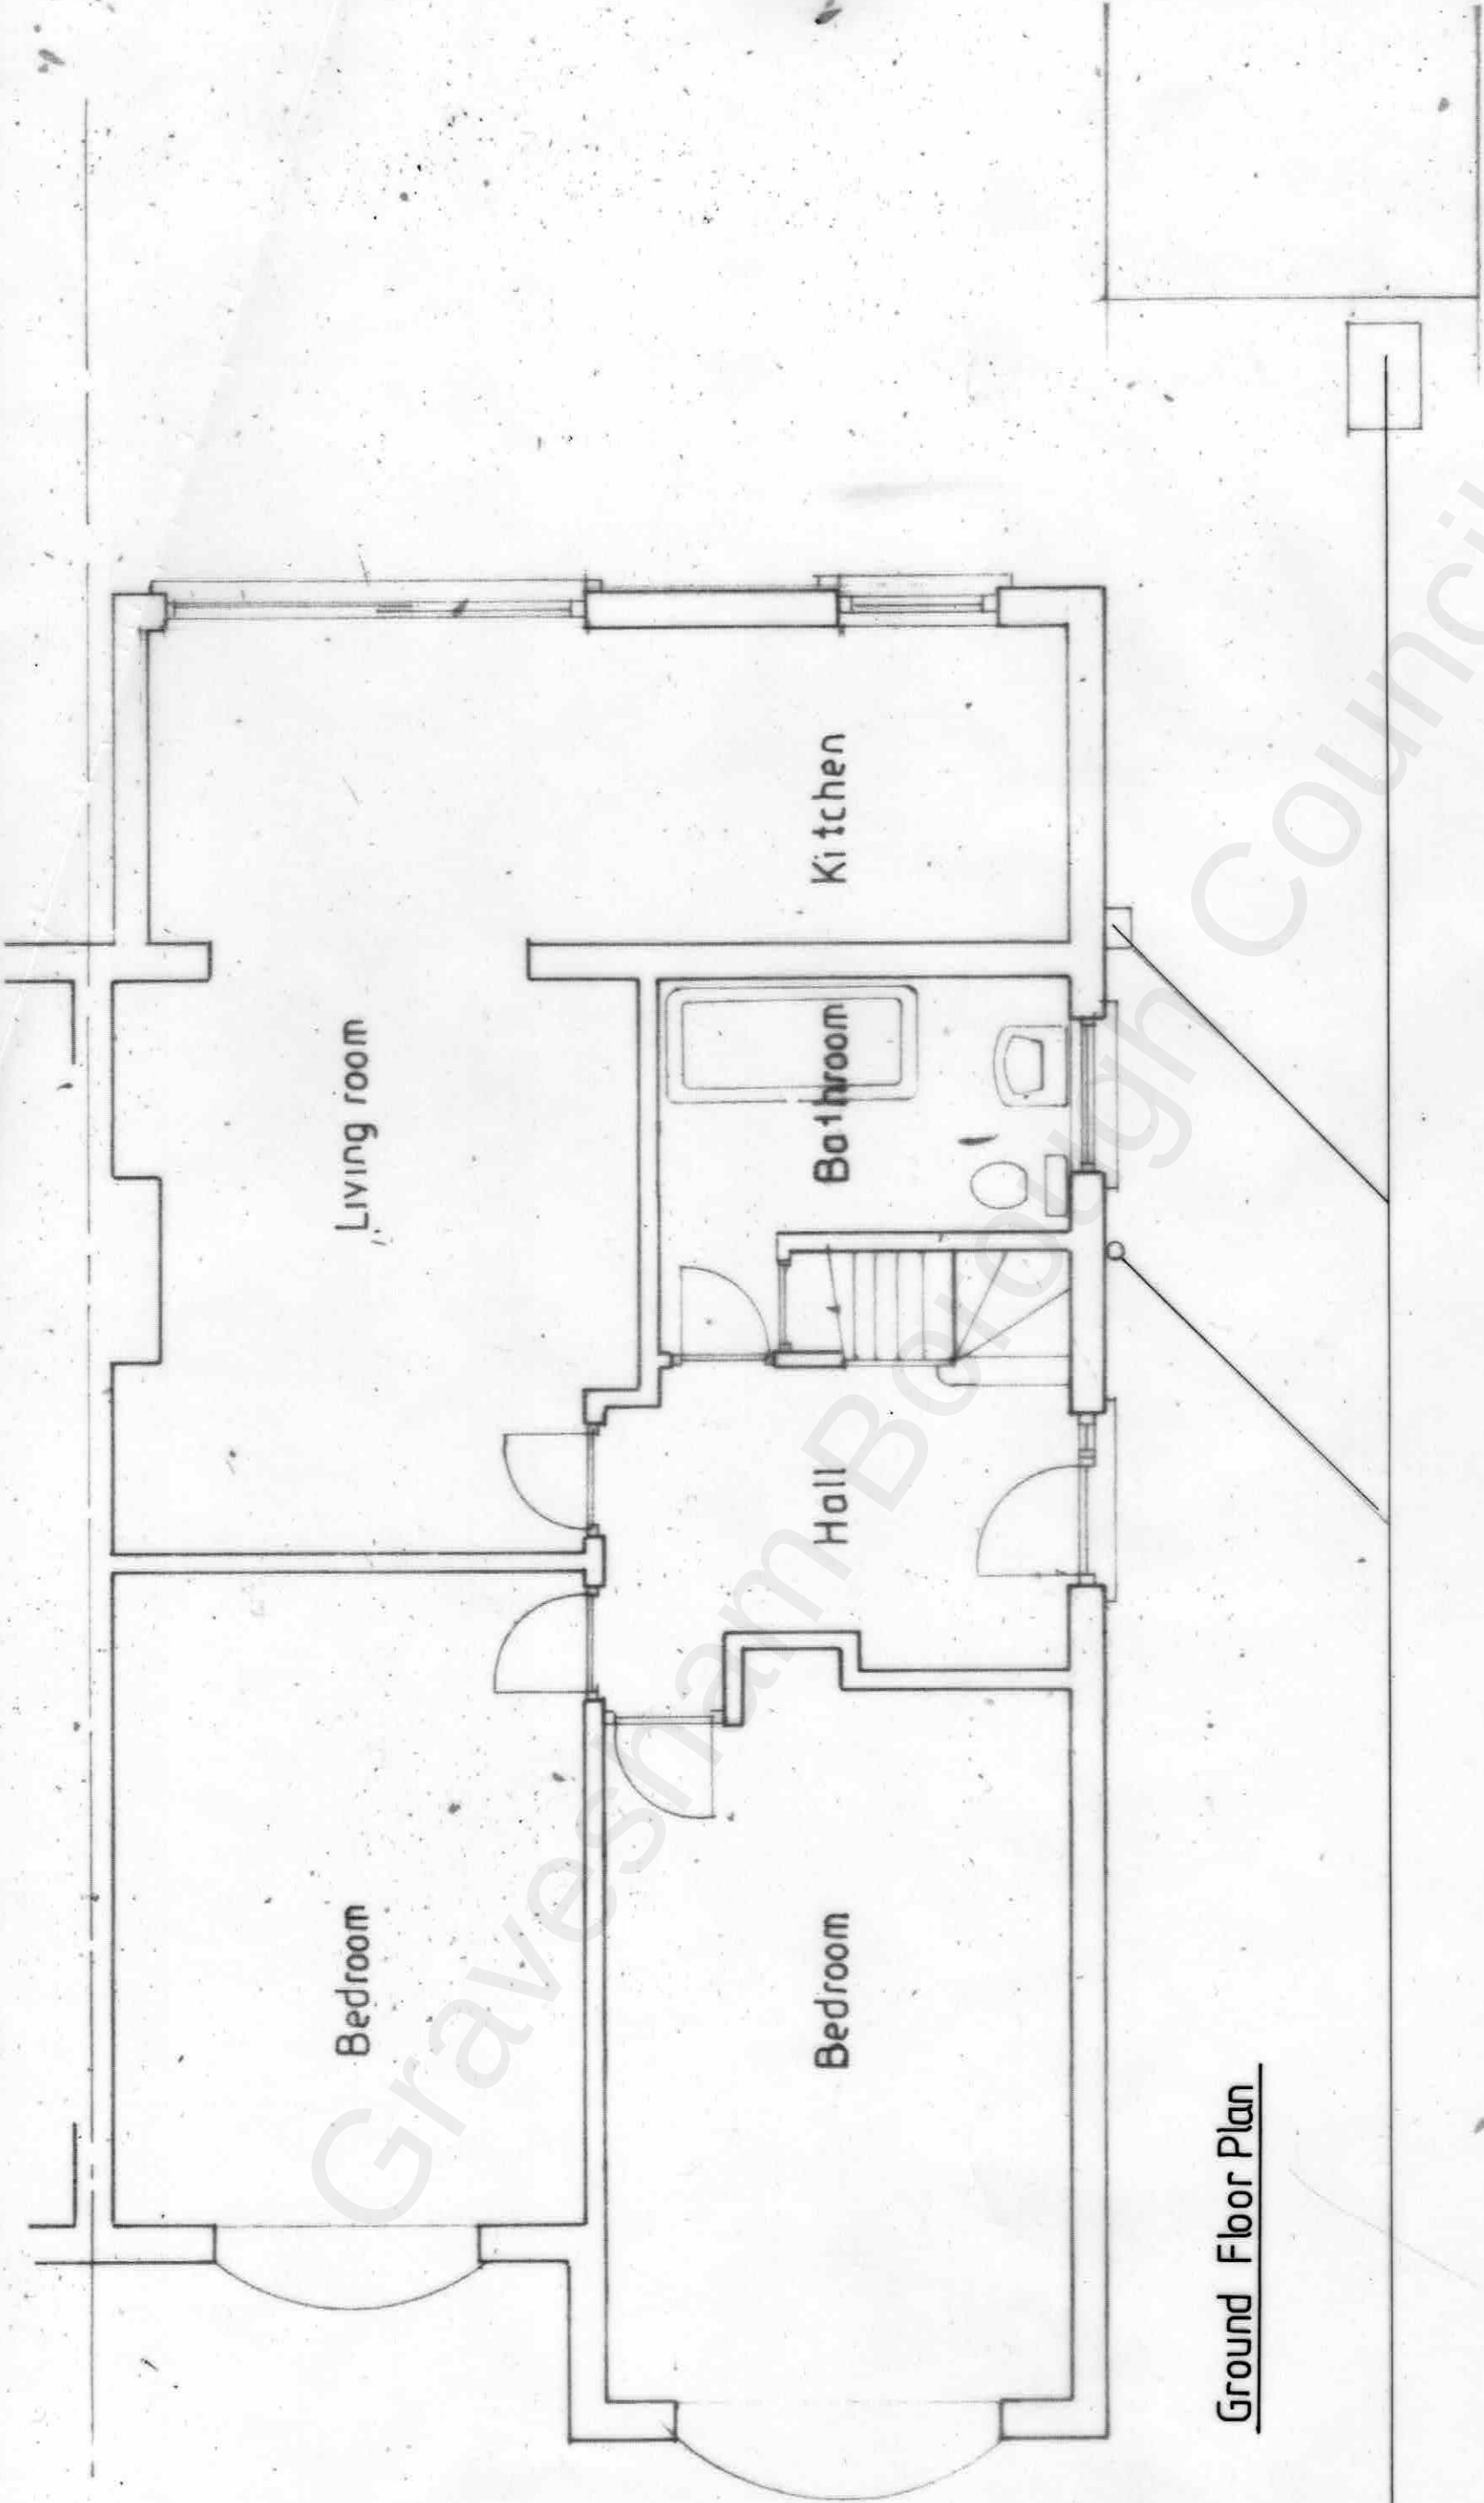

Ground Floor Plan

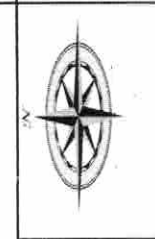

PROPOSED SINGLE STOREY EXTENSION (LARGER EXTENSION)
MR J NESBITT 27 LESLEY CLOSE GRAVESEND DA13 9JS
1:50 @ A3 031121/1 OF 7 18M² EXISTING GROUND FLOOR PLAN

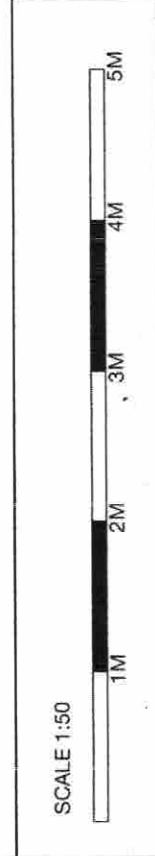

WESTLEIGH DESIGN