


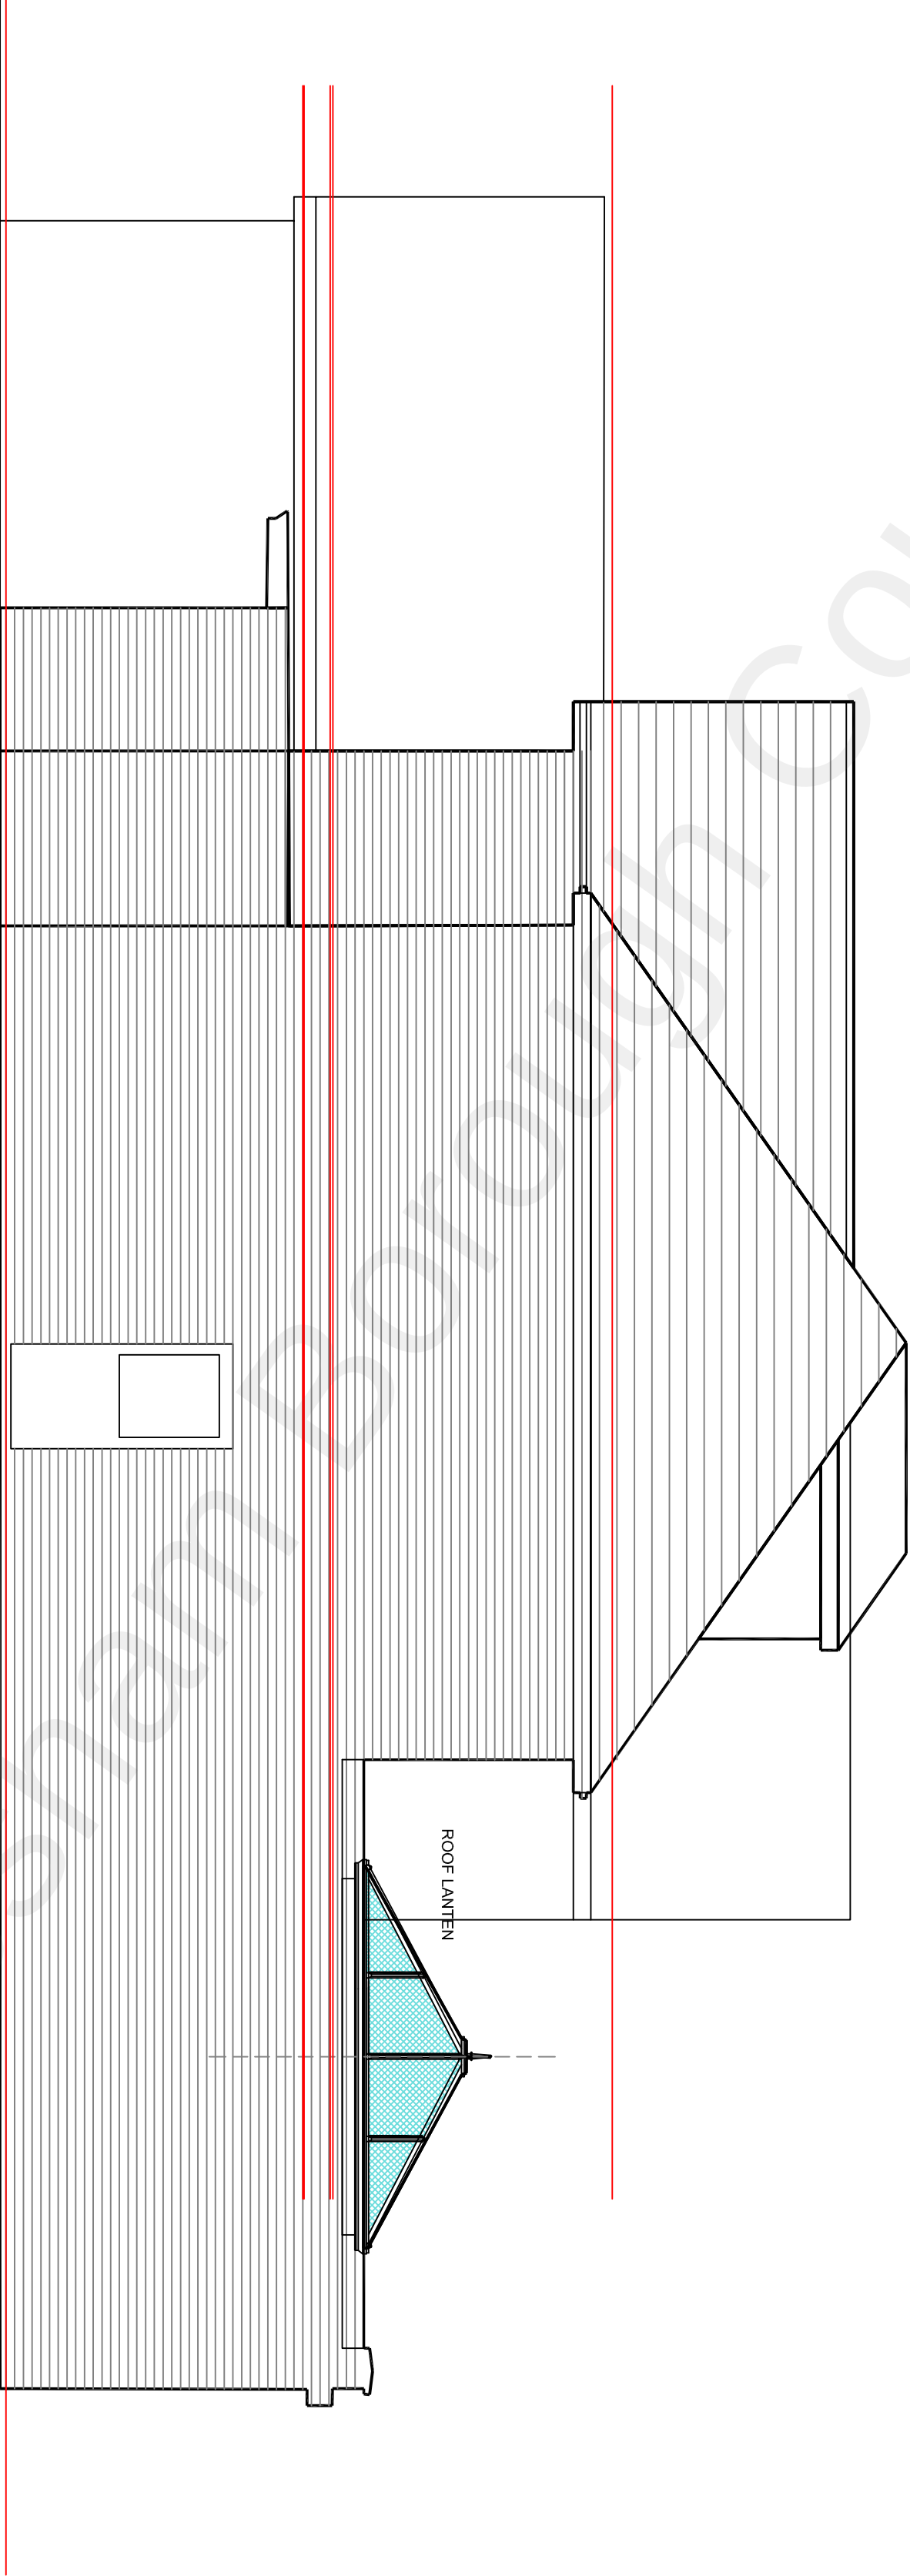

Proposed Side Elevation

Proposed Side Elevation

