
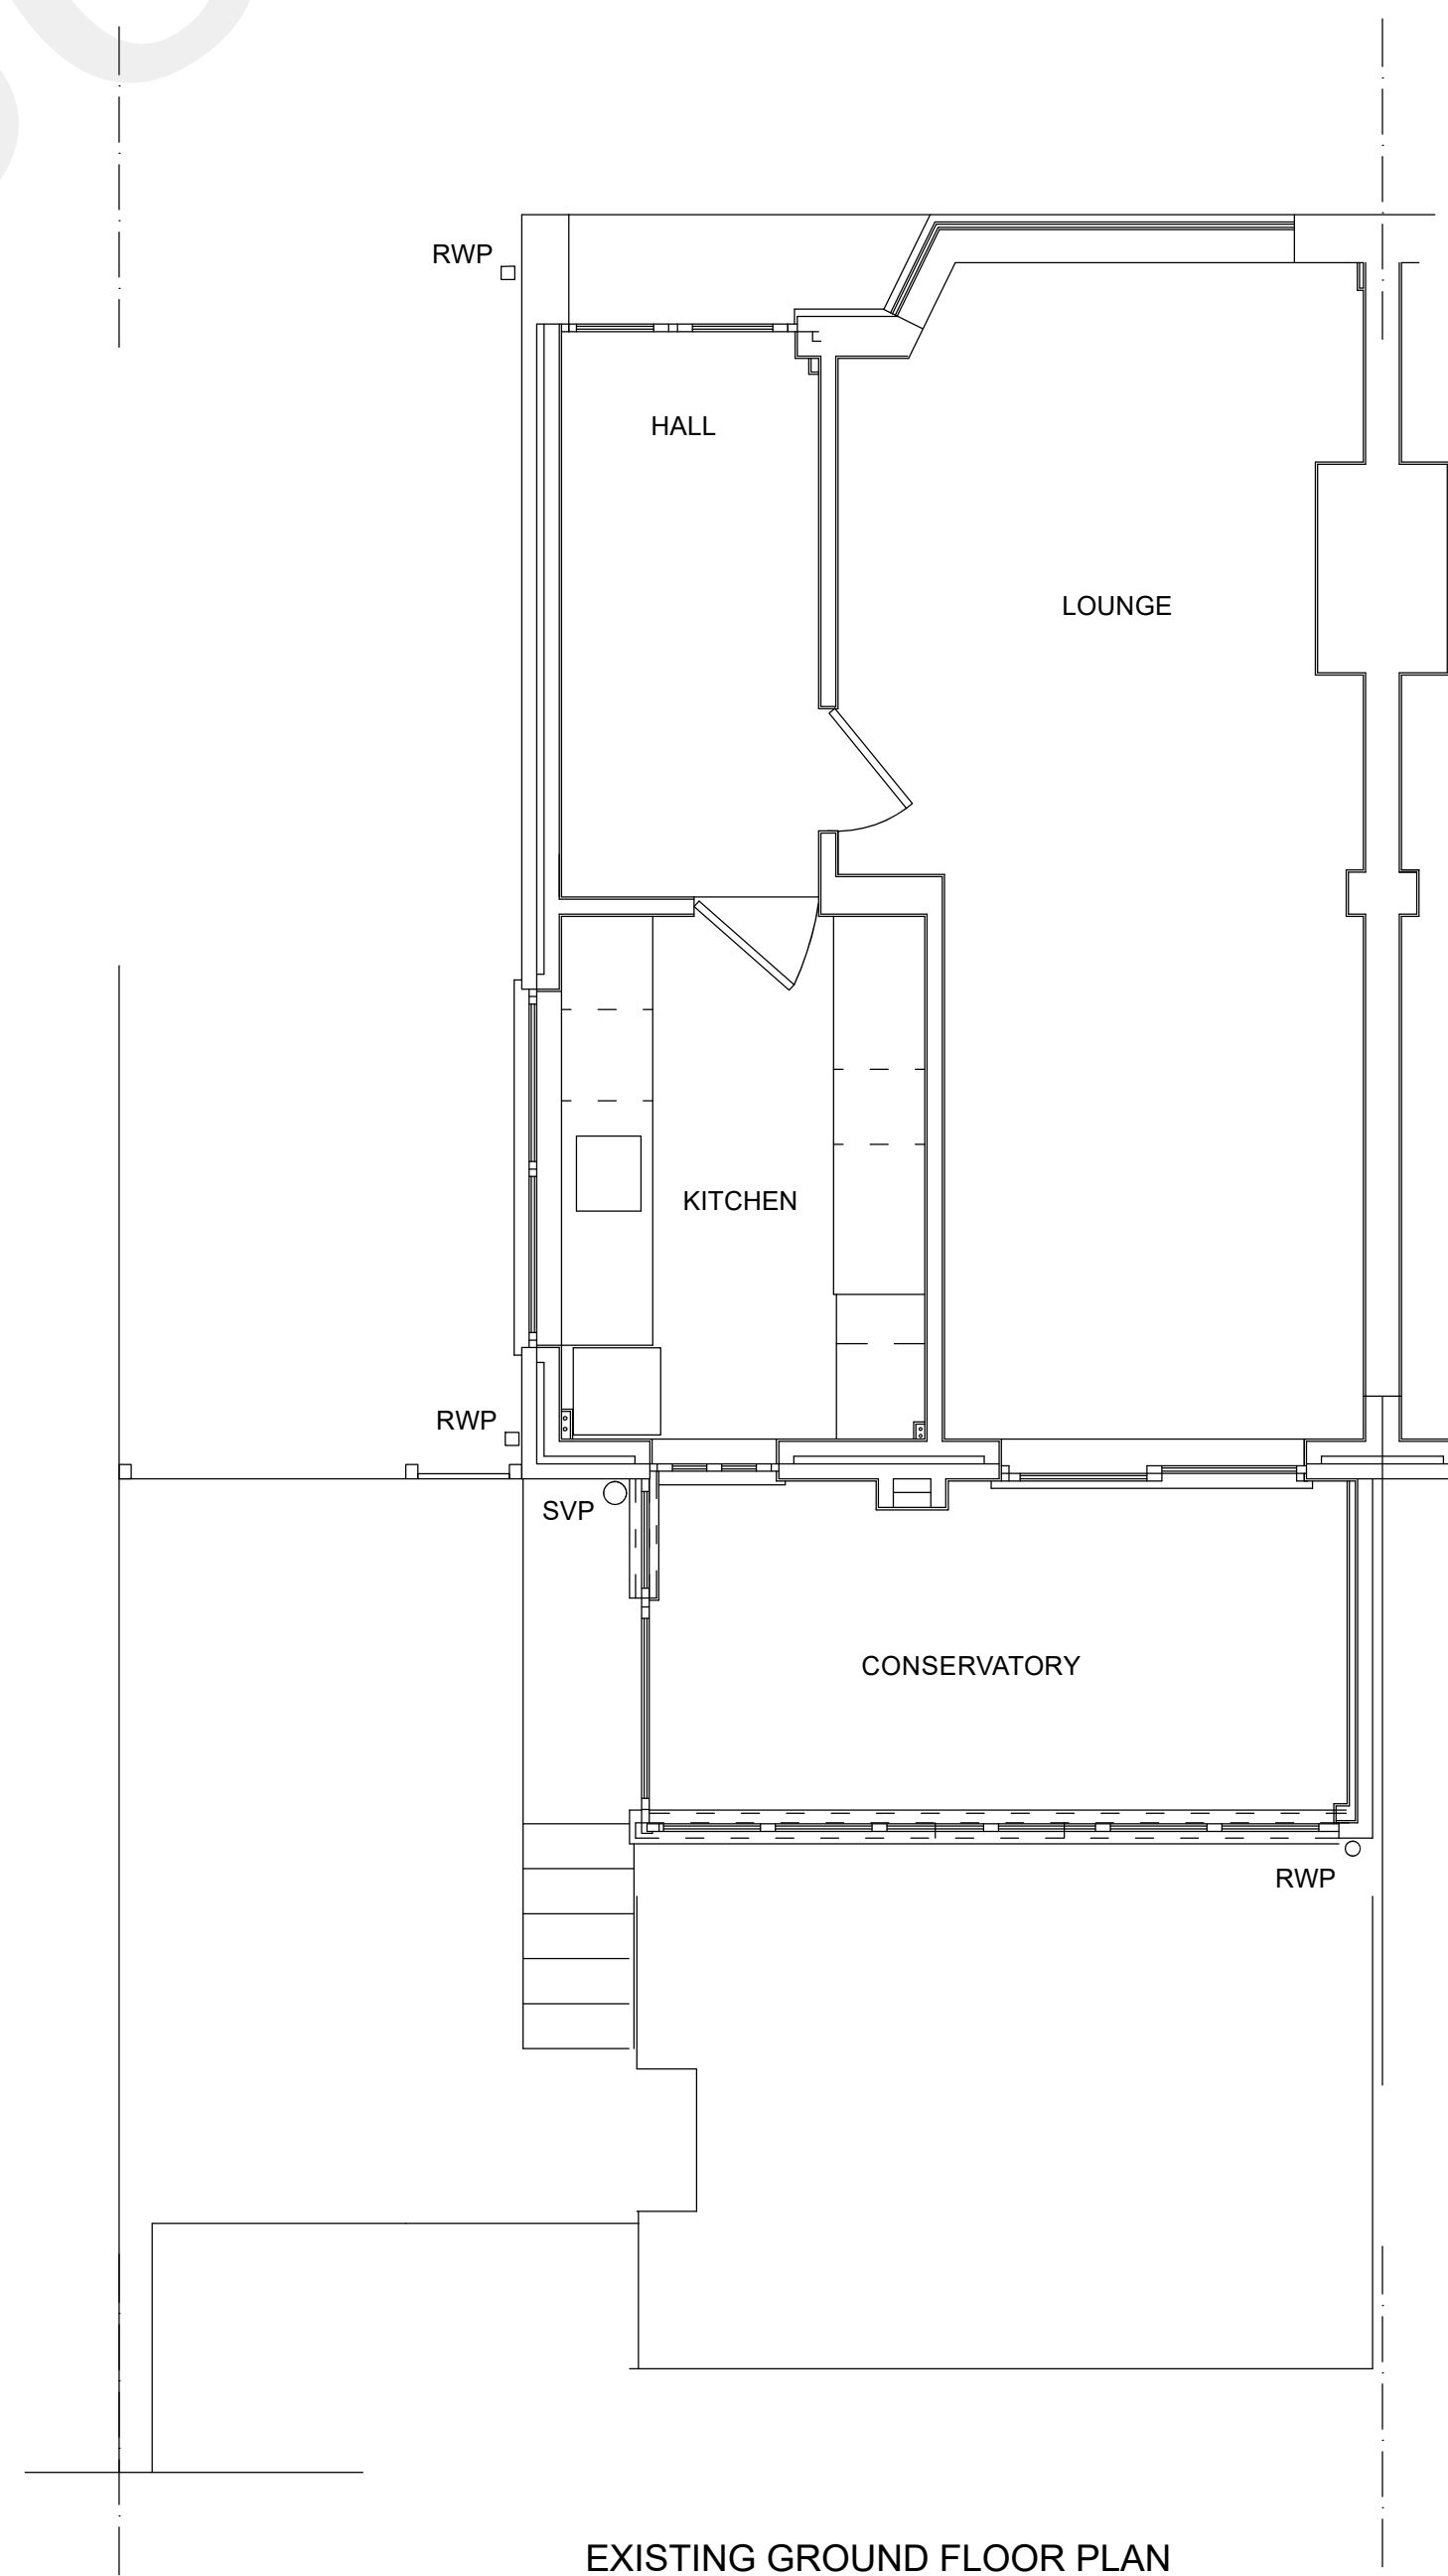
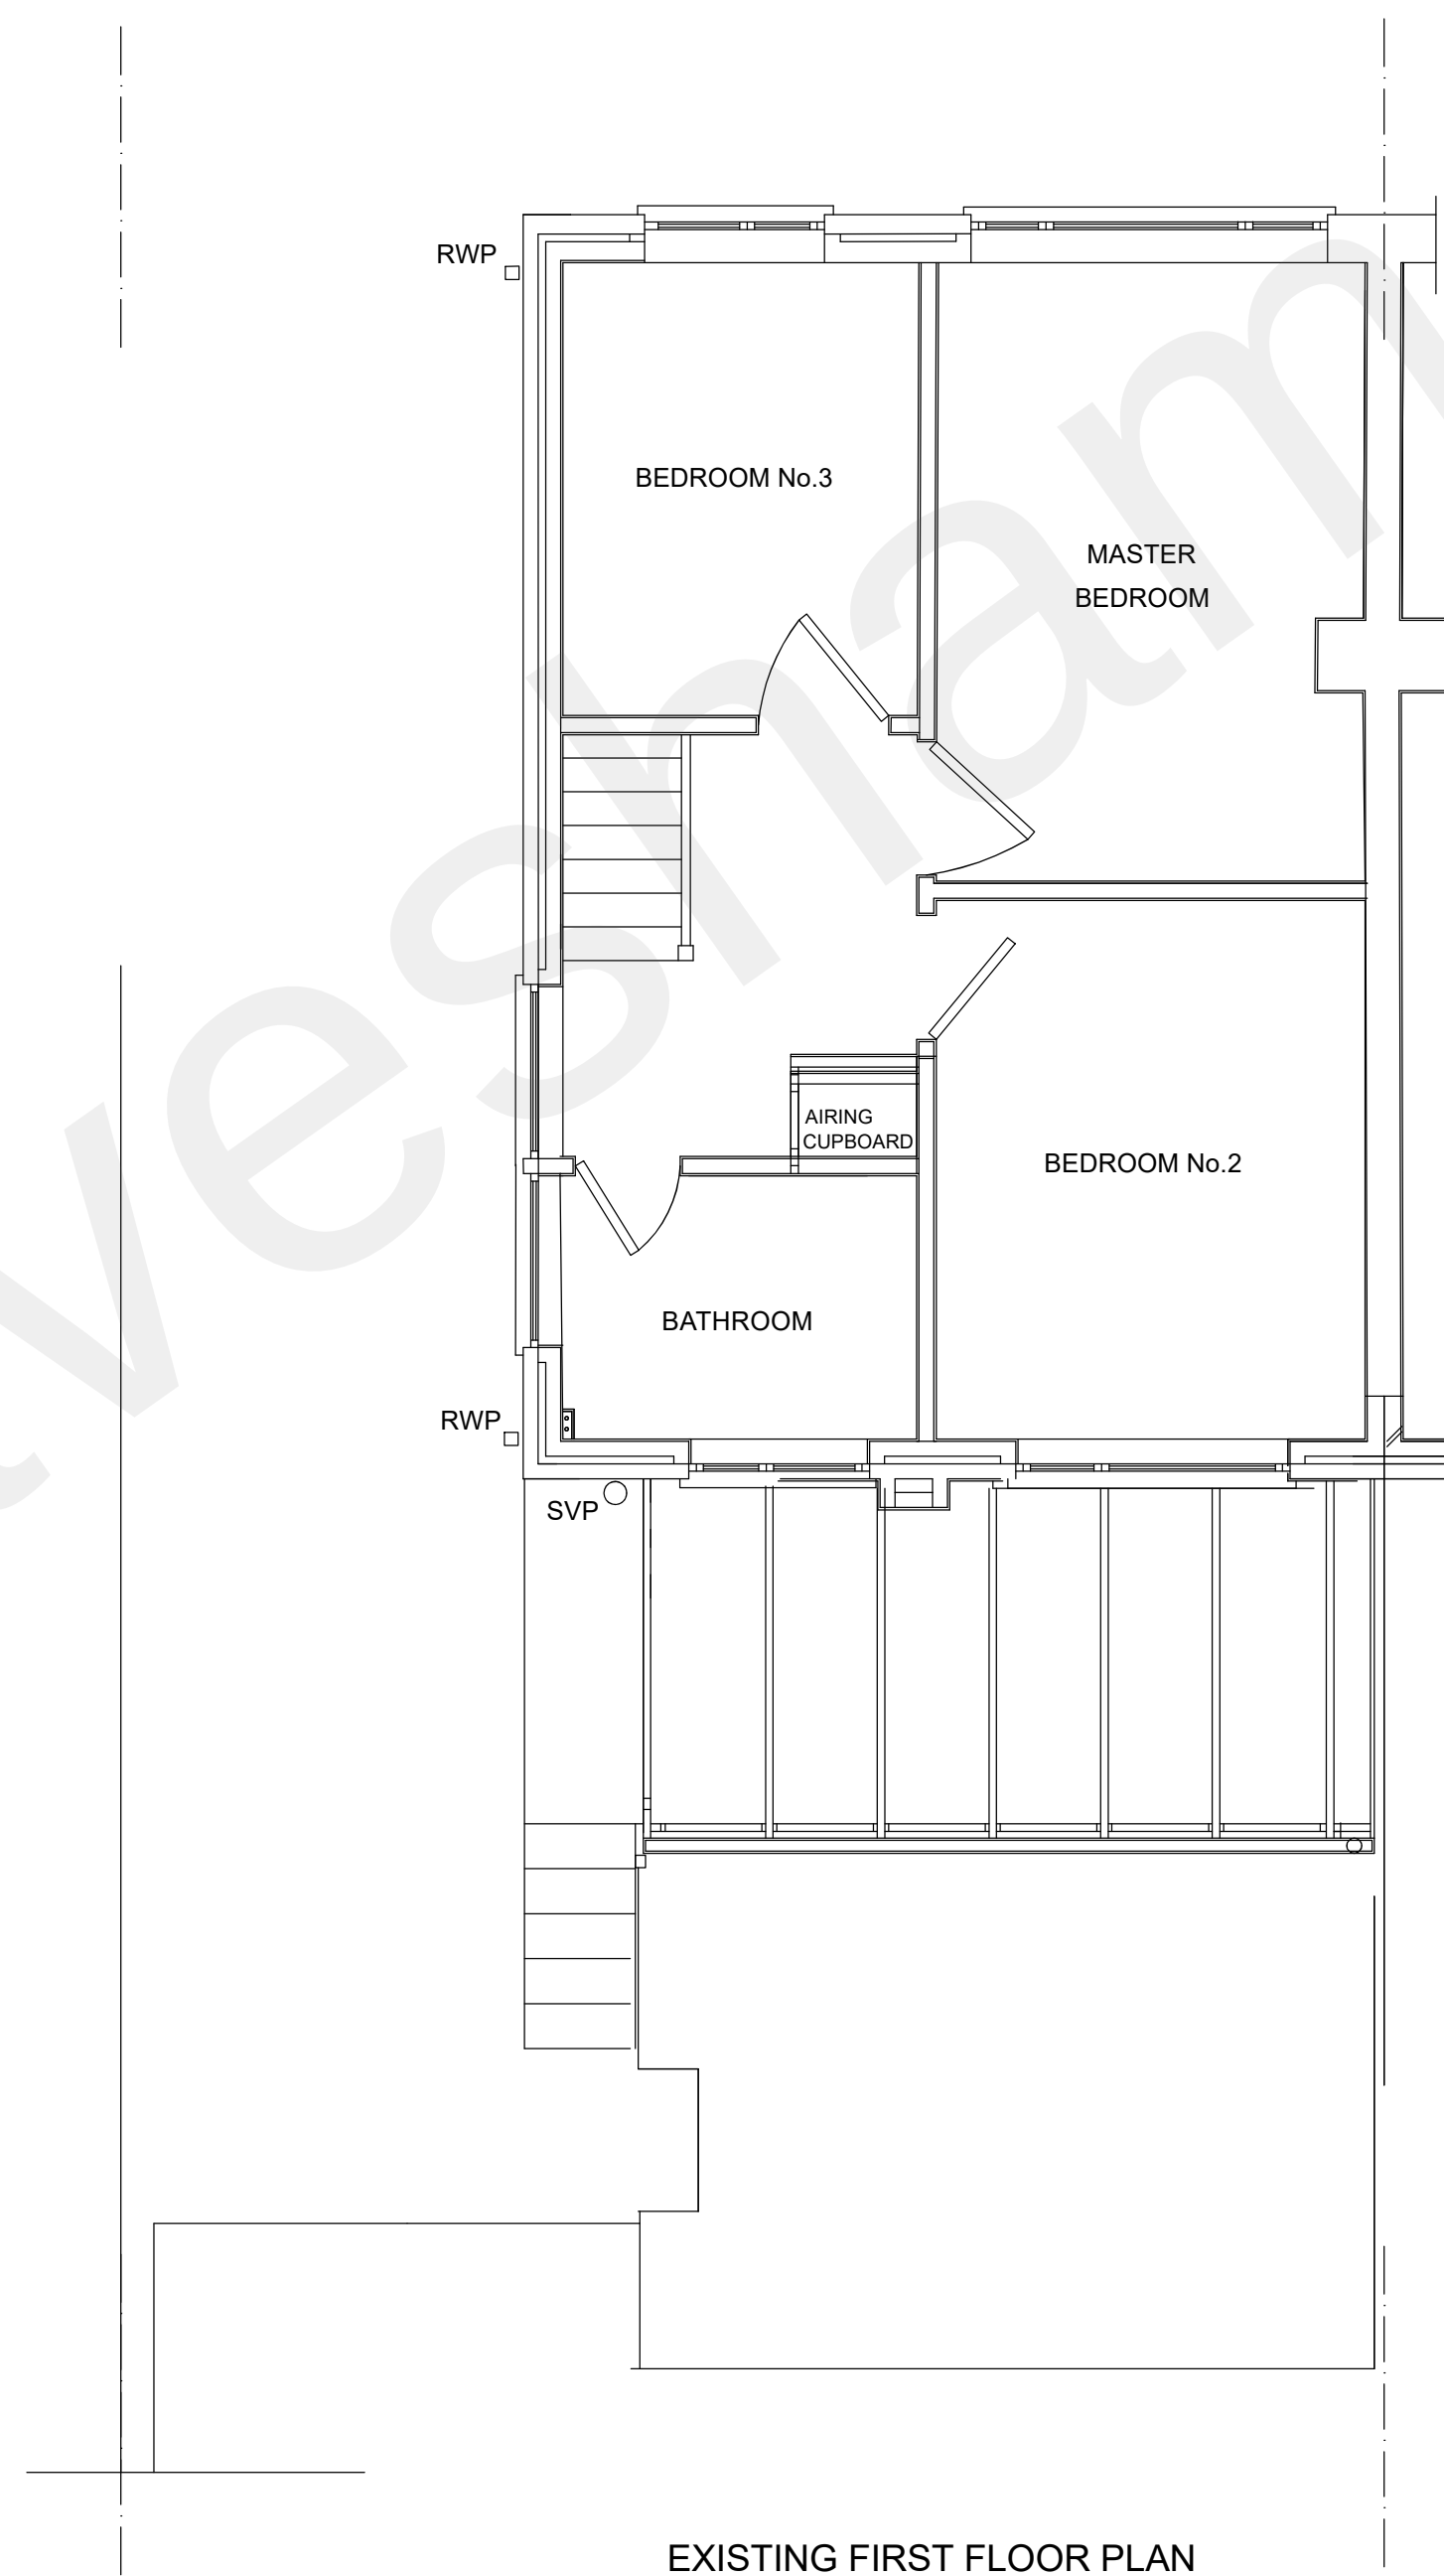
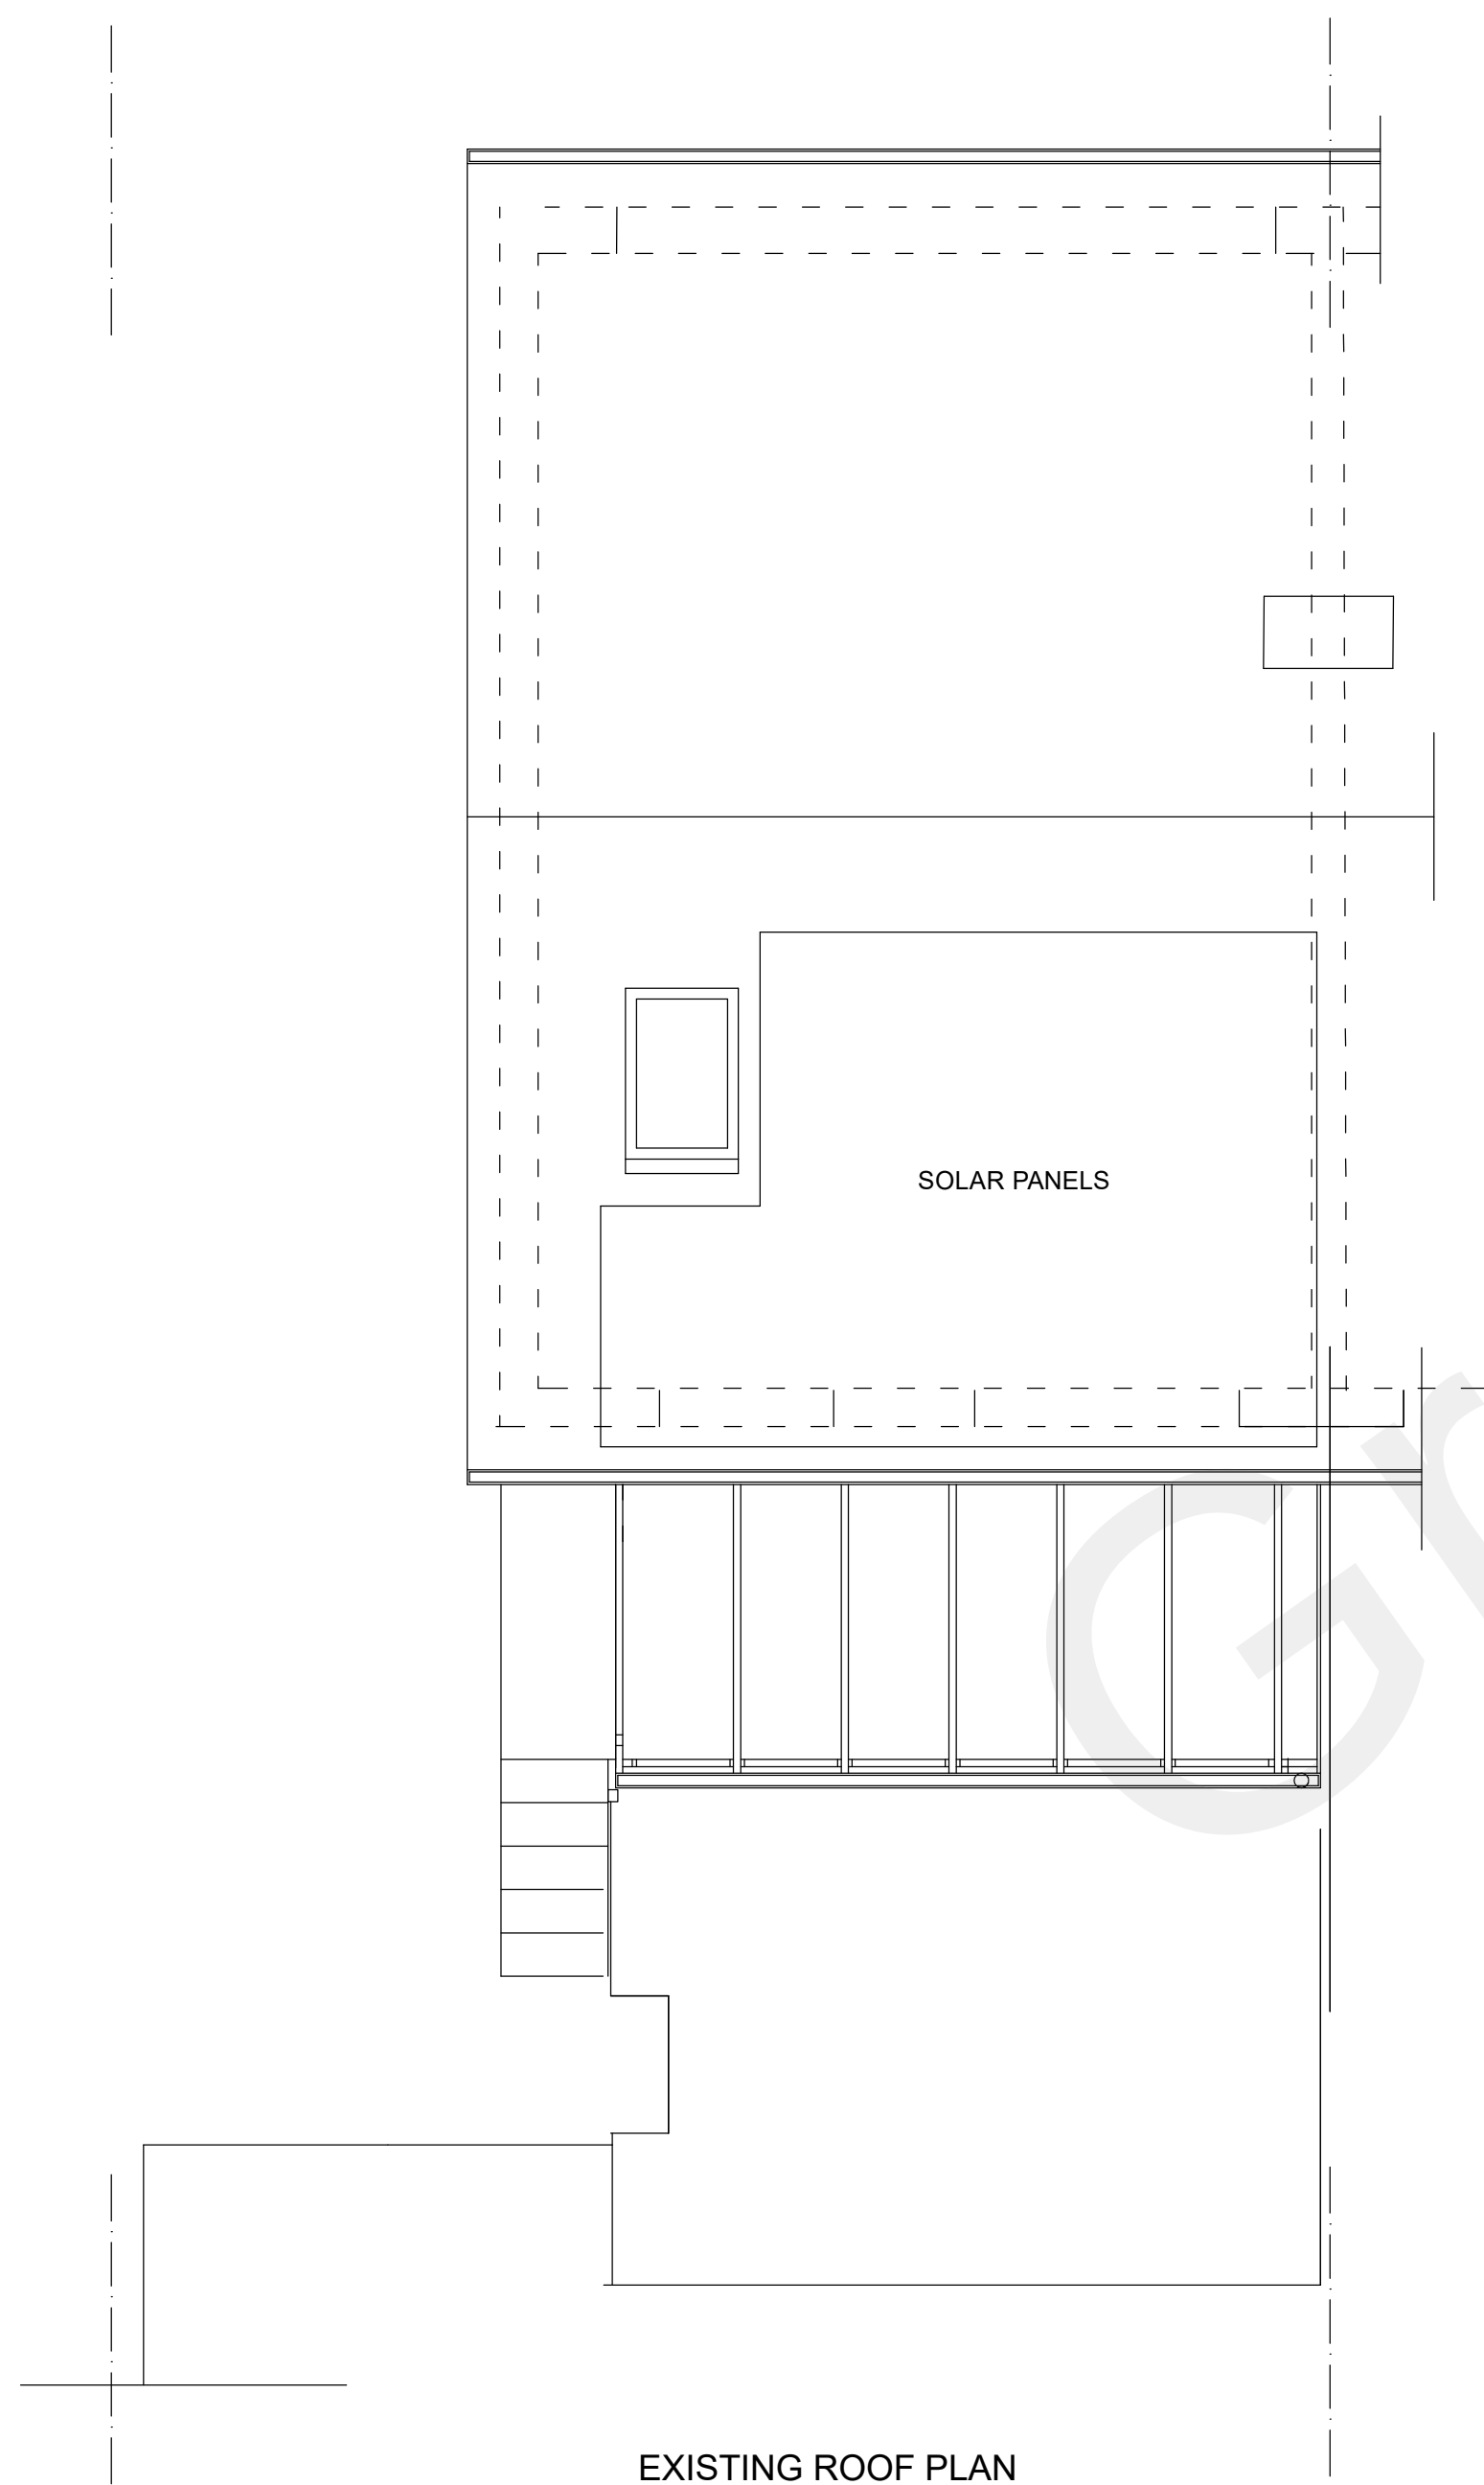
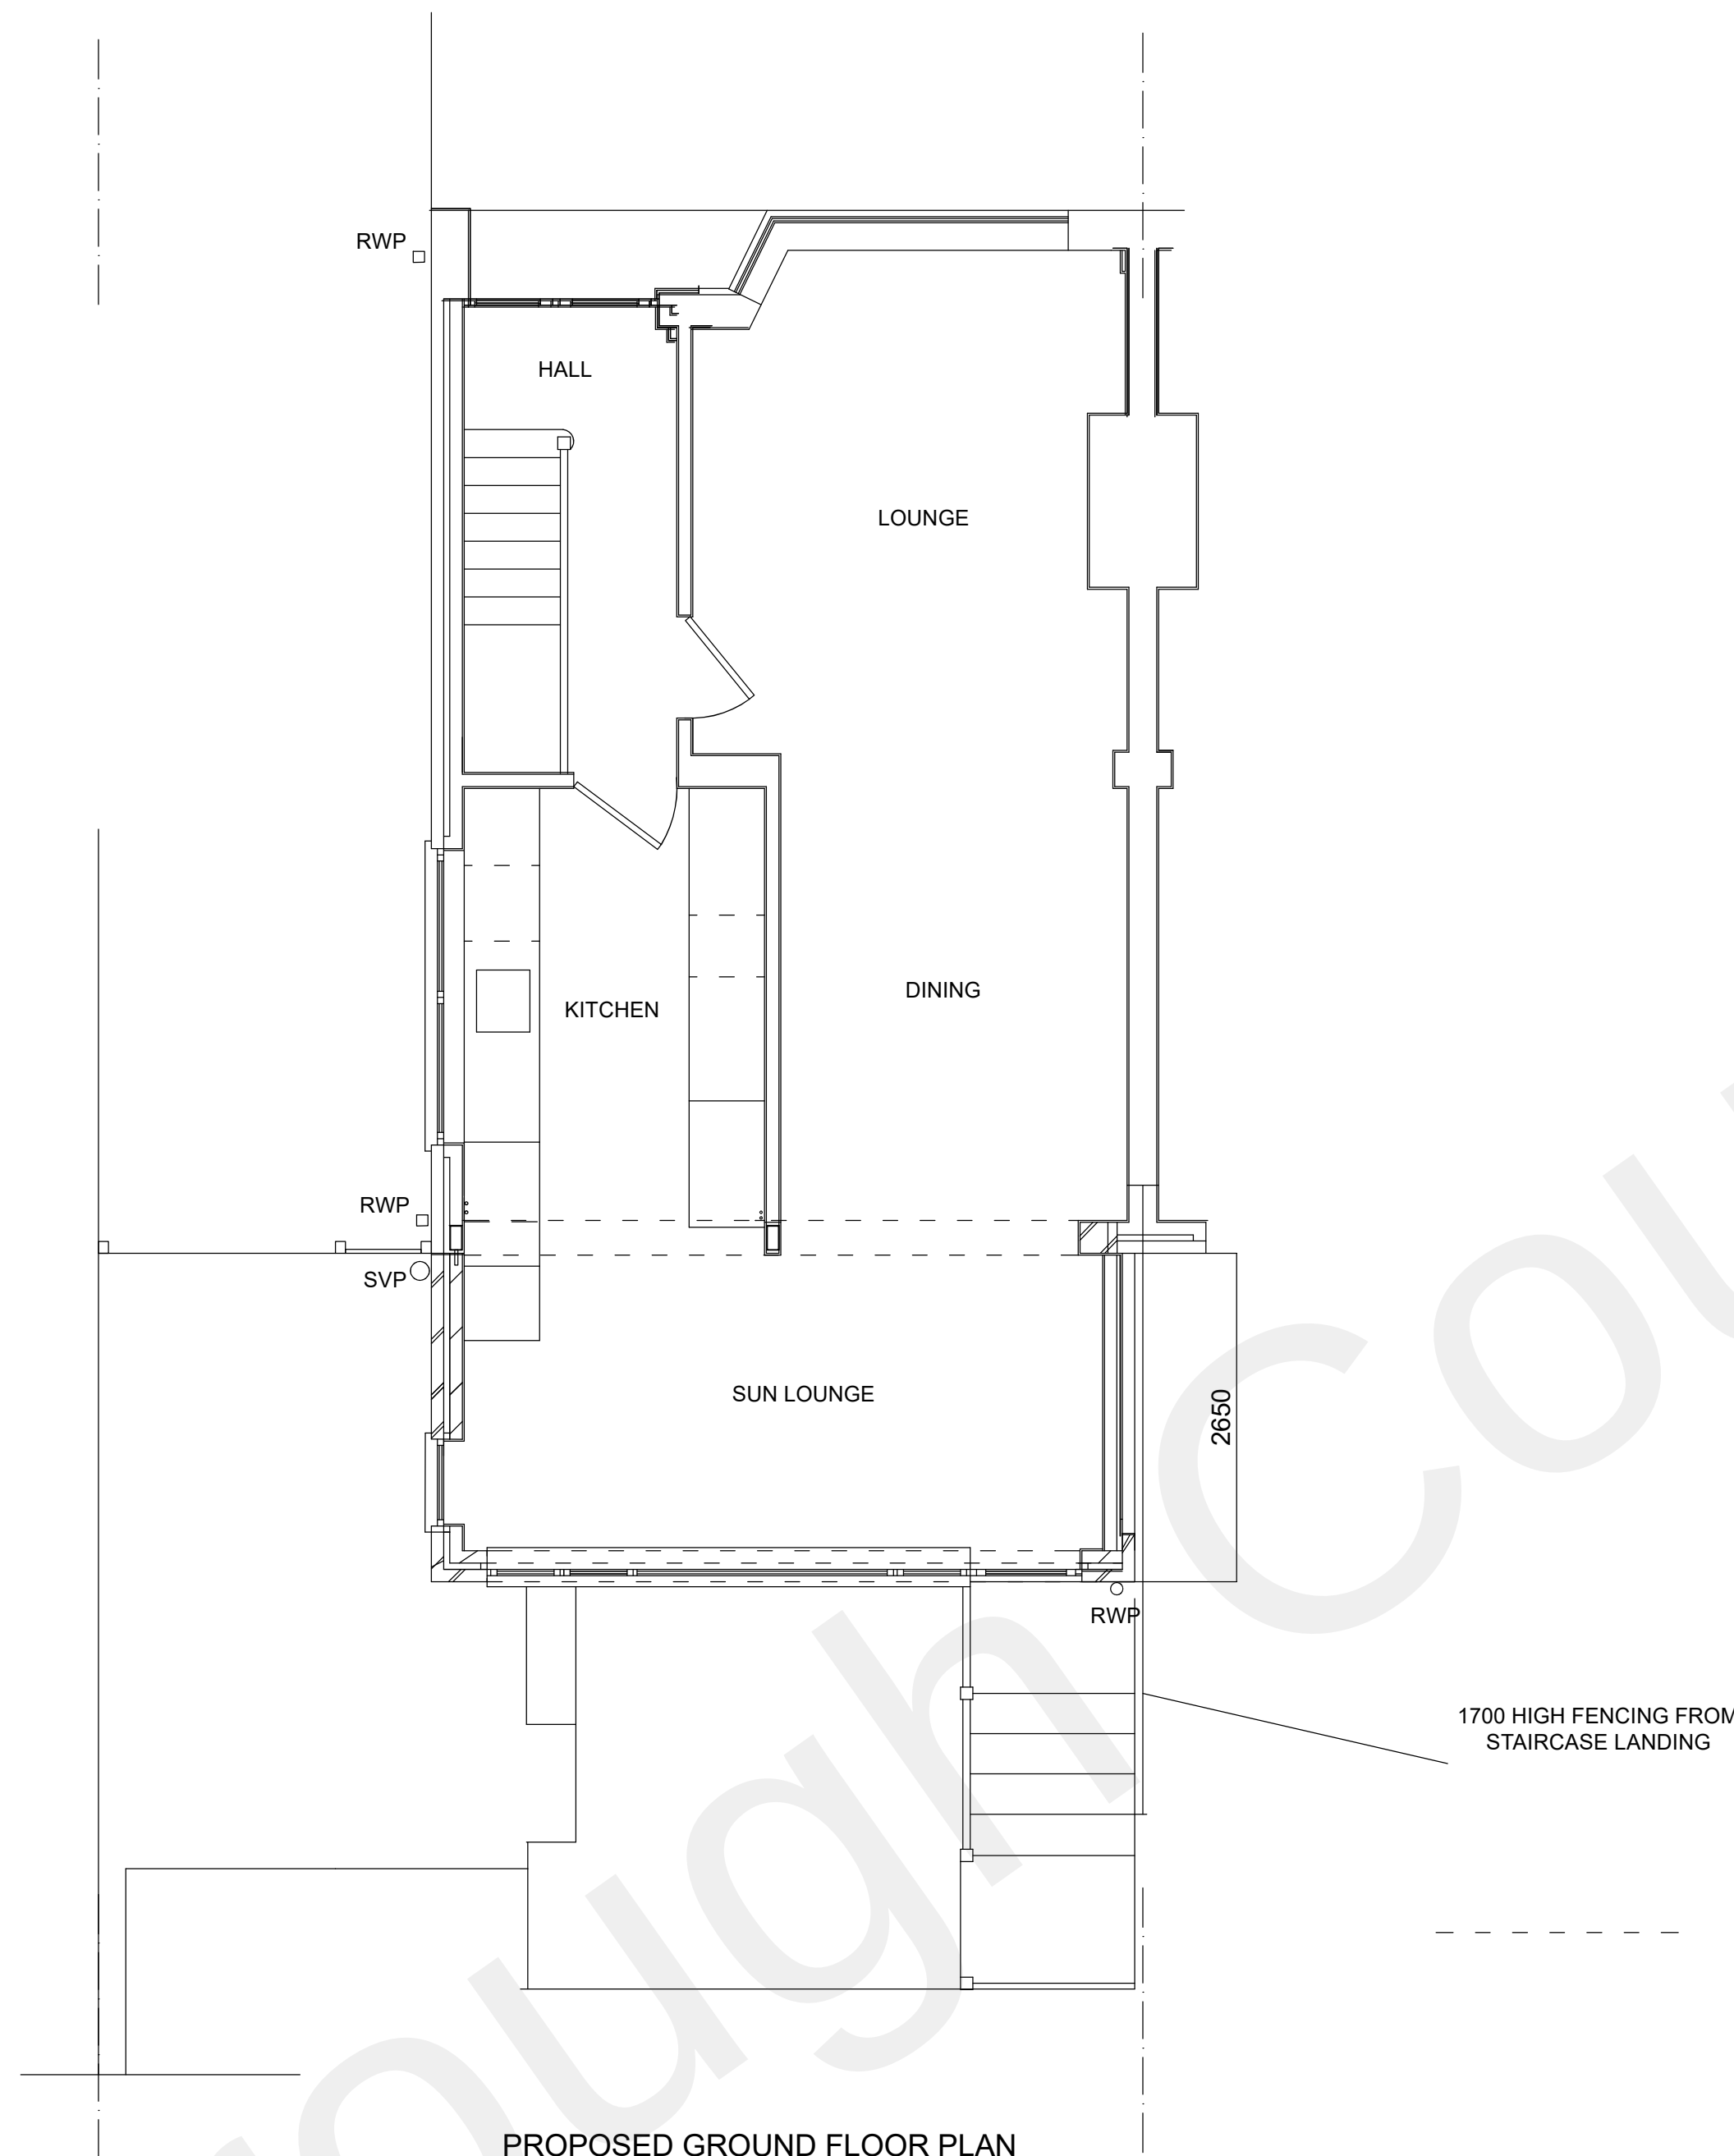
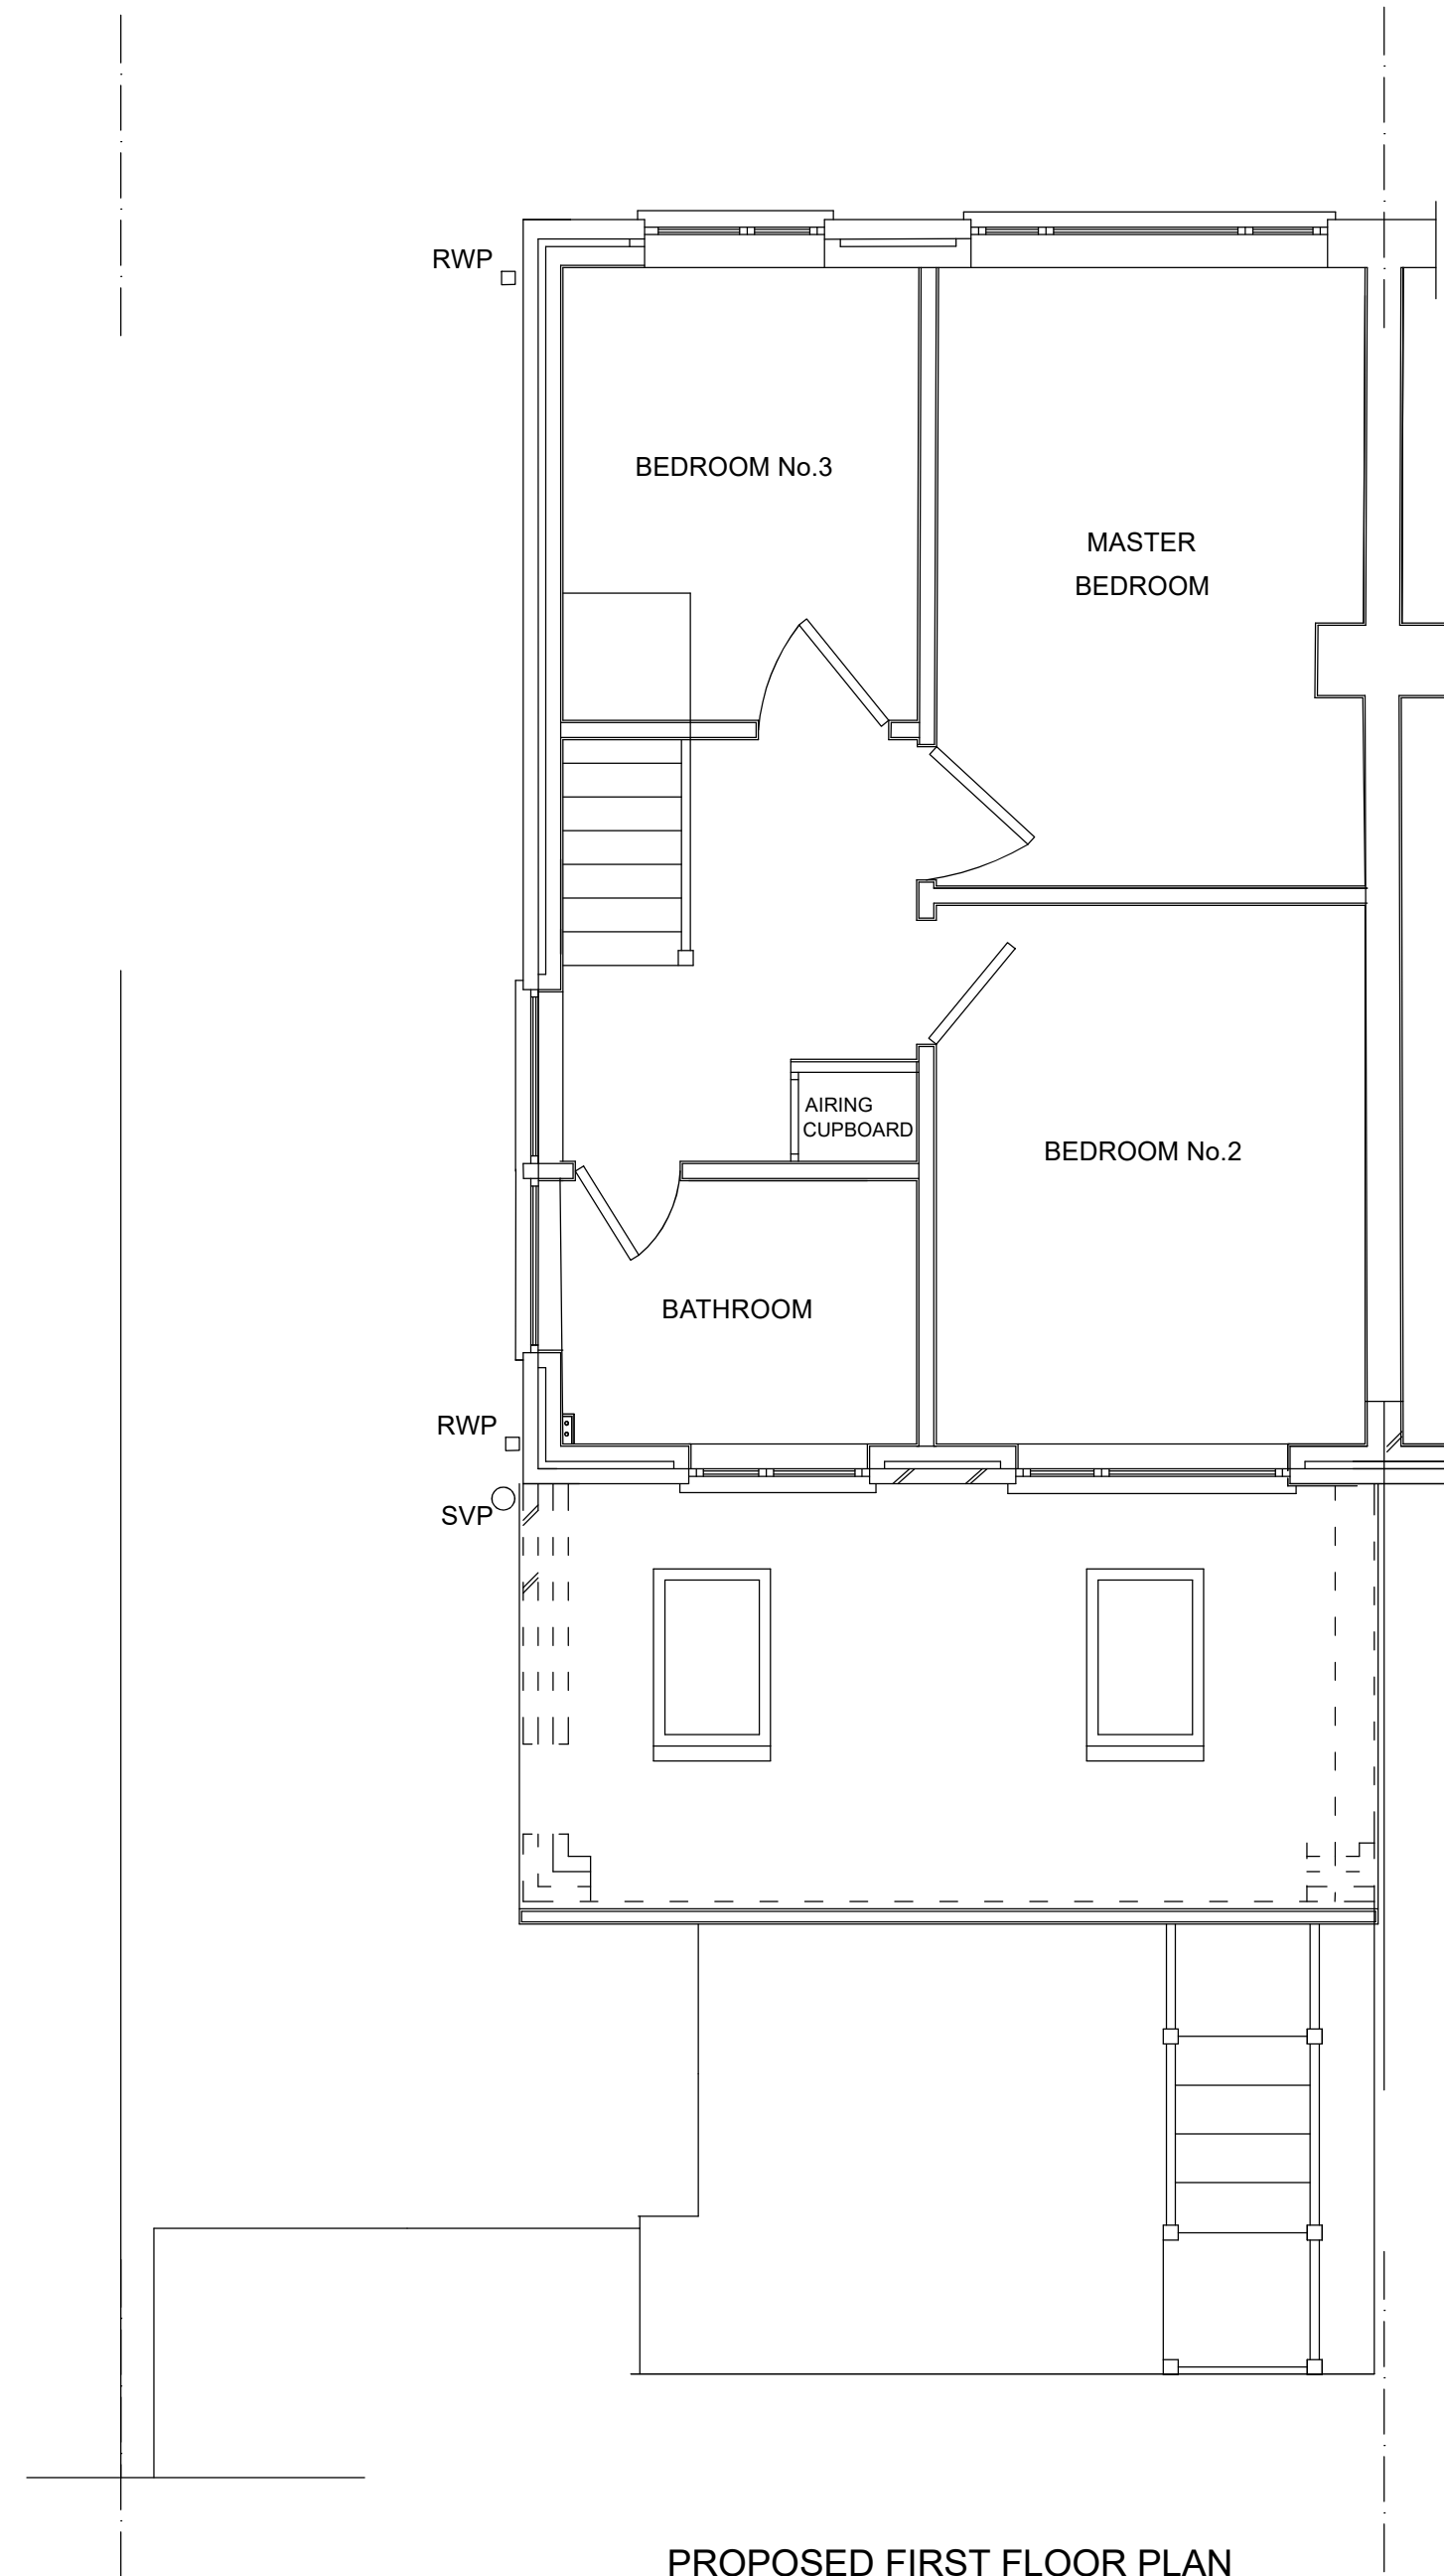
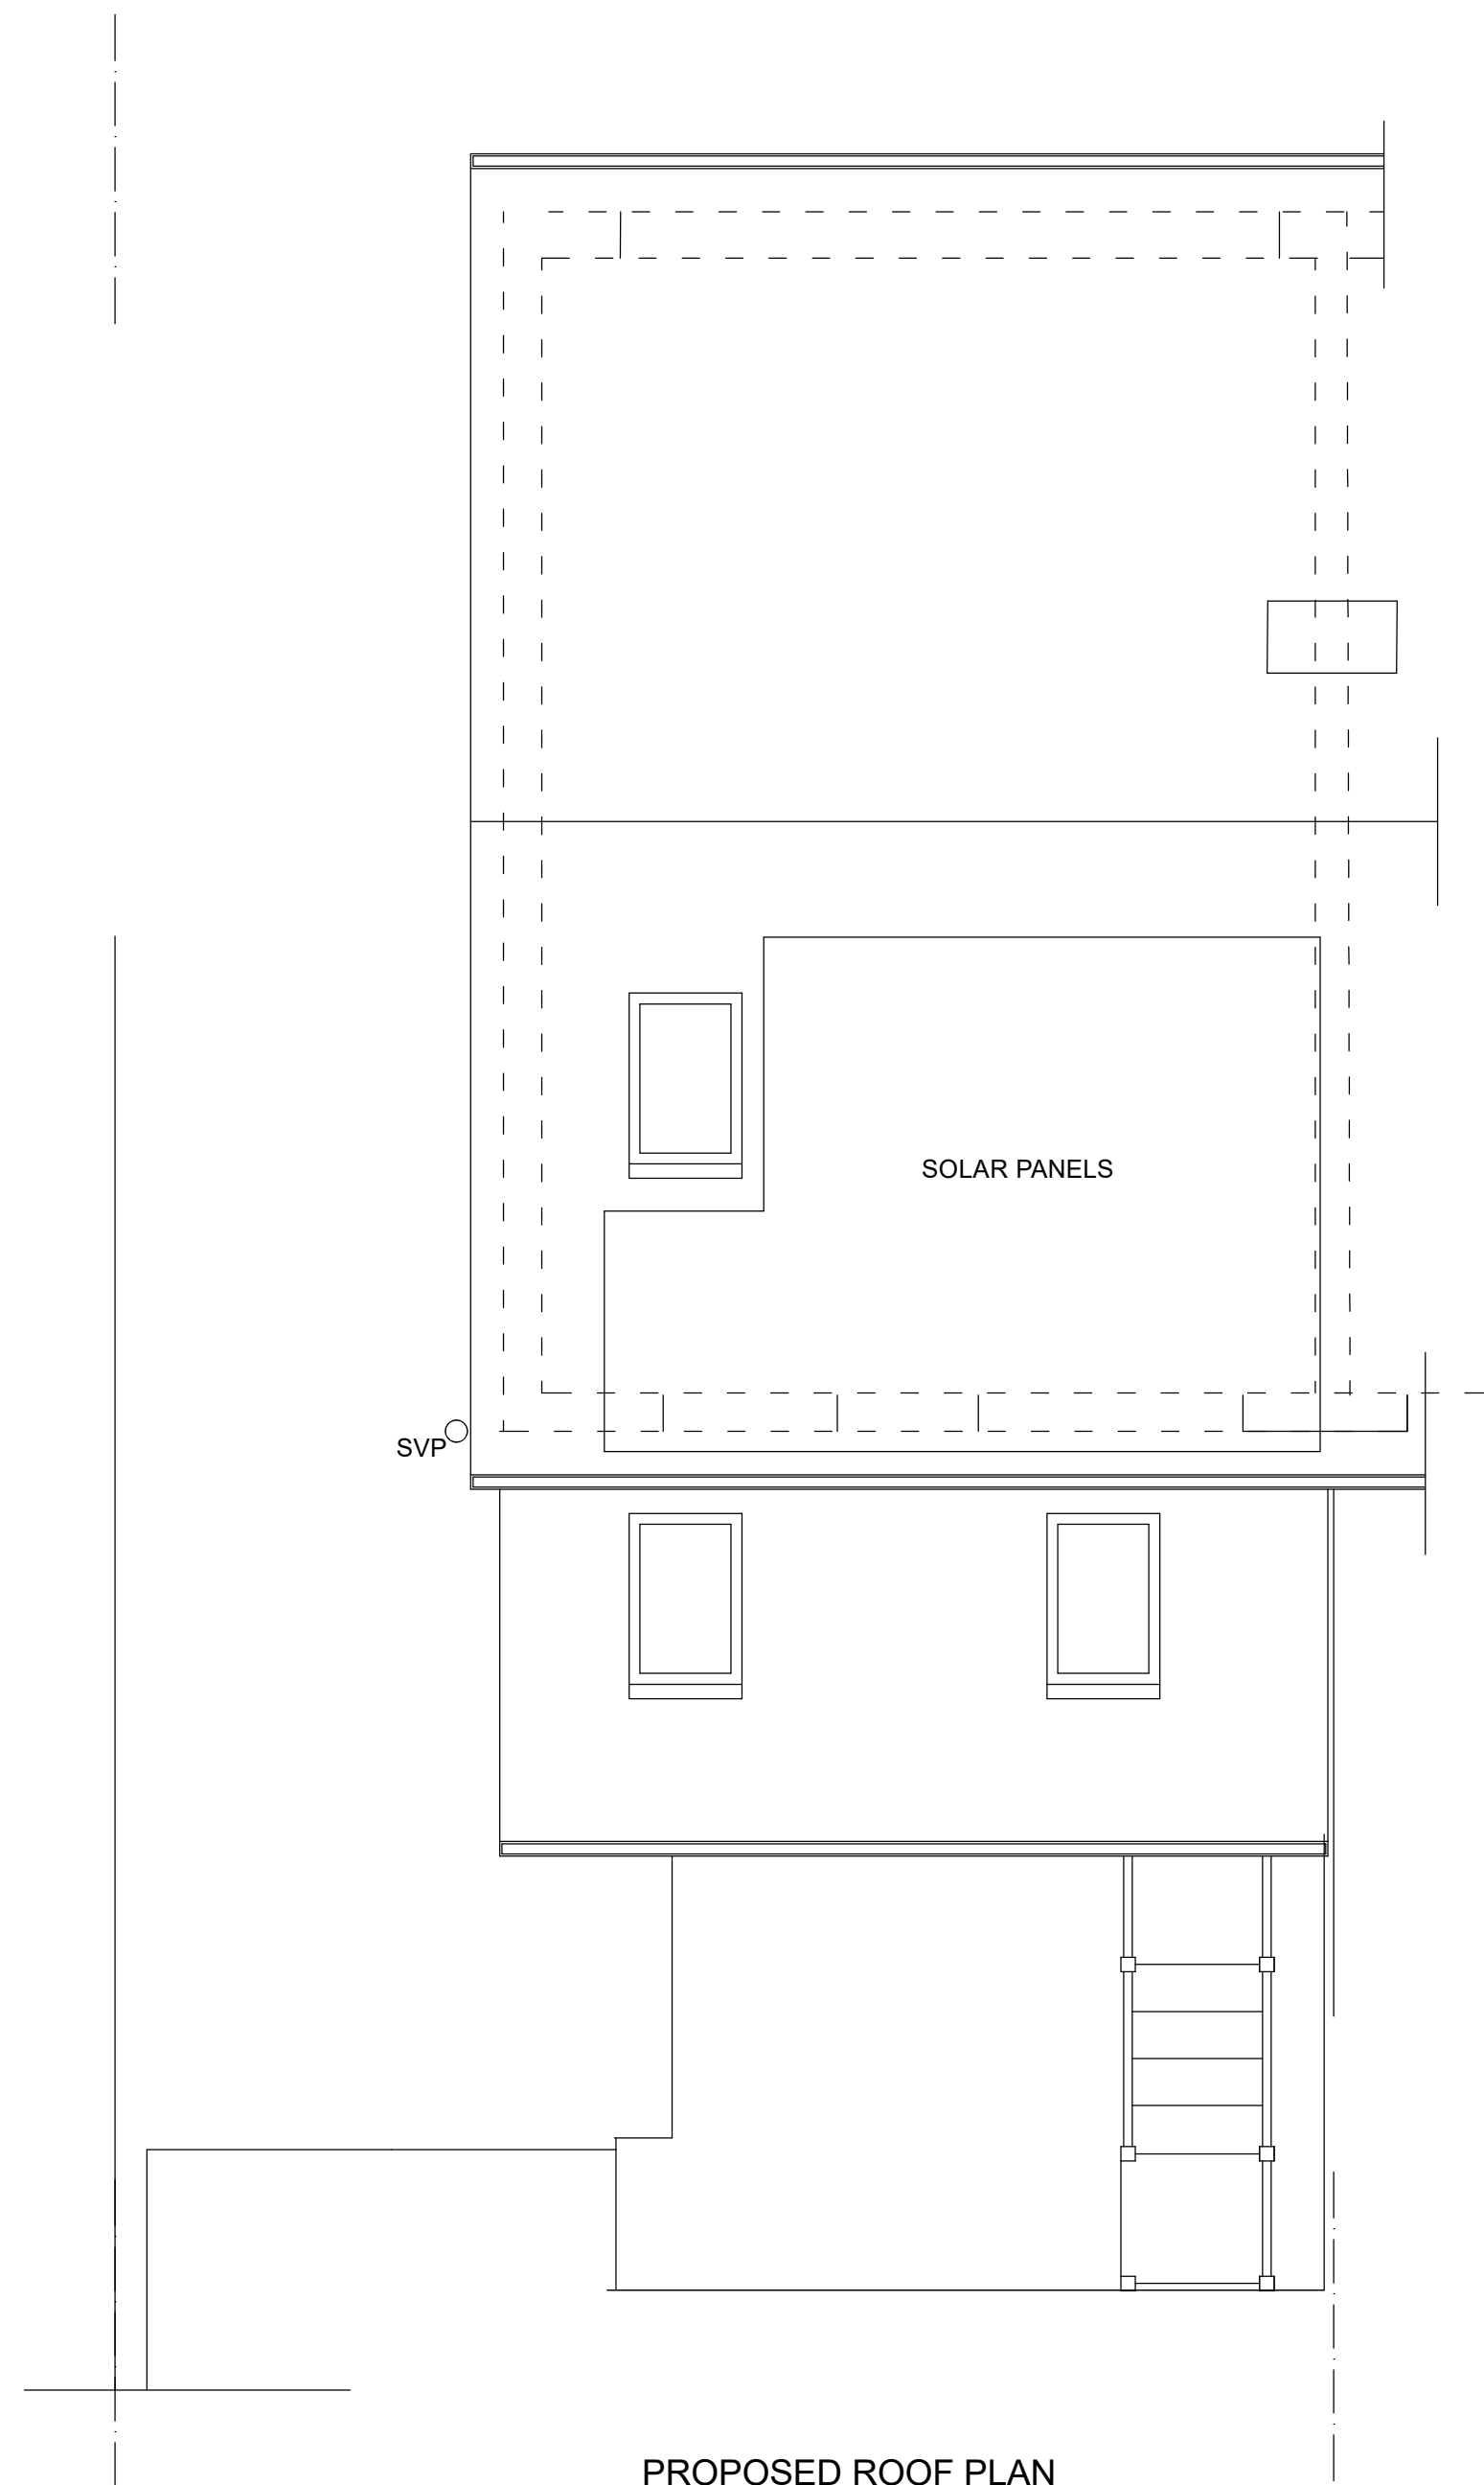


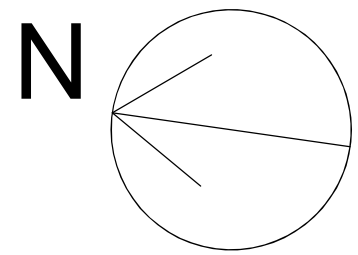

REV A FIRST FLOOR PLAN REFERENCES REVISED  
PROPOSED PARTIAL DEMOLITION OF THE  
EXISTING CONSERVATORY AND ERECTION  
OF NEW CONSERVATORY  
AT 23 CASTLEFIELDS  
ISTEAD RISE, KENT. DA13 9EJ

GENERAL ARRANGEMENT PLANS  
SHOWING EXISTING AND PROPOSED  
GROUND, FIRST AND ROOF PLANS

D.R.A LUMSDEN  
D.R.A LUMSDEN LTD.  
BEng(Hons)C.Eng.M.I.StructE.  
23 Castlefields  
Istead Rise  
Kent.  
DA13 9EJ