


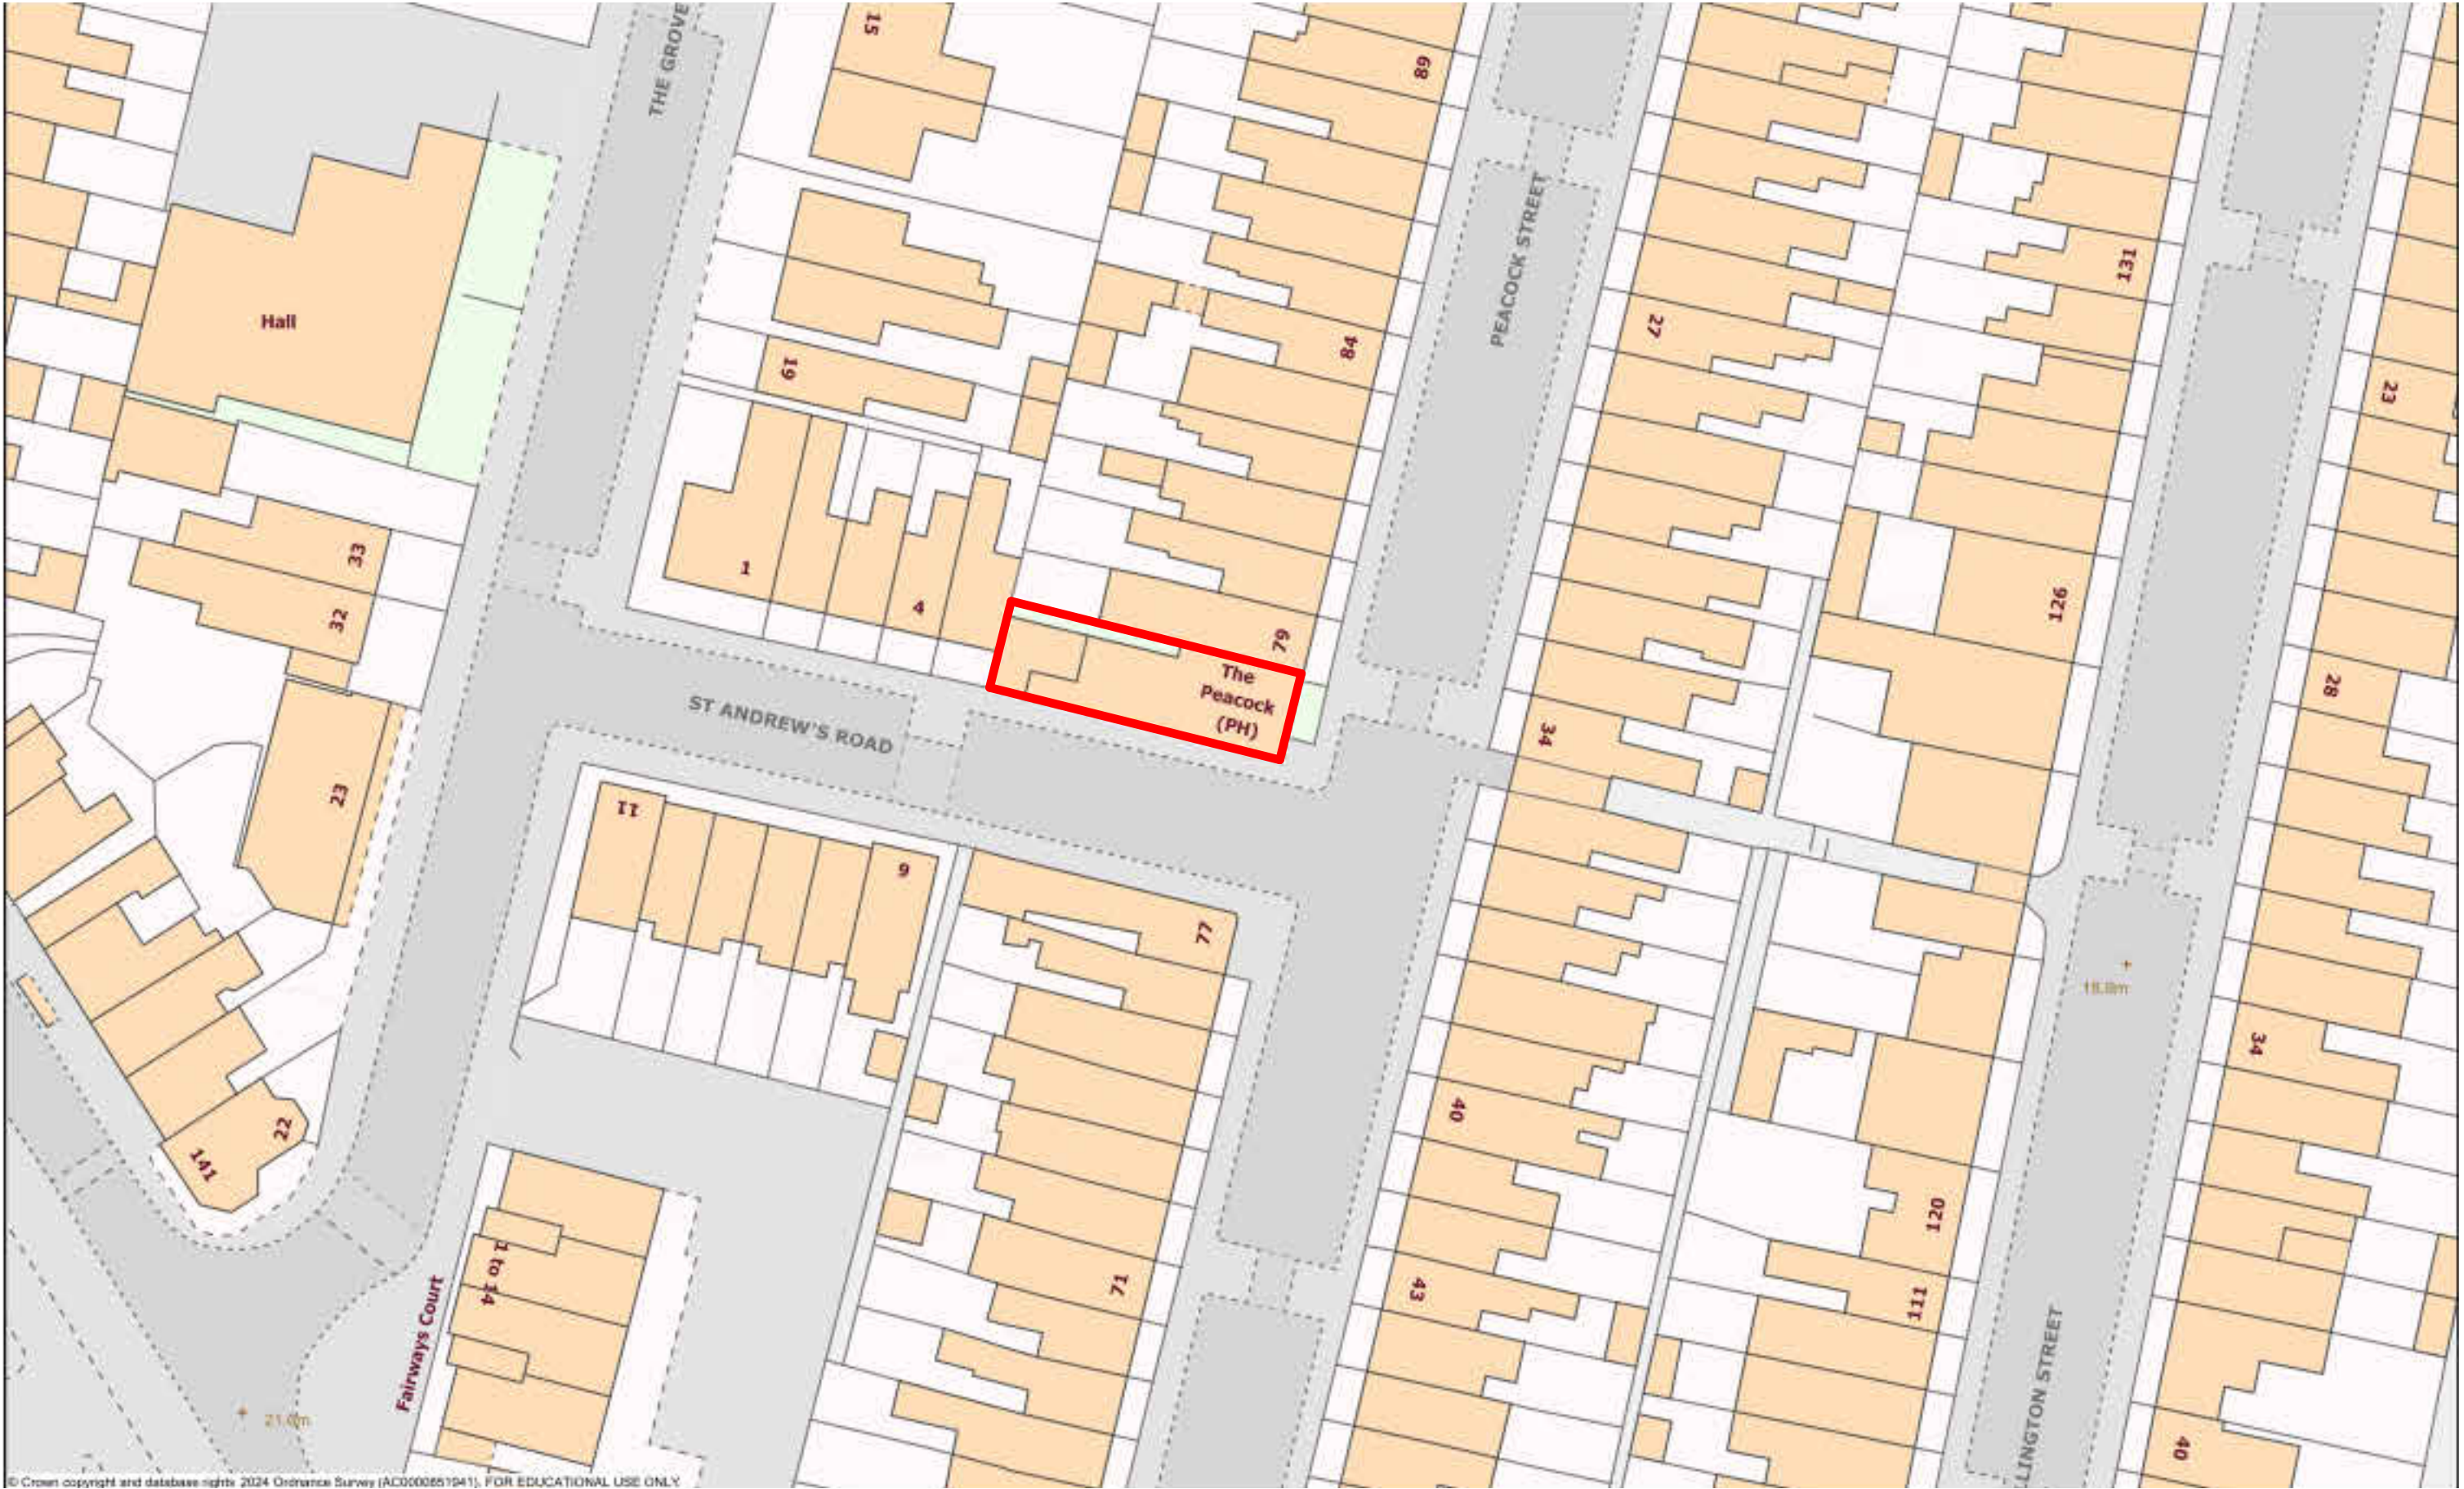

General Notes:

50.08 m

Do not scale from the drawing.

All dimensions must be verified on site before the commencement of work of the fabrication of any item.

Any discrepancies must be reported to the Architectural Designer.

The drawing is to be read with all related information.

10m

50m

Notes:

N

Project Status

Pre-Application

Rev	Date	Description / Comments	Drn	Chk

Project Name

78 Peacock street Gravesend
DA12 1EG

Client

AH Academy

Samson Space

269-271 High Street, Stratford, London, E15 2TF
Tel. 0208 2219222

Drawing Title.

Proposed Block Plan

Drawing No.

PA - 644 - 205

Rev.

Scale.

1 : 500@A3

Drn.

Chk.

