


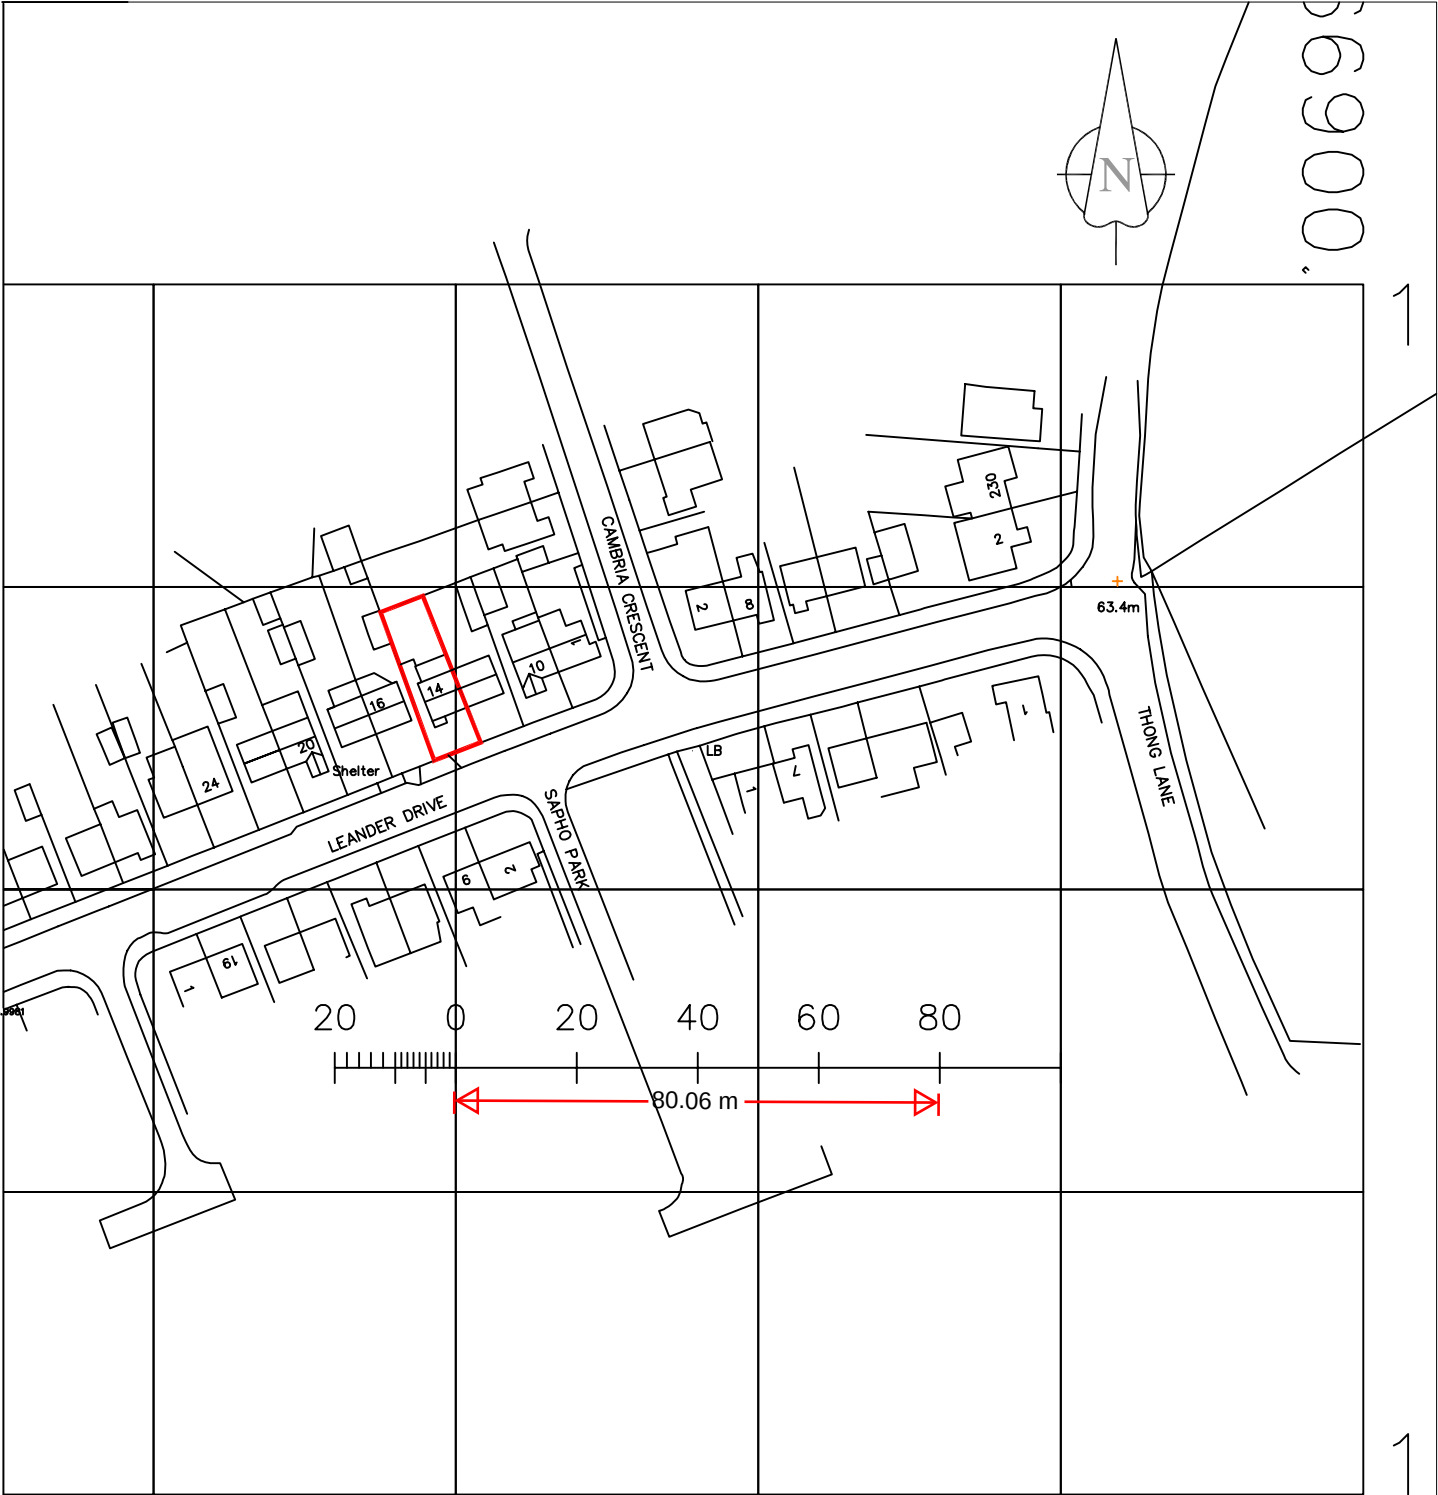

		Checked by TAB	Approved TAB	Date 04.04.2025	Signed	Checked by TAB
		A4 Location Plan				
		14 Leander Drive, Gravesend, DA12 4NE.		Scale 1:1250 @ A4		Drawing No TAB/06/40