

	RevNo	Revision note	Date	Signature	Checked

Notes

1. The extension will be constructed of materials to match existing.
2. Similar extenions existing at No 10 and 20 Leander Drive.

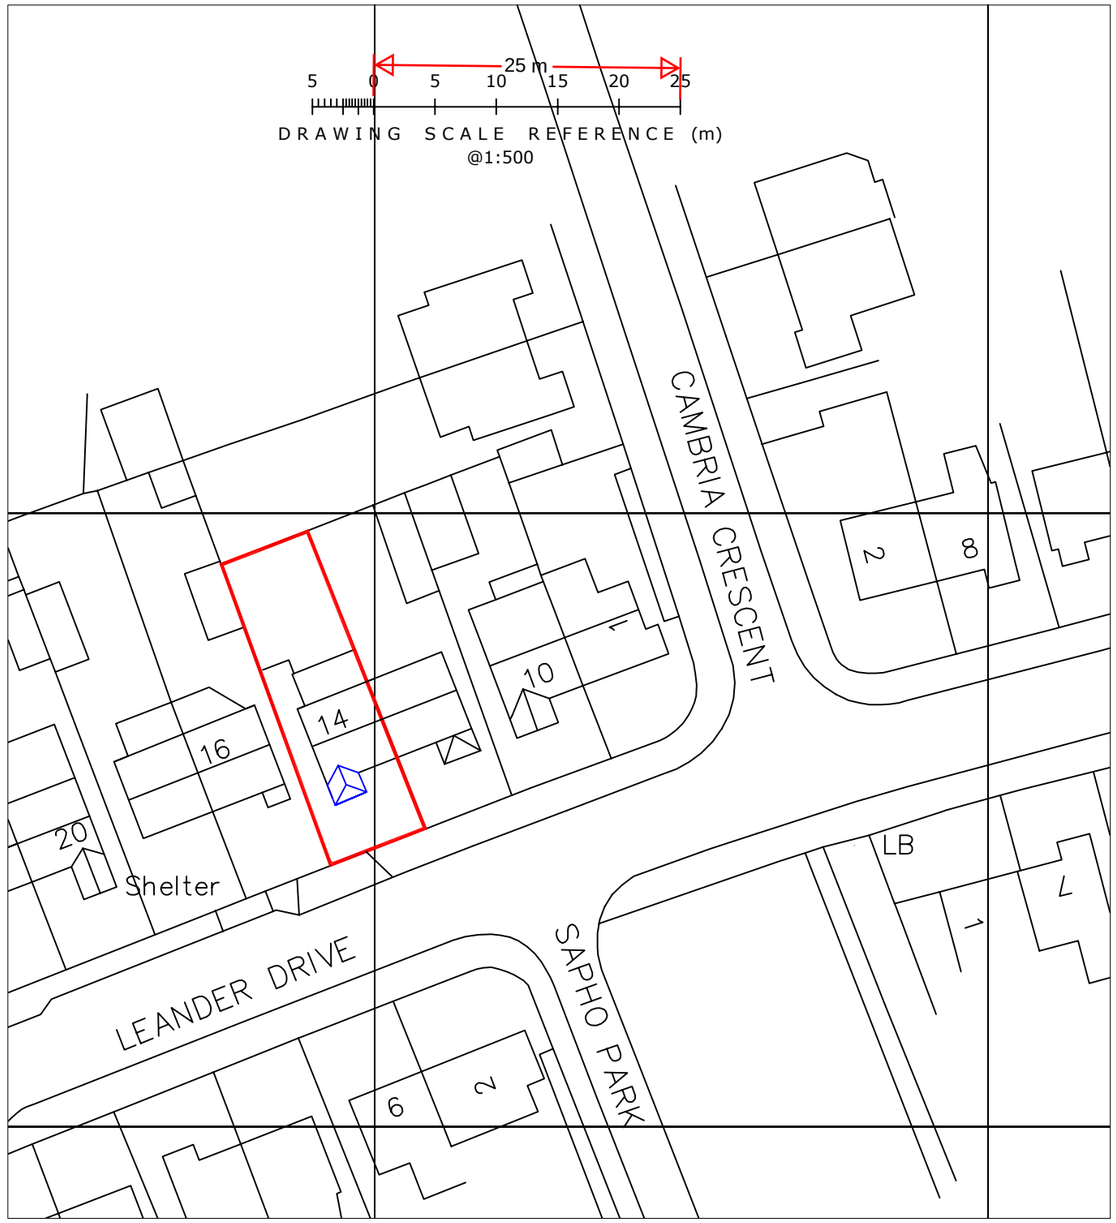

PROPOSED BLOCK PLAN

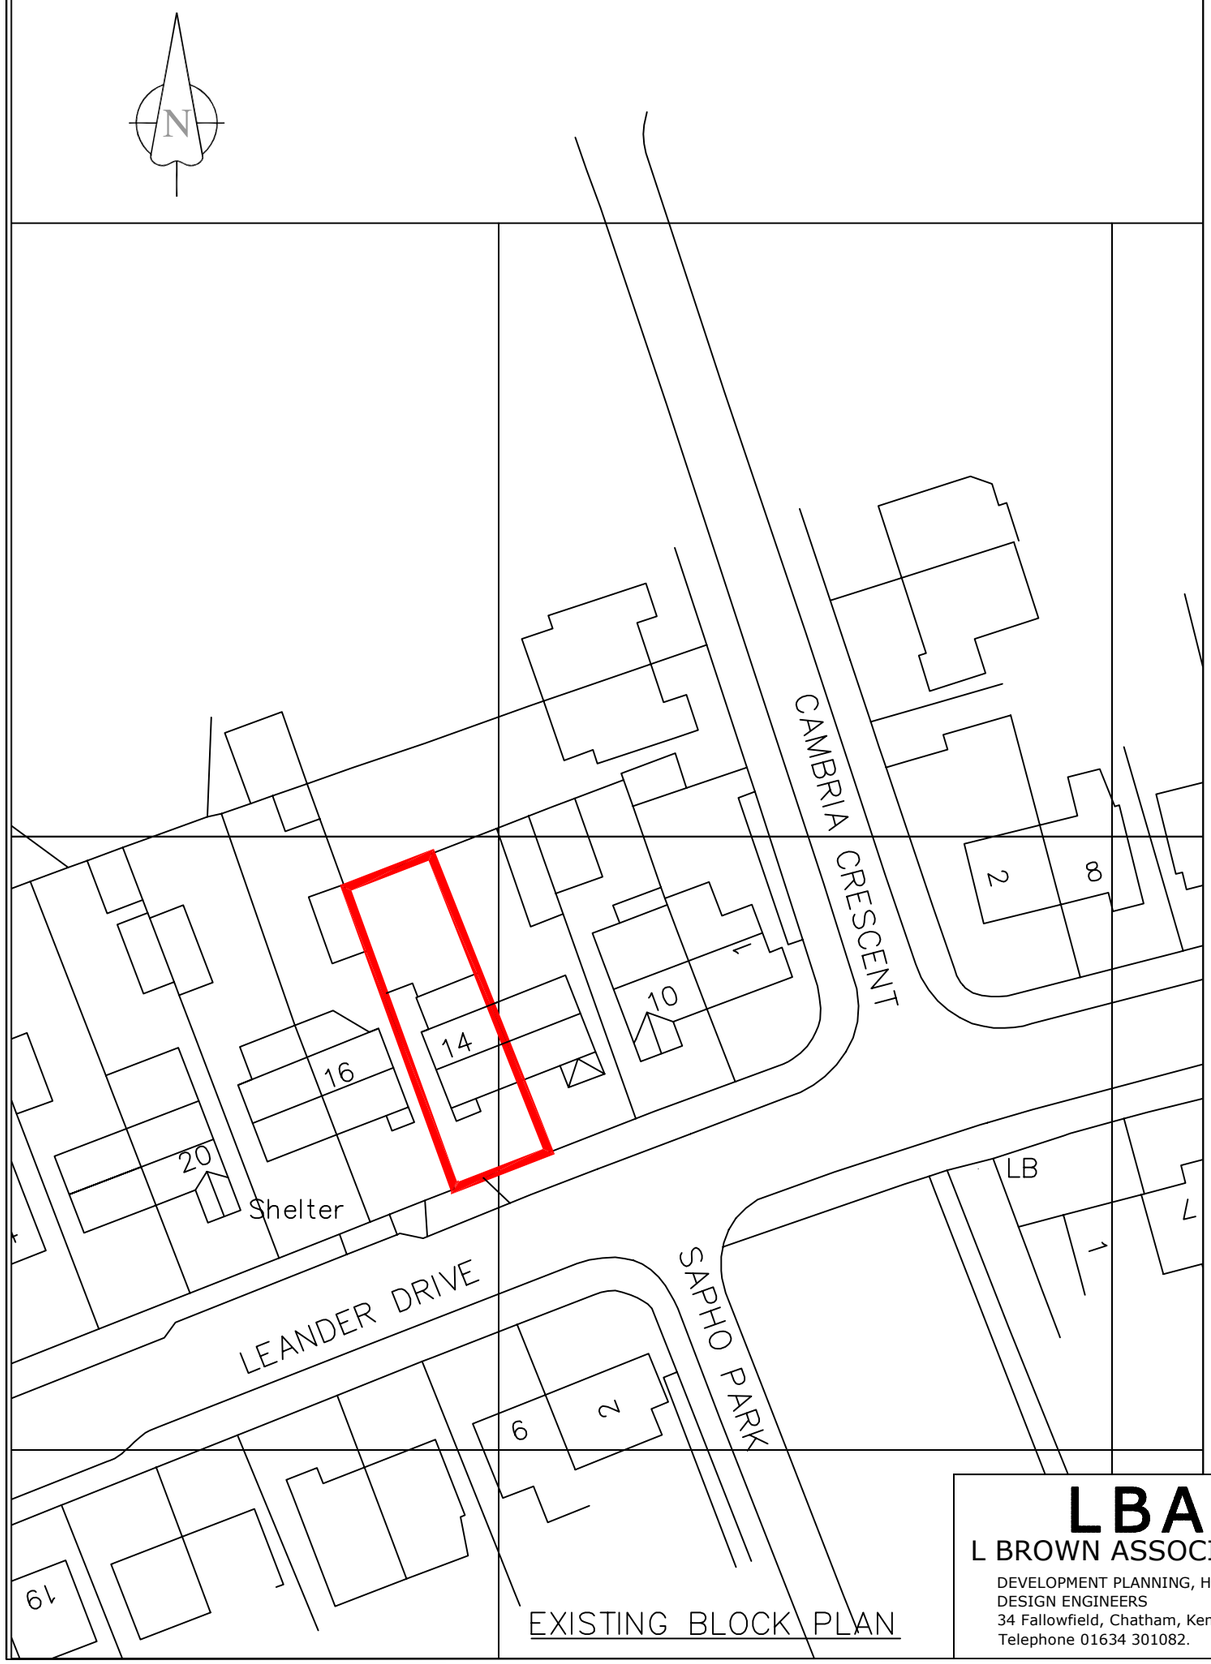

EXISTING BLOCK PLAN

LBA
L BROWN ASSOCIATES LTD
DEVELOPMENT PLANNING, HIGHWAY AND DESIGN ENGINEERS
34 Fallowfield, Chatham, Kent, ME5 0DX
Telephone 01634 301082.

	Checked by TAB	Approved TAB	Date 10.04.2025	Signed Checked by TAB
14 Leander Drive, Gravesend, DA12 4NE.		Block Plans		
		Scale 1:500 @ A3	Drawing No TAB/06/41	