



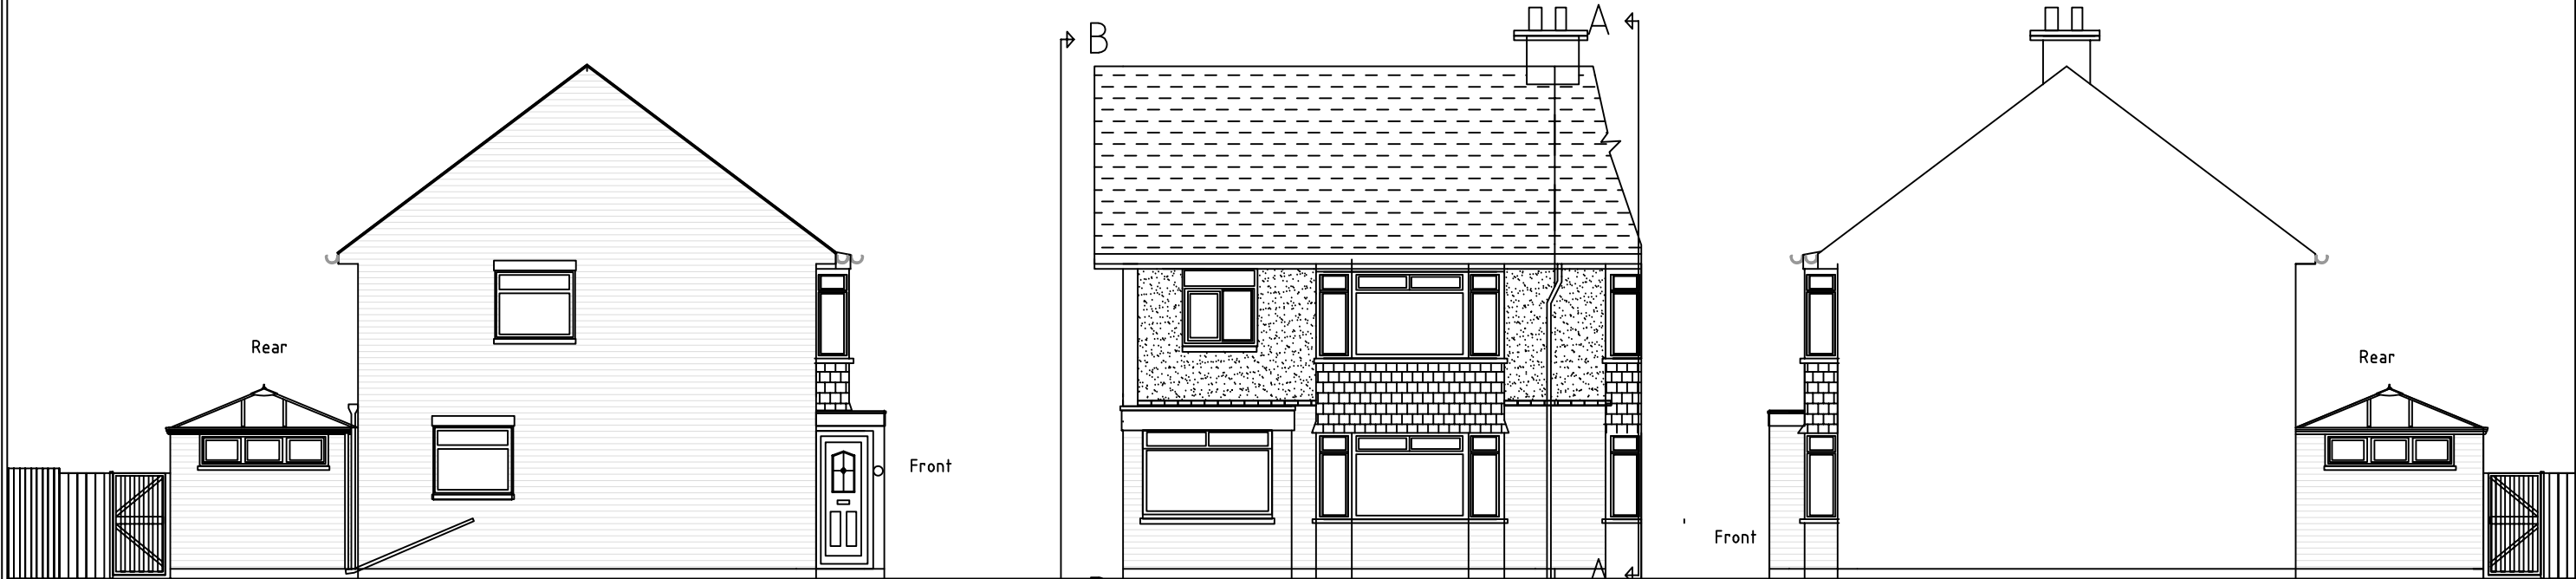


Existing Side View B-B

Existing Front View

Existing Side View A-A

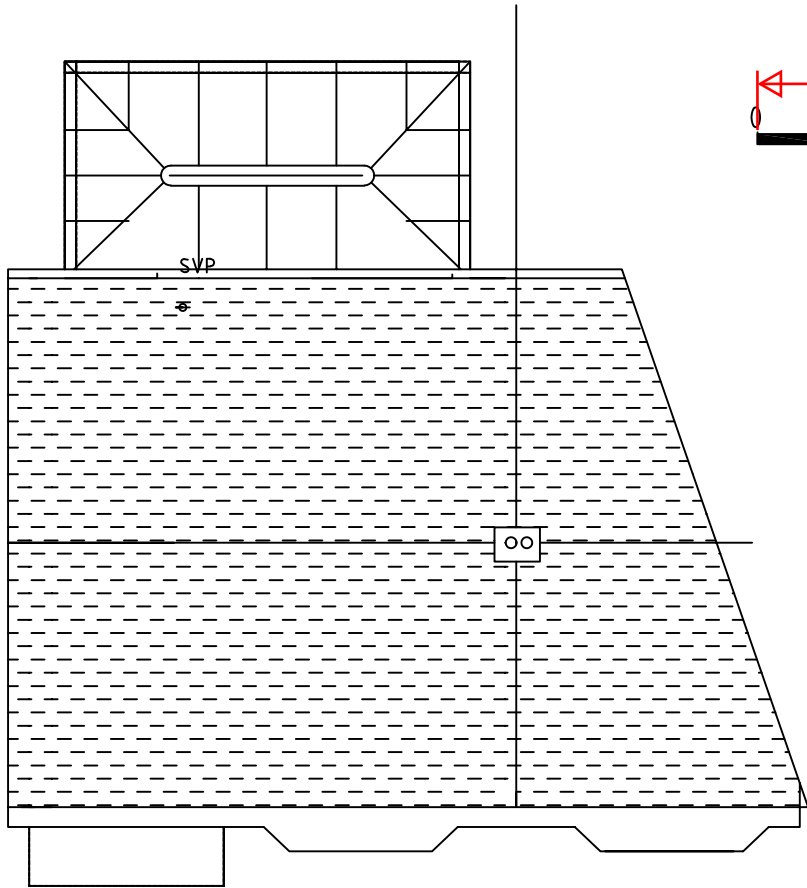

Existing Roof

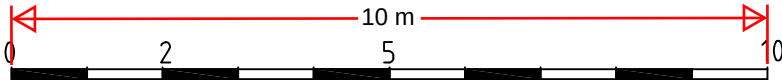

LBA
L BROWN ASSOCIATES LTD
DEVELOPMENT PLANNING, HIGHWAY AND
DESIGN ENGINEERS
34 Fallowfield, Chatham, Kent, ME5 0DX
Telephone 01634 301082.

Checked by TAB	Approved TAB	Date 04.04.2025	Signed	Checked by TAB
----------------	--------------	-----------------	--------	----------------

14 Leander Drive, Gravesend, DA12 4NE.

Existing Elevations Plus Roof.

Scale 1:100 @ A3

Drawing No TAB/06/43