



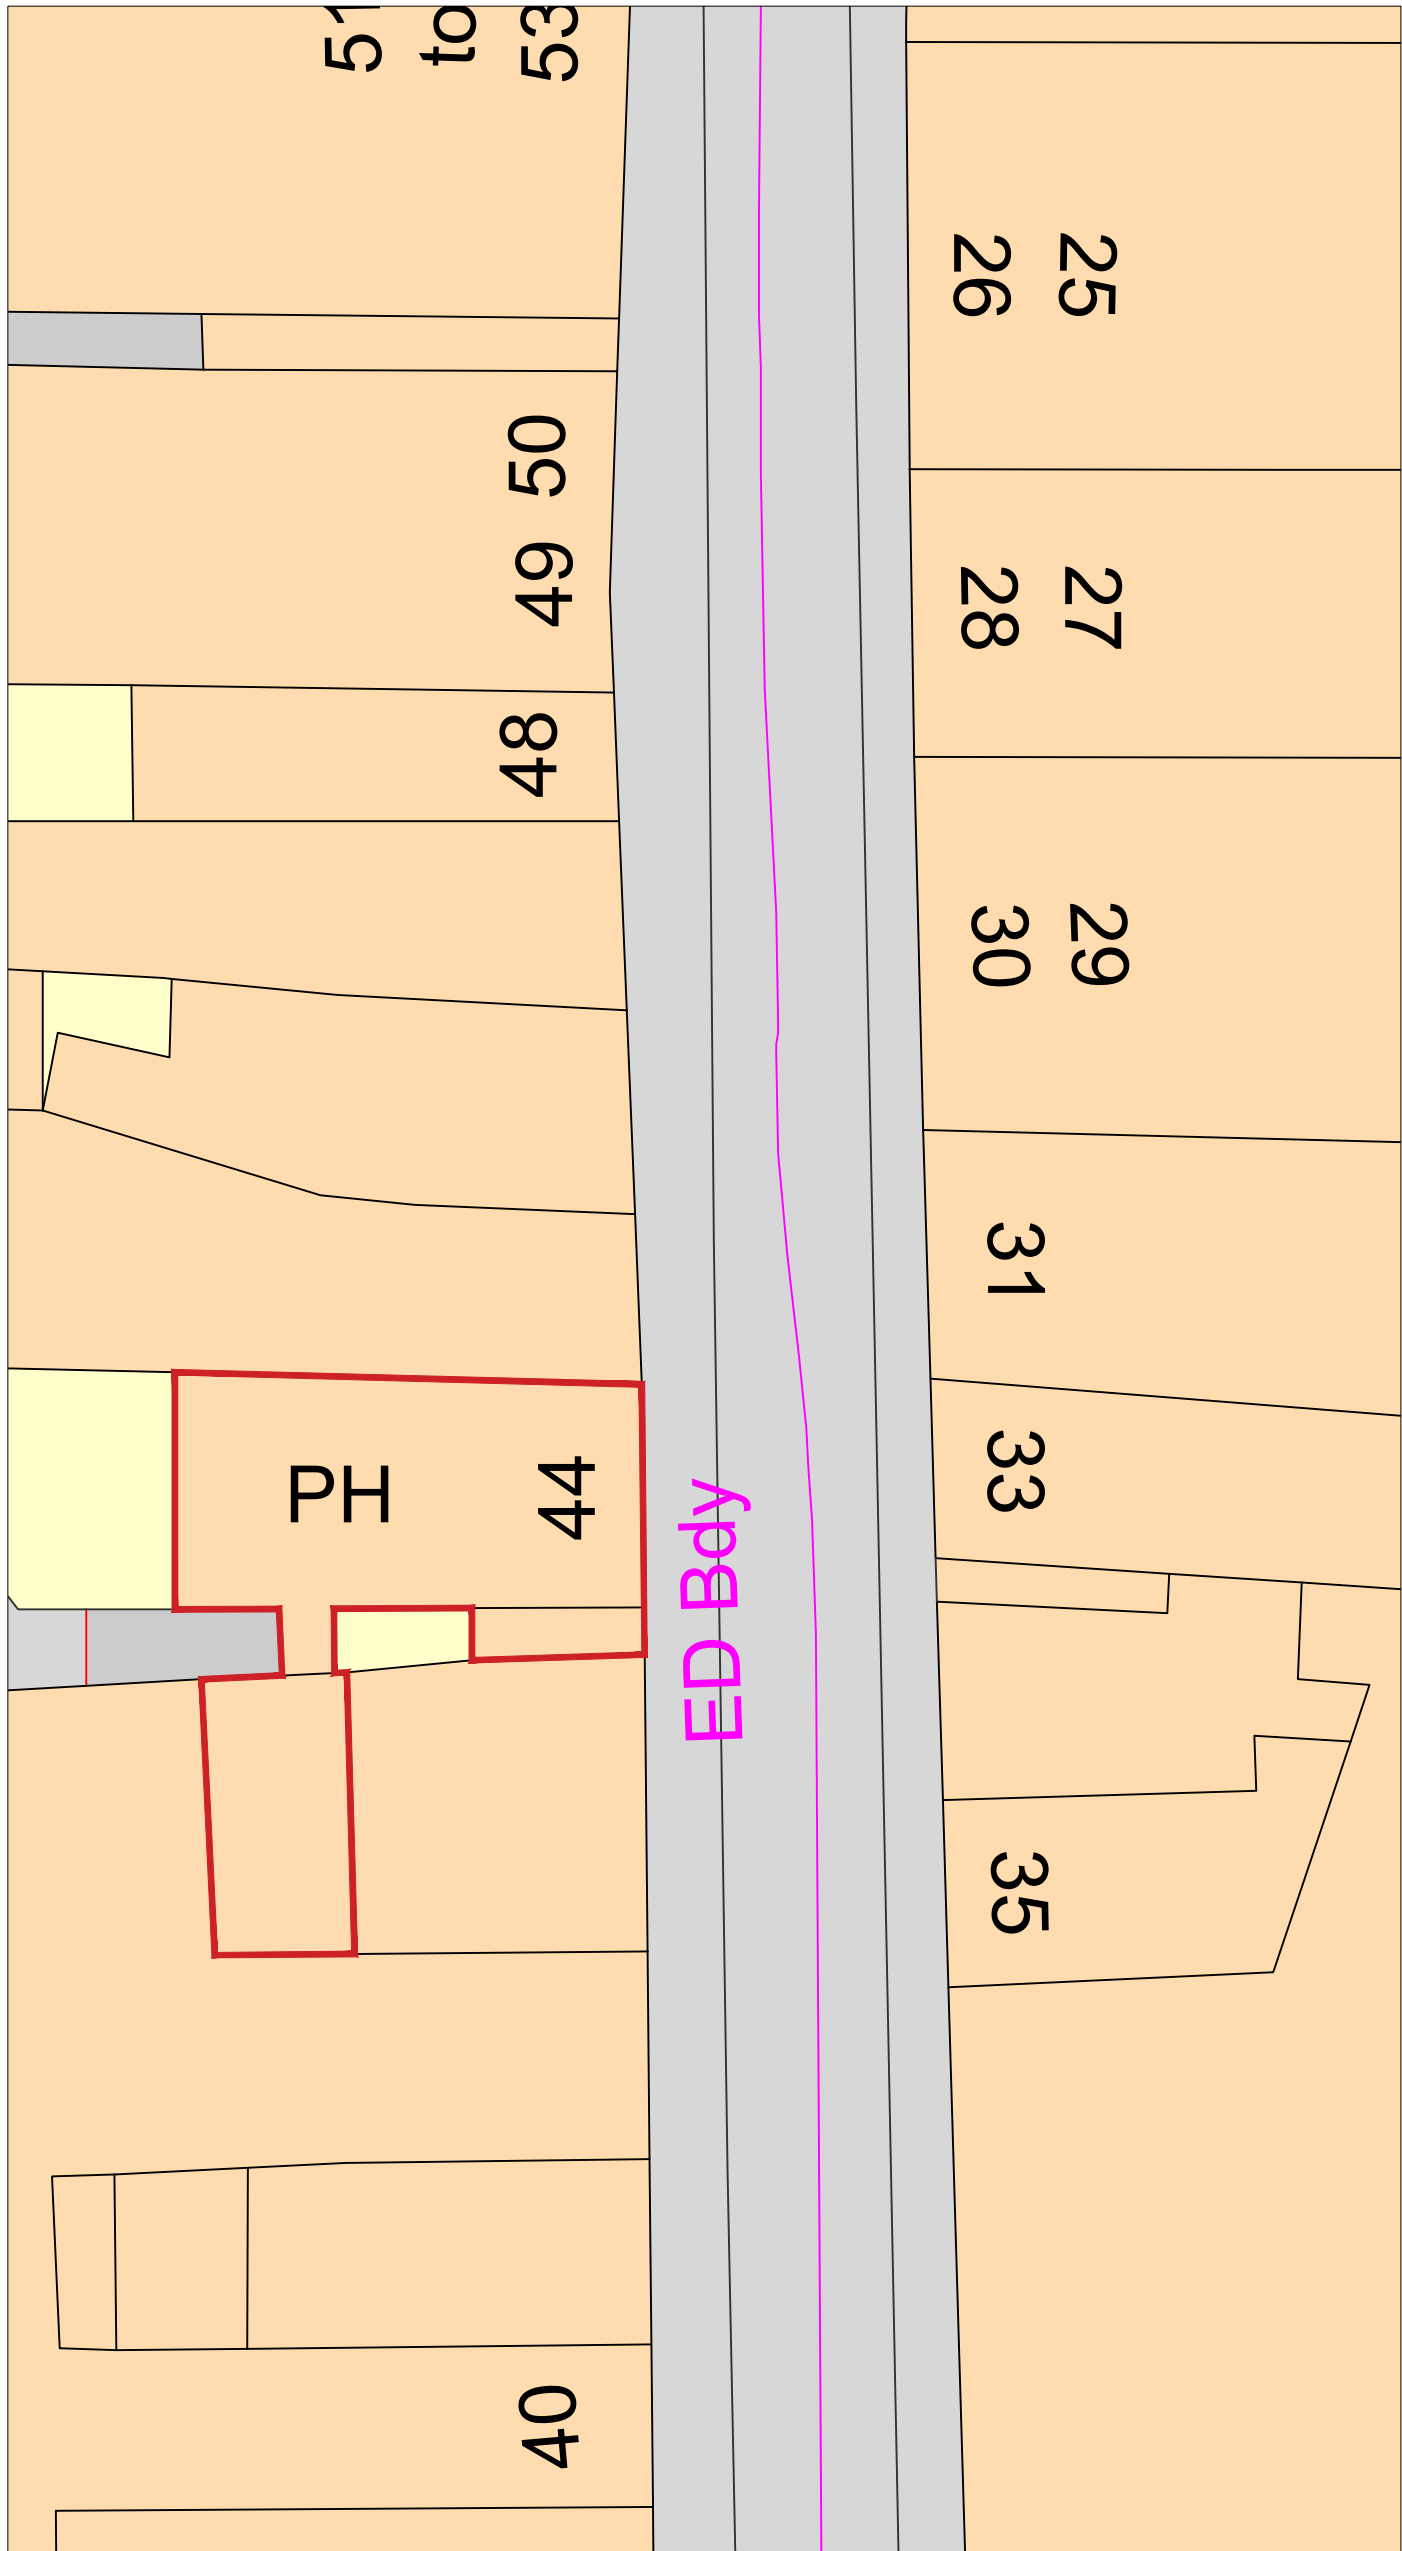


Existing Block Plan

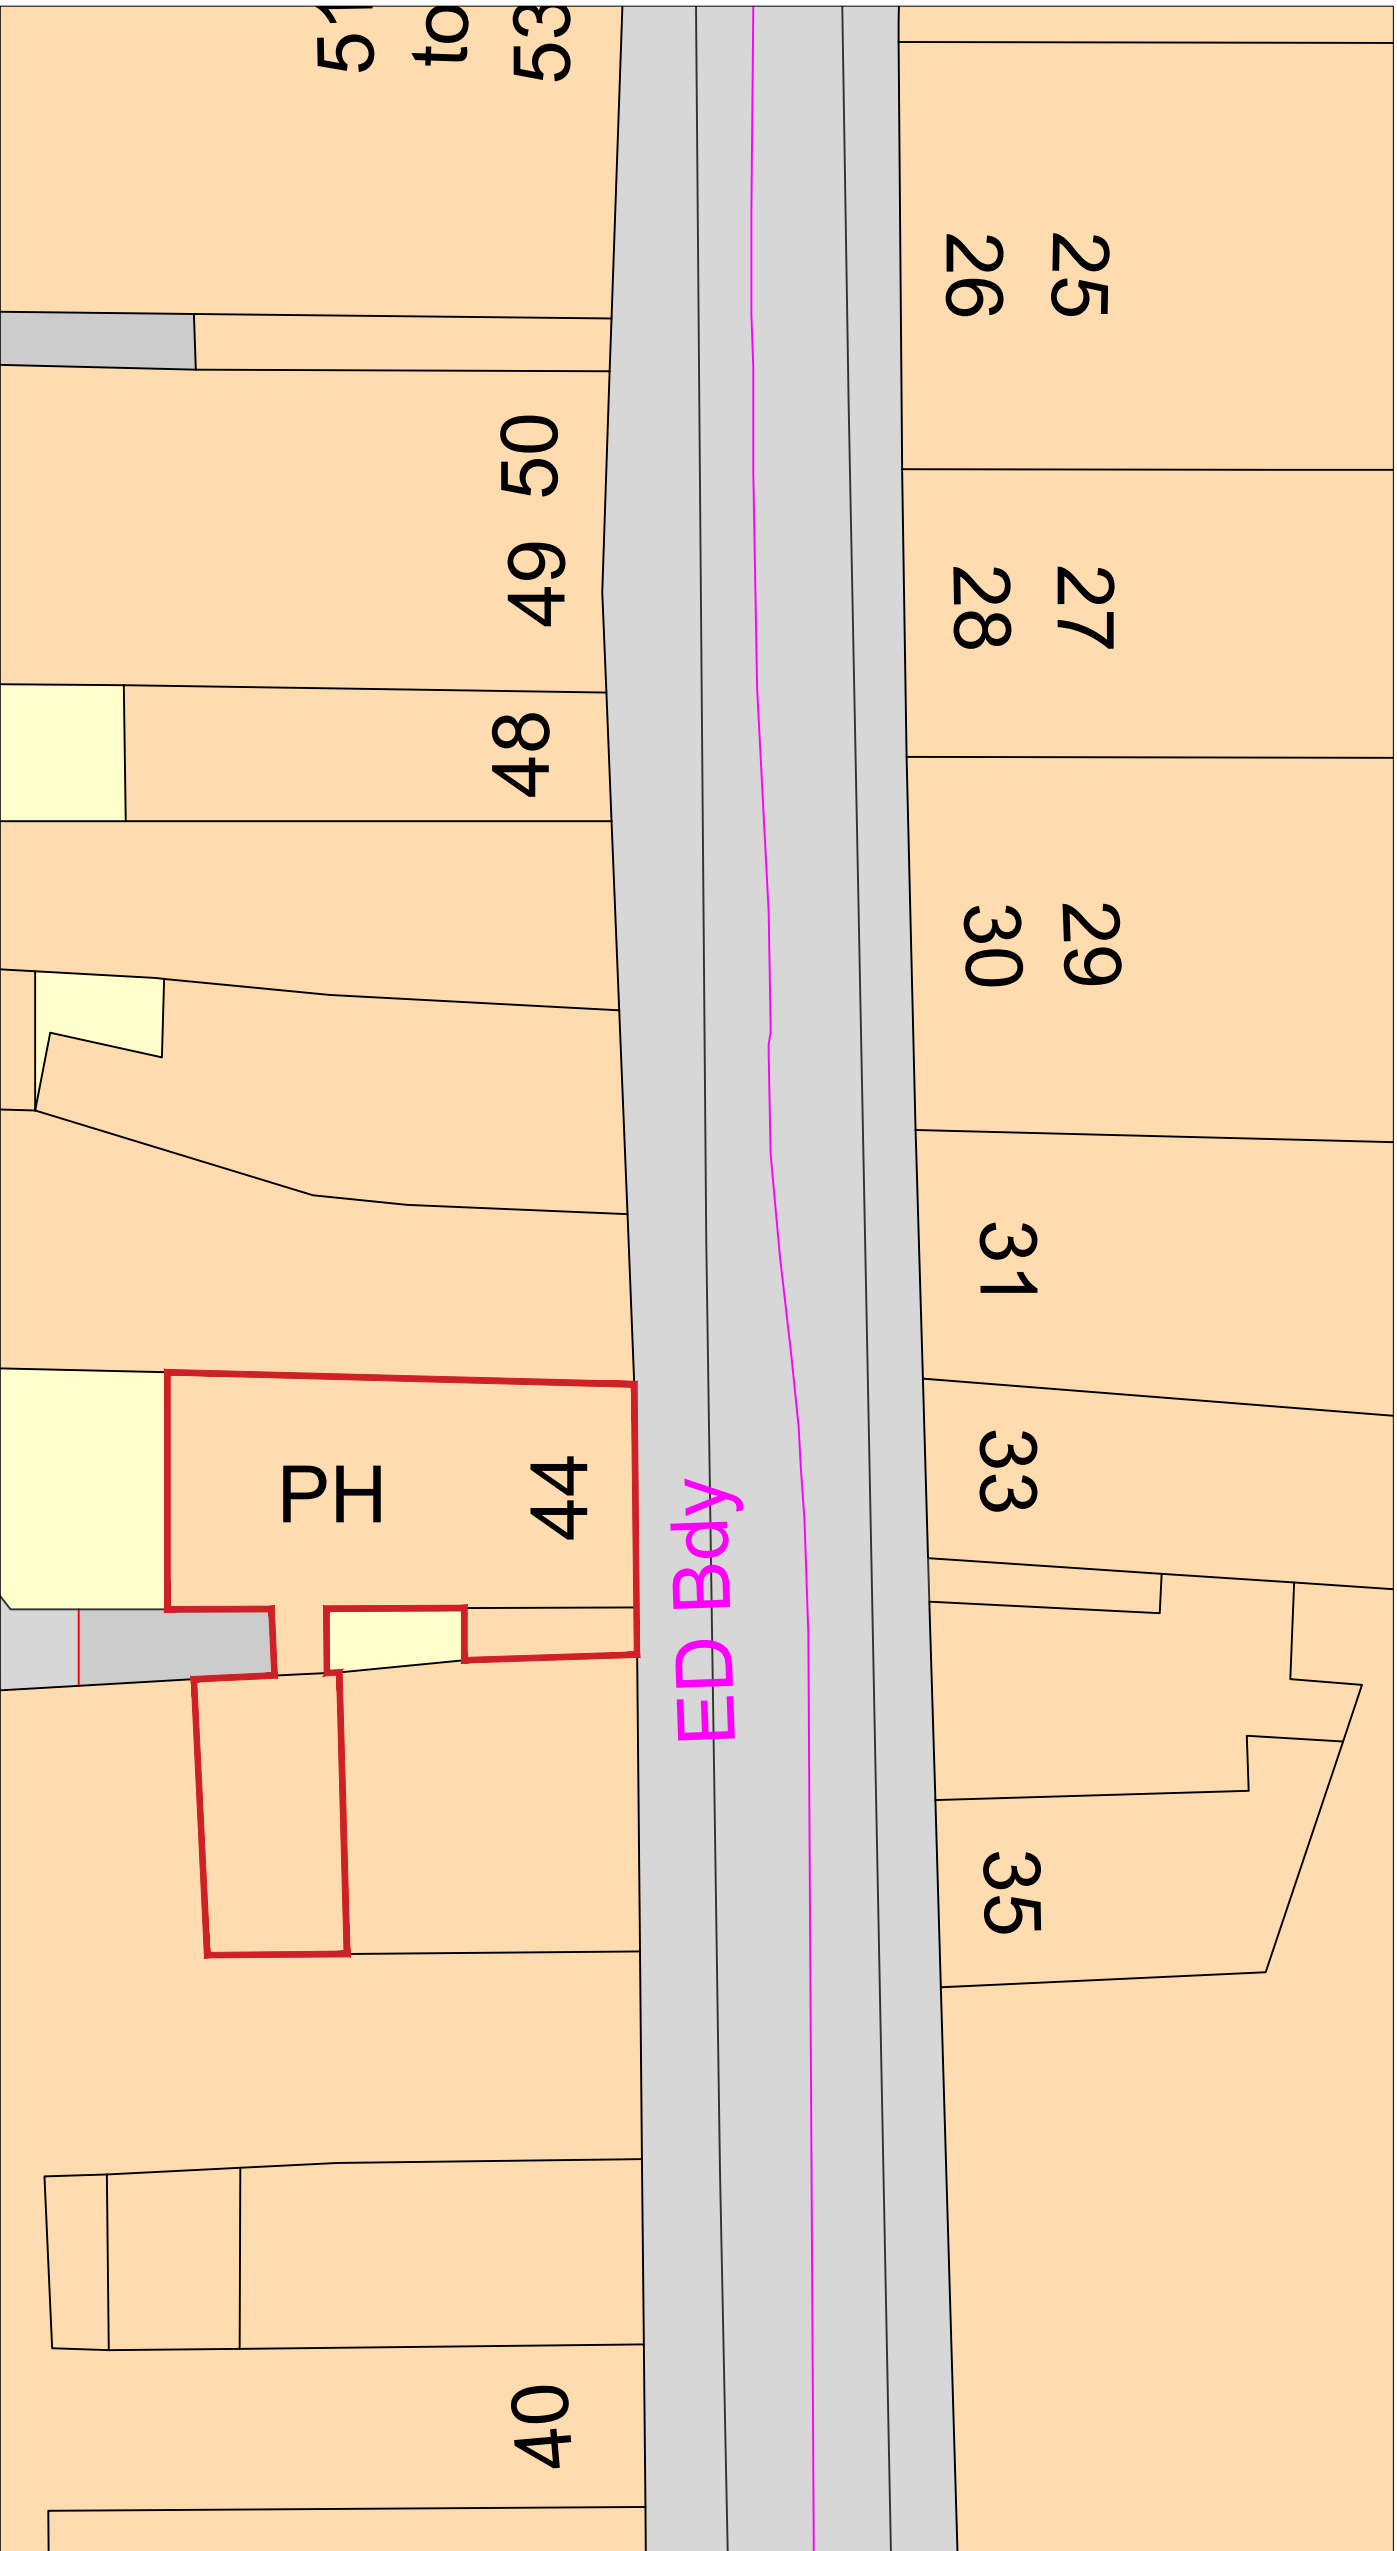


Proposed Block Plan

- Notes:
- Do not scale from this drawing.
 - All dimensions to be verified on site and is in mm.
 - Builder to verify all dimensions, heights and levels prior to commencement of work.
 - All documents shall be checked to ensure that they are compatible by the contractor before construction commences. In the event of apparent ambiguity or contradiction the engineer and/ or architect shall be notified immediately.
 - The contractor in preparing his estimate shall visit the site and acquaint himself with the problems involved .
 - The contractor shall issue all statutory notices to the local Authority during progress and completion of works.

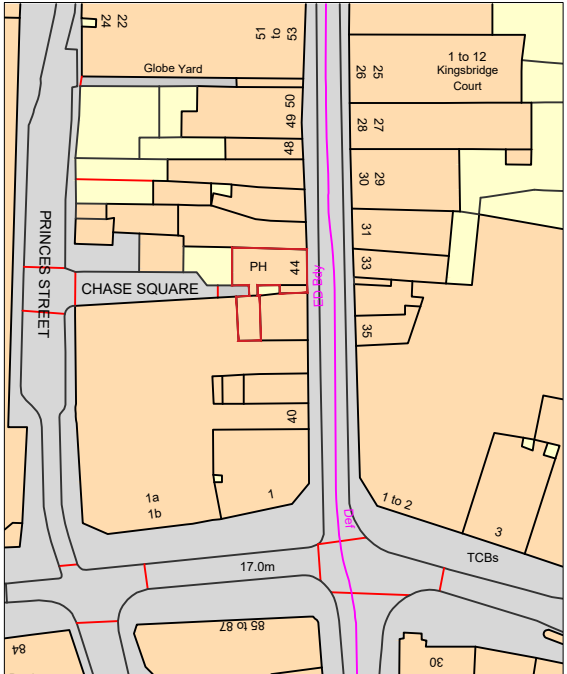

Location plan

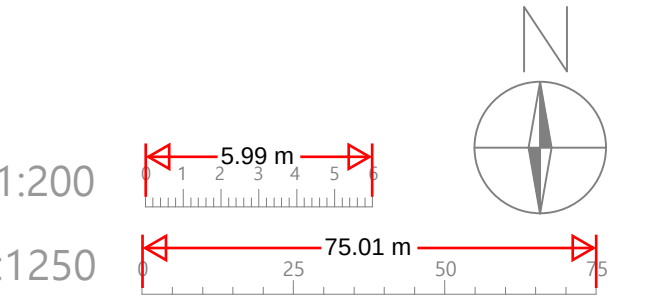

A	-	-	-/-/-
REV:	DESCRIPTION:	BY:	DATE:
STATUS:			

GILL STERLING

Whitehall Place
47 The Terrace,
Gravesend, Kent
DA12 2DL

01474 247 176
0203 282 6676
info@gillsterling.co.uk
www.gillsterling.co.uk

SITE:	44 High street Gravesend Kent DA11 0AY
TITLE:	Block Plan Location plan -

SCALE AT A2:	DATE:	DRAWN:
1:200/1:1250	25.01.24	HH
PROJECT NO:	DRAWING NO:	REVISION:
230721	001	A