


Notes	
	All dimensions shown are in millimeters unless otherwise stated. Only figured dimension to be taken from this drawing and not scaled dimensions.

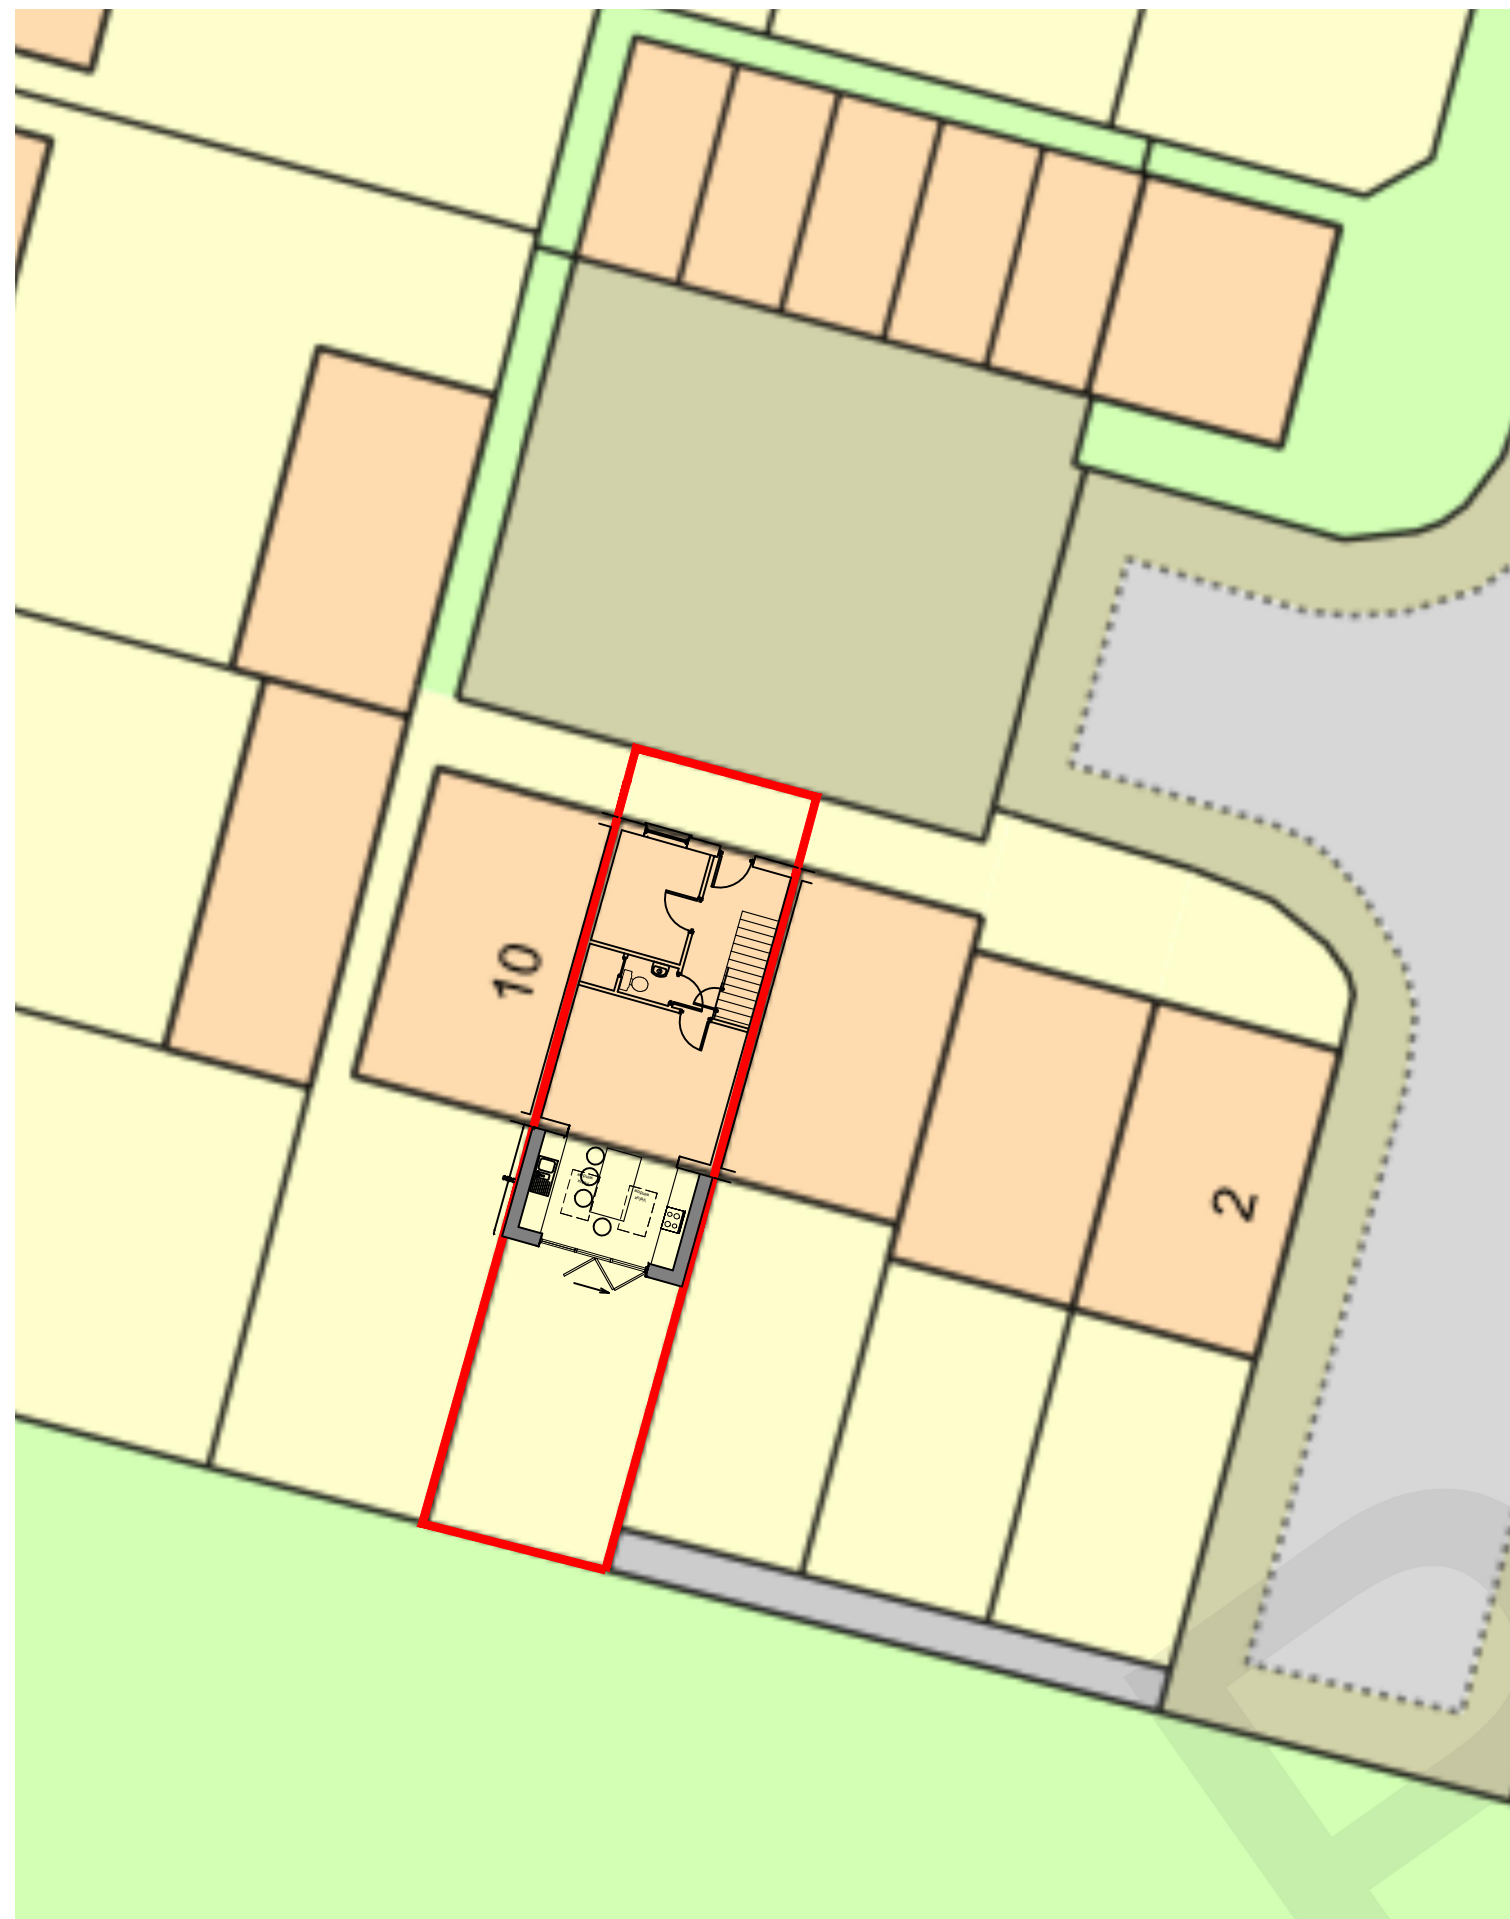

Project:			PROPOSED SINGLE STOREY EXTENSION 8 Giles Field, Gravesend, DA12 2RA			
CLIENT:			DATE:	30-08-21		
			CHECKED BY:	TA		
REV:		Date	SCALE:	1:100		
			DRAWN BY:	TA		
			PROPOSED BLOCK PLAN AND LOCATION PLAN			
			AH DESIGNS STUDIO			
			Loft conversion & Extension Specialists 07815559217			
			260403-31			REV:
			© This drawing and the building work illustrated are copyright and may not be reproduced without written permission.			