
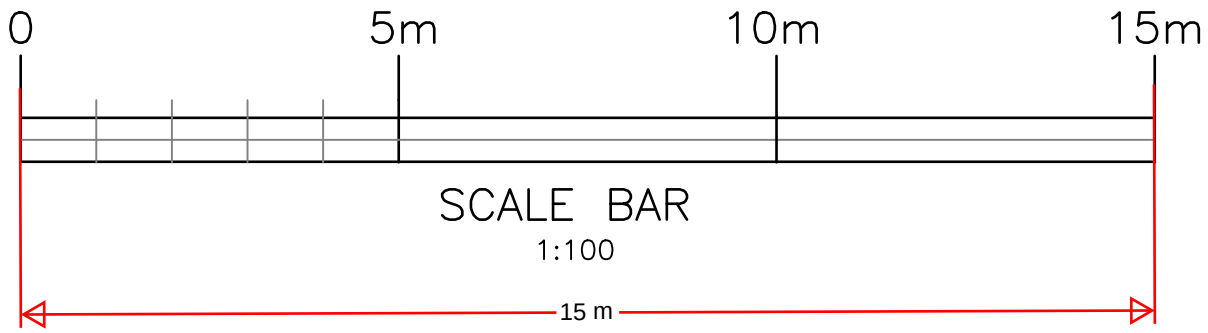
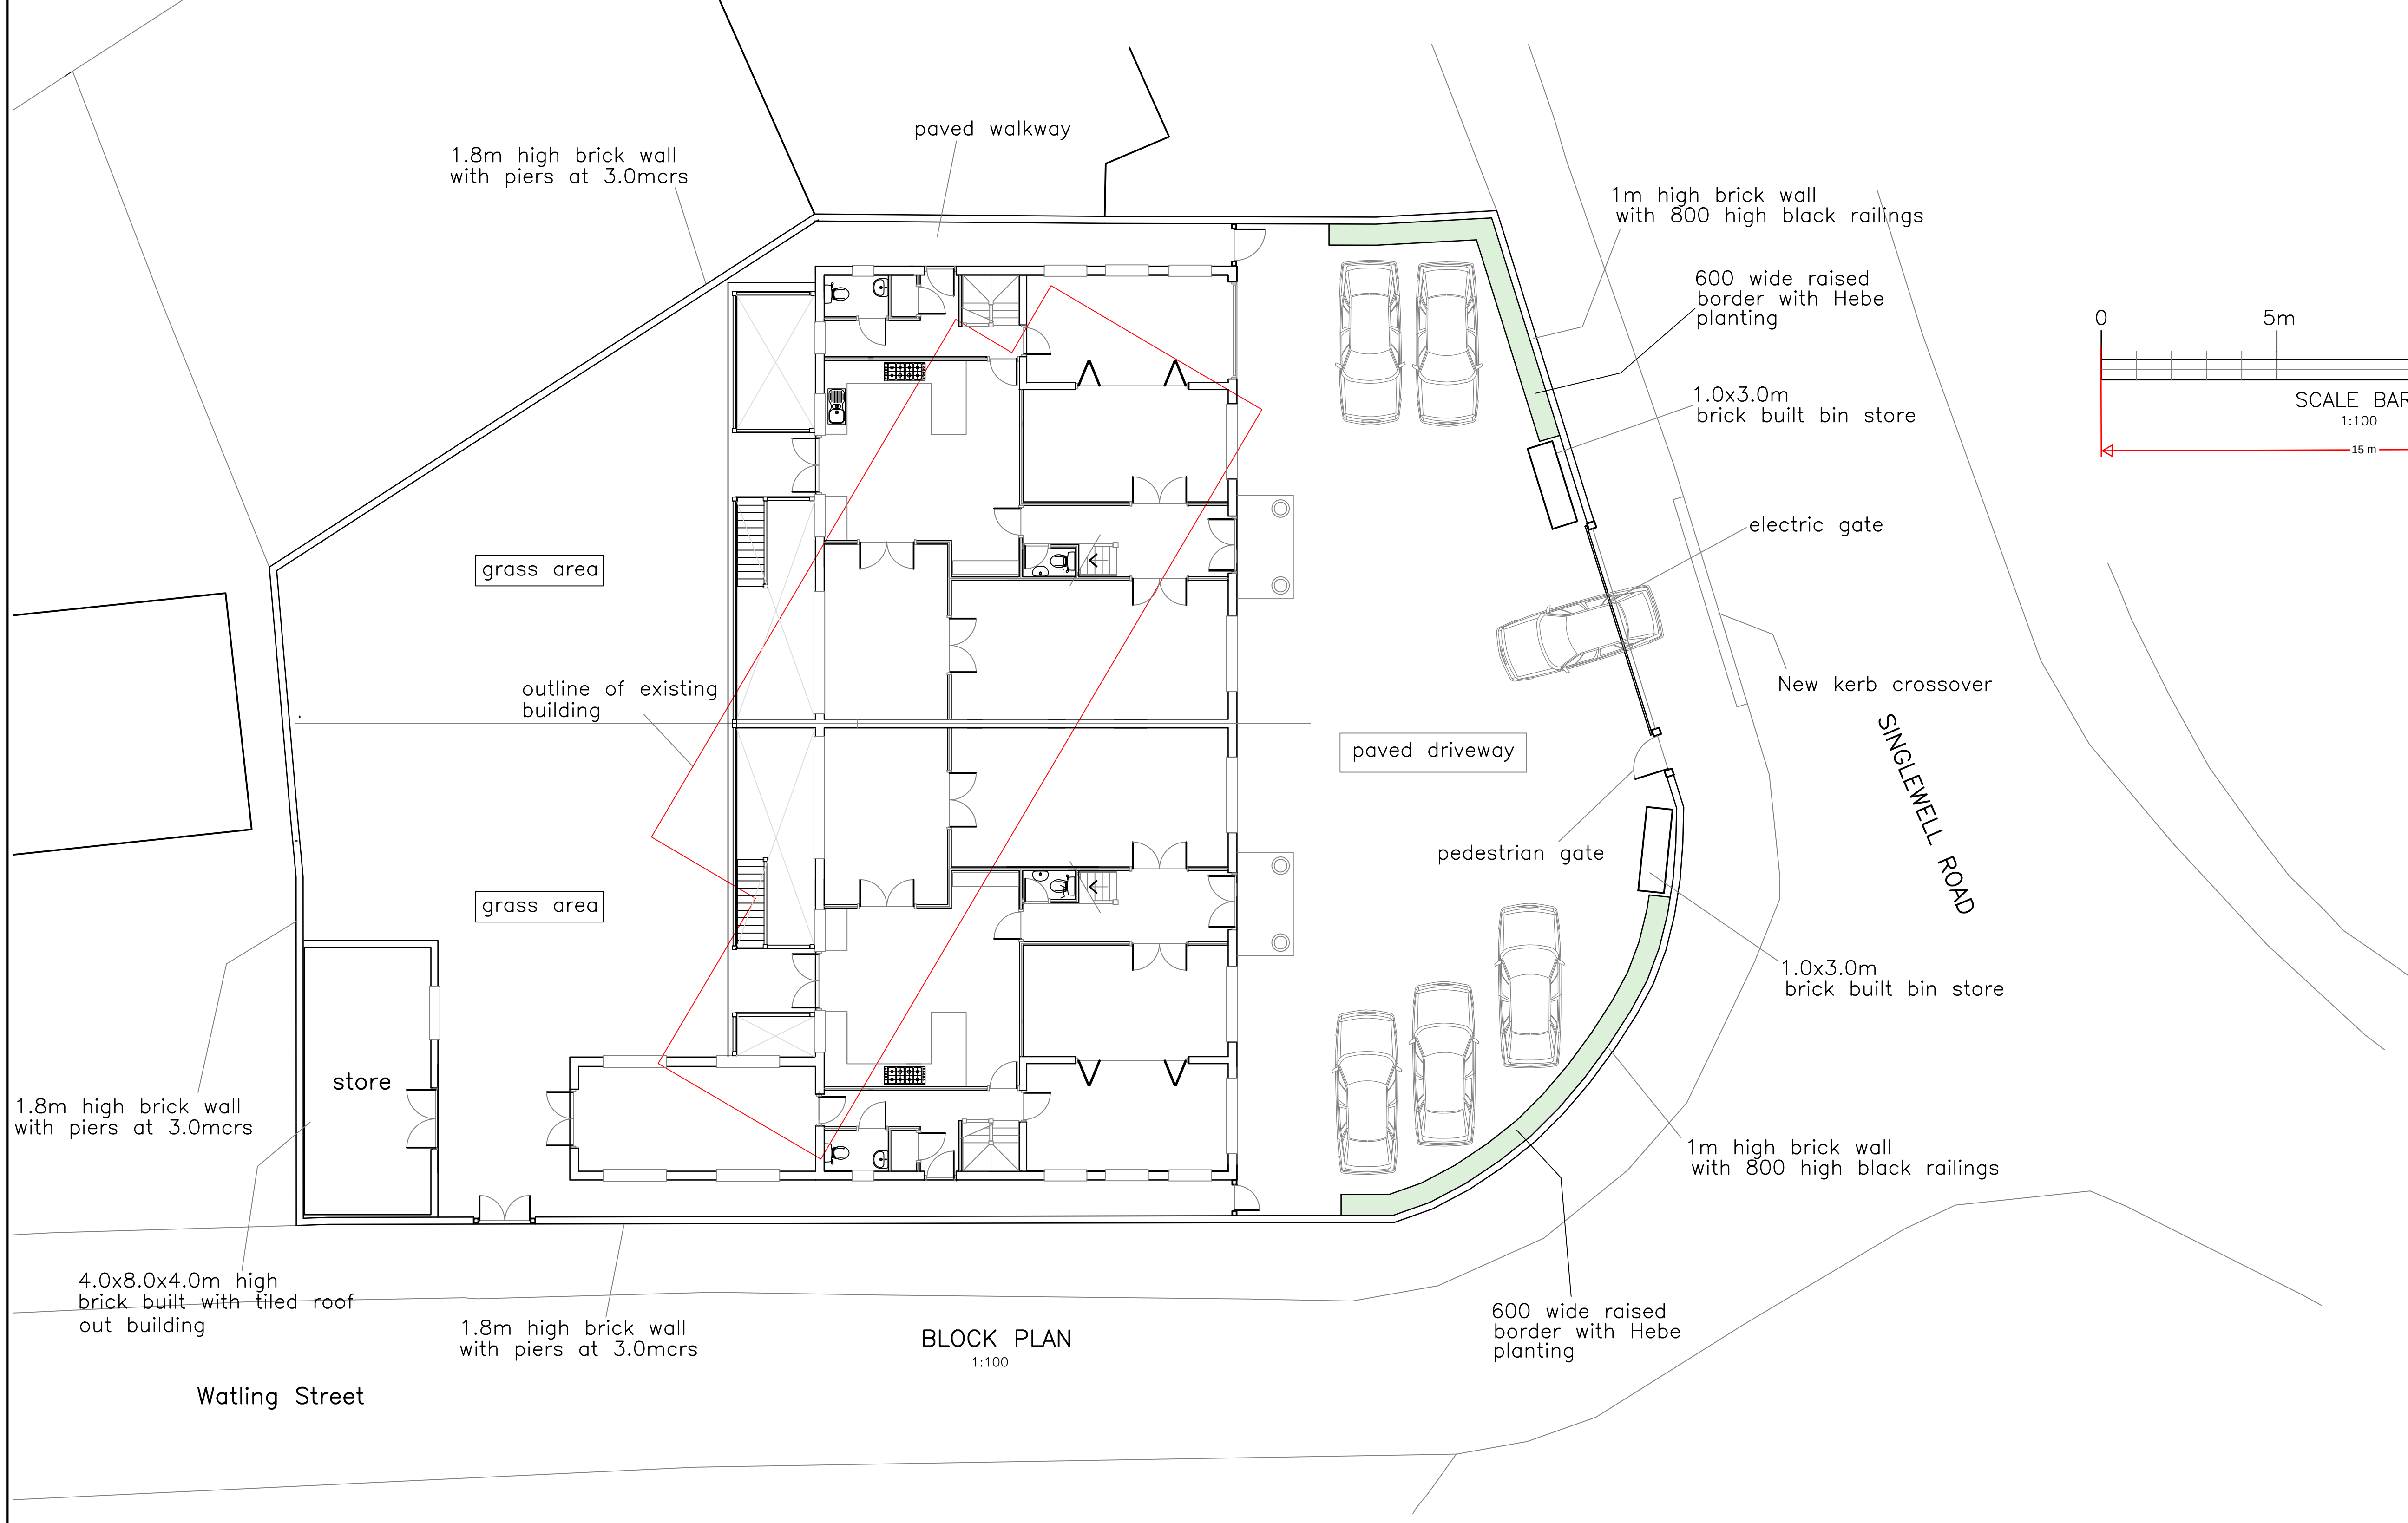


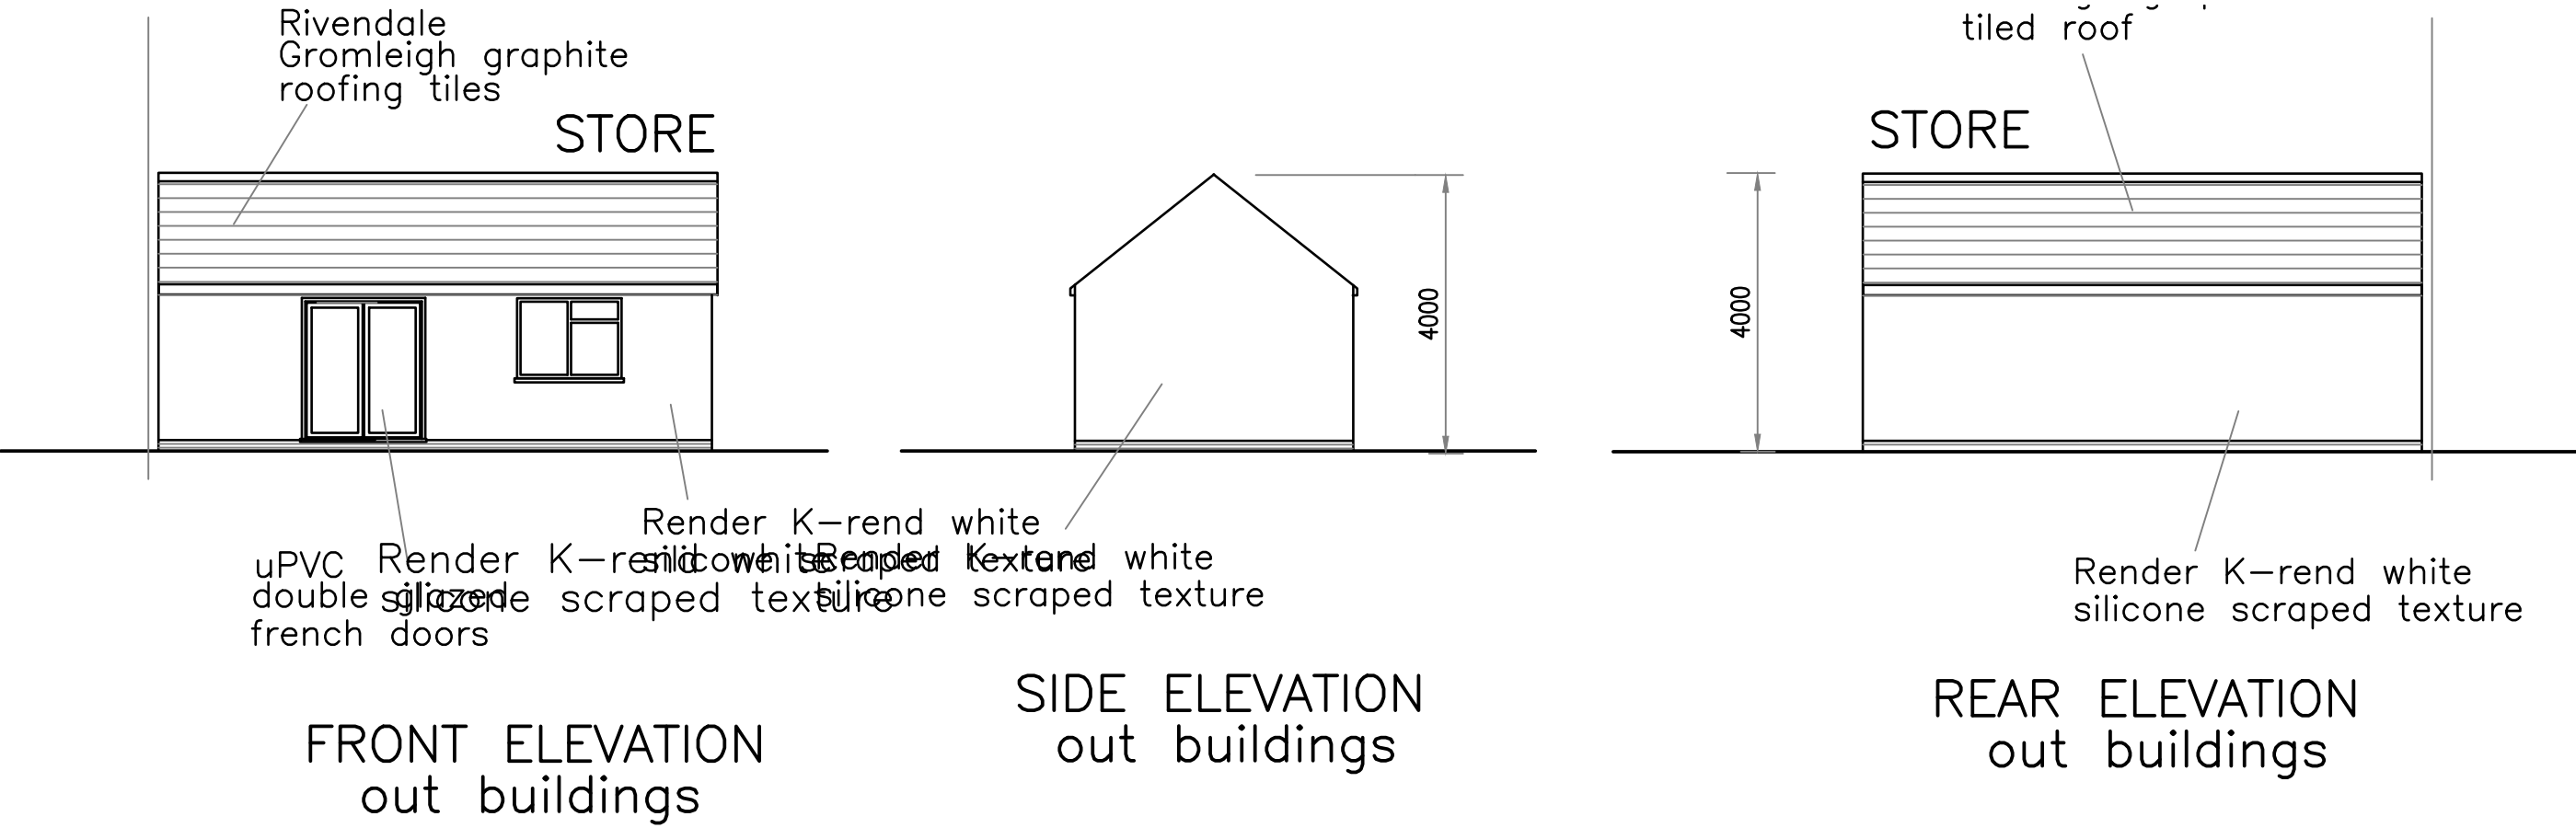

|      |                      |         |     |
|------|----------------------|---------|-----|
| G    | Revised layout       | 15/9/24 | GDM |
| F    | Planting added       | 21/6/24 | GDM |
| E    | House layout revised | 29/5/24 | GDM |
| D    | Minor revisions      | 13/6/22 | GDM |
| C    | Minor revisions      | 16/2/22 | GDM |
| B    | Minor revisions      | 1/2/22  | GDM |
| A    | Minor revisions      | 7/11/21 | GDM |
| Ref. | Revision             | Date    | By  |

© All rights reserved. No part of this drawing may be reproduced or transmitted in any form by any means without written permission of the copyright holder.

Project  
377 SINGLEWELL ROAD  
GRAVESEND KENT

Drawing  
PLANNING DRAWING  
BLOCK PLAN

|                |          |          |  |
|----------------|----------|----------|--|
| Scale          | 1:100    | Date     |  |
| Drawn By       | GDM      | 10/10/21 |  |
| Designed By    |          |          |  |
| Checked By     |          |          |  |
| Drawing number | JC/21/03 | G        |  |