


A - A'

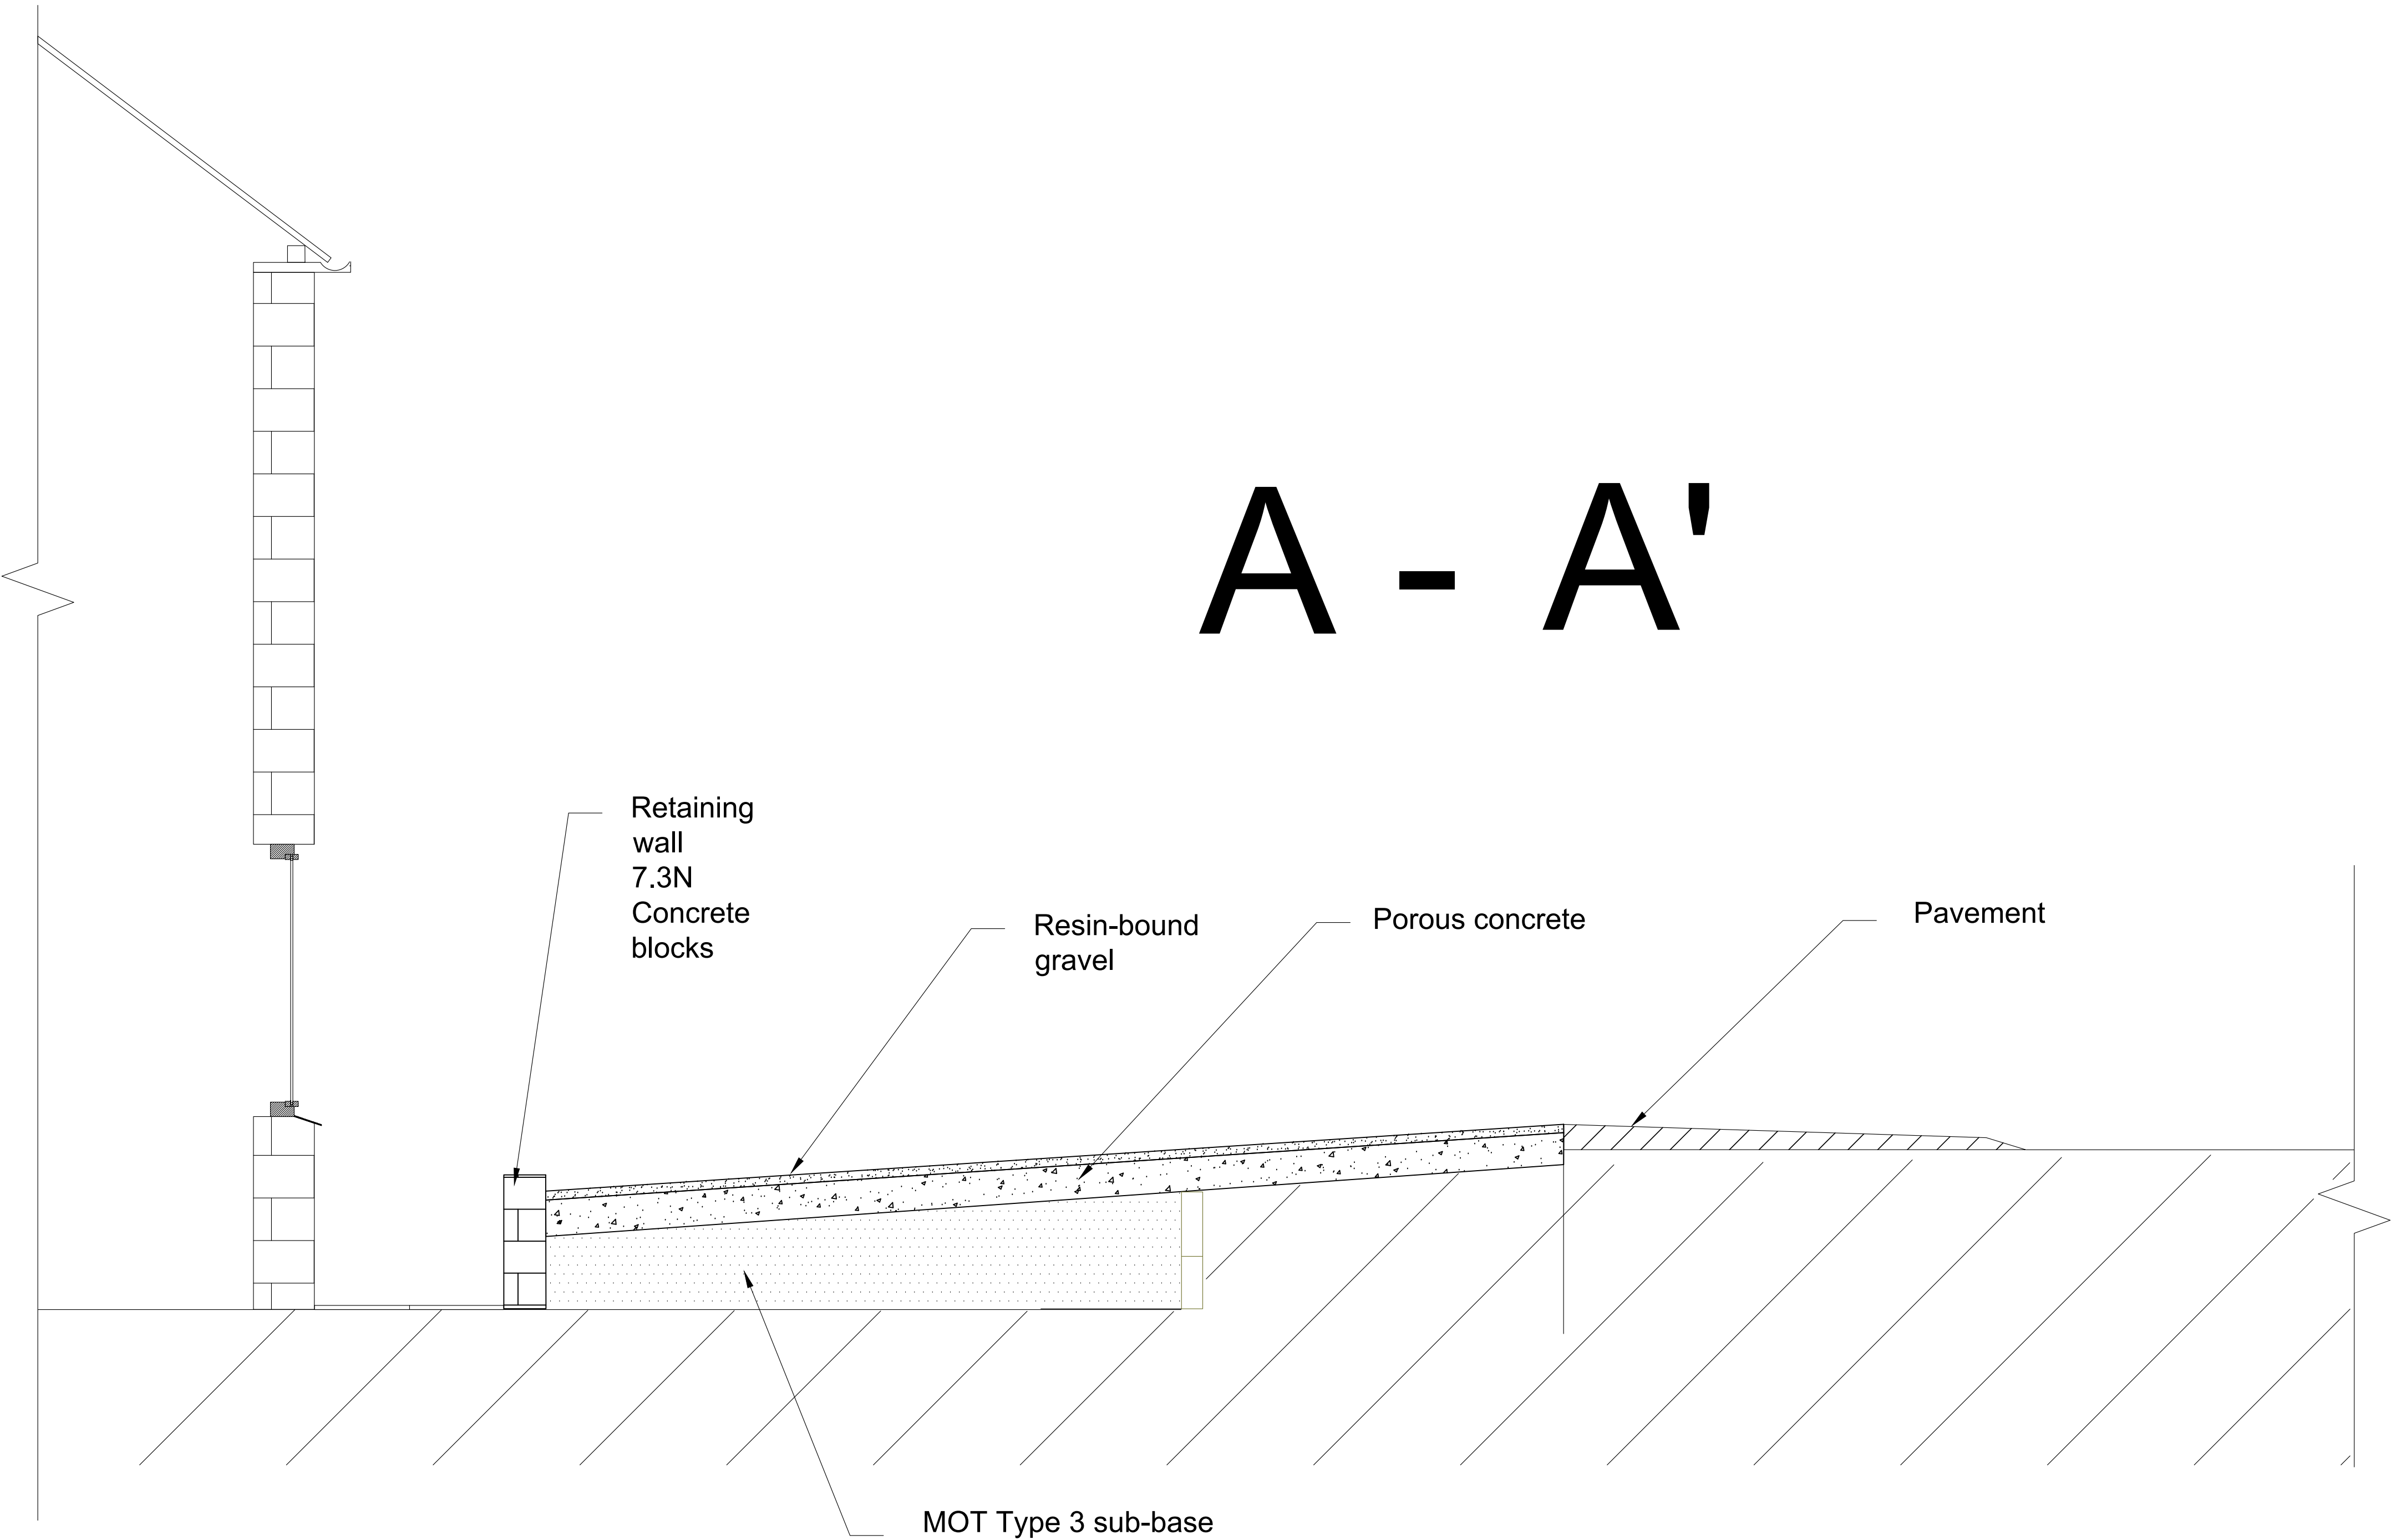

General Notes

3

3

No.

Revision/Issue

Date

Firm Name and Address

Sebastian Trif
4 Stanley Crescent
Gravesend
DA12 5SY

Project Name and Address

4Stanley Crescent
Driveway

Project Section A-A'

Date 13/08/2026

Scale 1:20

Sheet

3