
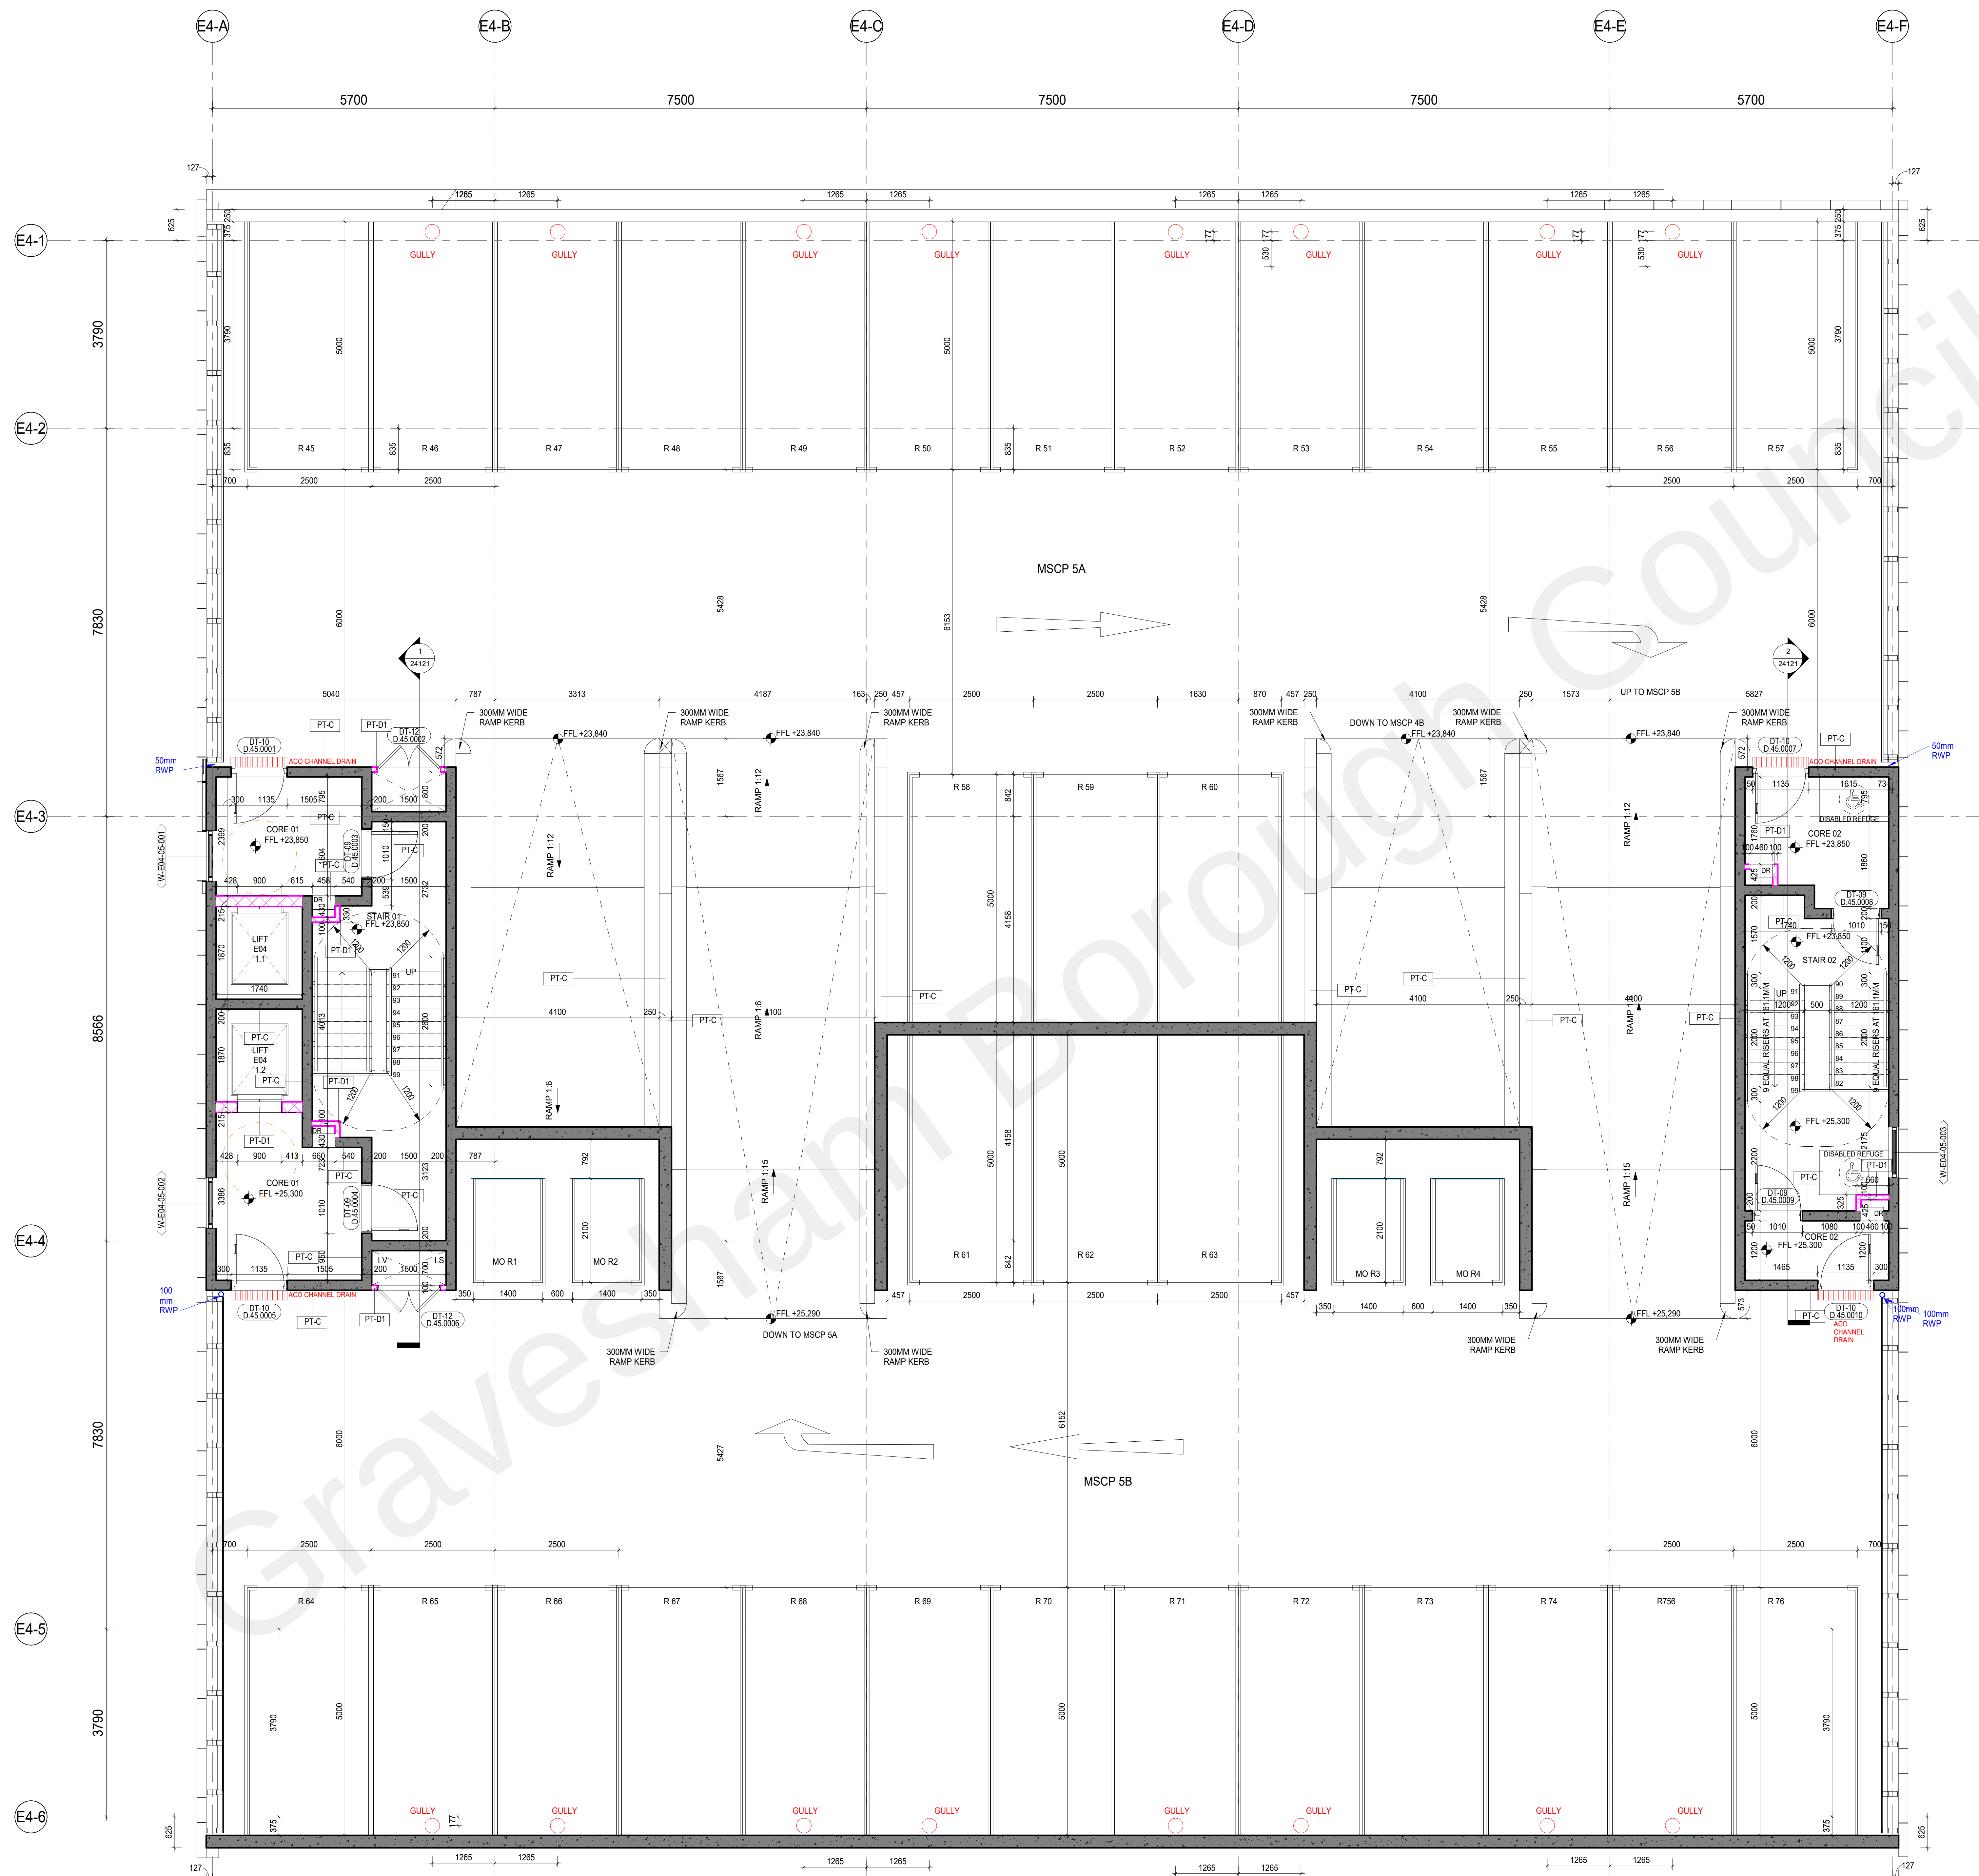


[illegible]

INTERNAL WALL TYPES											
	PT-A		PT-B1		PT-C2		PT-C5		PT-S		LN-A
	PT-A1		PT-B2		PT-C3		PT-D1		SW-A		LN-B
	PT-A2		PT-B2		PT-C3		PT-D2		SW-B		LN-C
	PT-A3		PT-C		PT-C4		PT-D3				LN-D
	PT-B		PT-C1								

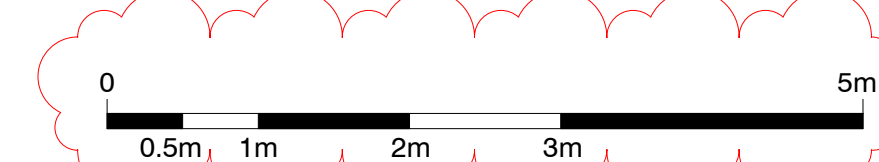

**SIGNIFICANT HEALTH AND SAFETY RISKS
(UNUSUAL AND DIFFICULT TO MANAGE ONLY)**
It is assumed that all works will be carried out by a competent contractor working, where appropriate, to an approved method statement.
In addition to the hazards/risks normally associated with the types of work detailed on this drawing, note the following:

DO NOT SCALE OFF THIS DRAWING

This scheme is subject to plan planning and all other necessary consents.

Dimensions, area and levels where given are only approximate and subject to survey. All dimensions are to be checked on site. Any discrepancies or variations are to be reported to the architect before work commences. Figured dimensions only are to be taken from this drawing.

This drawing is to be read in conjunction with all relevant consultants' and/or specialists' drawings; documents and any discrepancies or variations are to be reported to the architect before the affected work commences.

Magnetic media does not constitute contract documentation and updates of this data will occur. These files are current as of the date of issue. Your use of the content of these files is at your own risk. Information should always be made to the hard copy (which is superior to the digital format). Any document produced by yourselves which contains part of all of this data remains your responsibility and attributed to yourselves. Whilst we make every effort to ensure that what is used is correct for viruses, we cannot guarantee that it does not contain any.

STAGE 4 / 5 ISSUE

Client	REEF ESTATES LTD
--------	------------------

Consultants
HENRY, G&T, EDC, MANHIRE, WATERMAN,
HED, 1ST LINE DEFENCE, BB7

leslie jones
architecture

Suite 3.02
Grand Union Studios
332 Ladbrooke Grove
London W10 5AD

T: 020 7255 1150
F: 020 7255 6700
E: admin@leslie-jones.co.uk

Job Title	THE CHARTER RIBA STAGE 4/5
Project Number	3732

Drawing Title
PROPOSED MSCP E04 LEVEL

05 GA PLAN

1:50 @40 00/05/18 MMA LP

1.50 05/03/18 MMA LF

project	originator	volume	level	type	role	number
3732	- LJA	- E04	- 05	- DR	- A	- 04056
suitability:	code	description:				

A5 CONTRACTUAL ISSUE		
revision:	code	description:
C03		SCALE BAR REVISED