


File name: I:\CORE\PRJ\W\NET\IN\BUS_UNITS\ICRC\UK\CIVIL\12 SAMPLE & BIDS\1000000000 - 00000000 - FRP SHORNEMEAD FOOTBRIDGE\03 WIP\BR BRIDGE ENGINEER\02 CAD BIM MODELS\70111061-WSP-BR-DK-000001_06_07.DWG, printed on: 20 September 2024 20:50:00, by: Rawat, Sohan

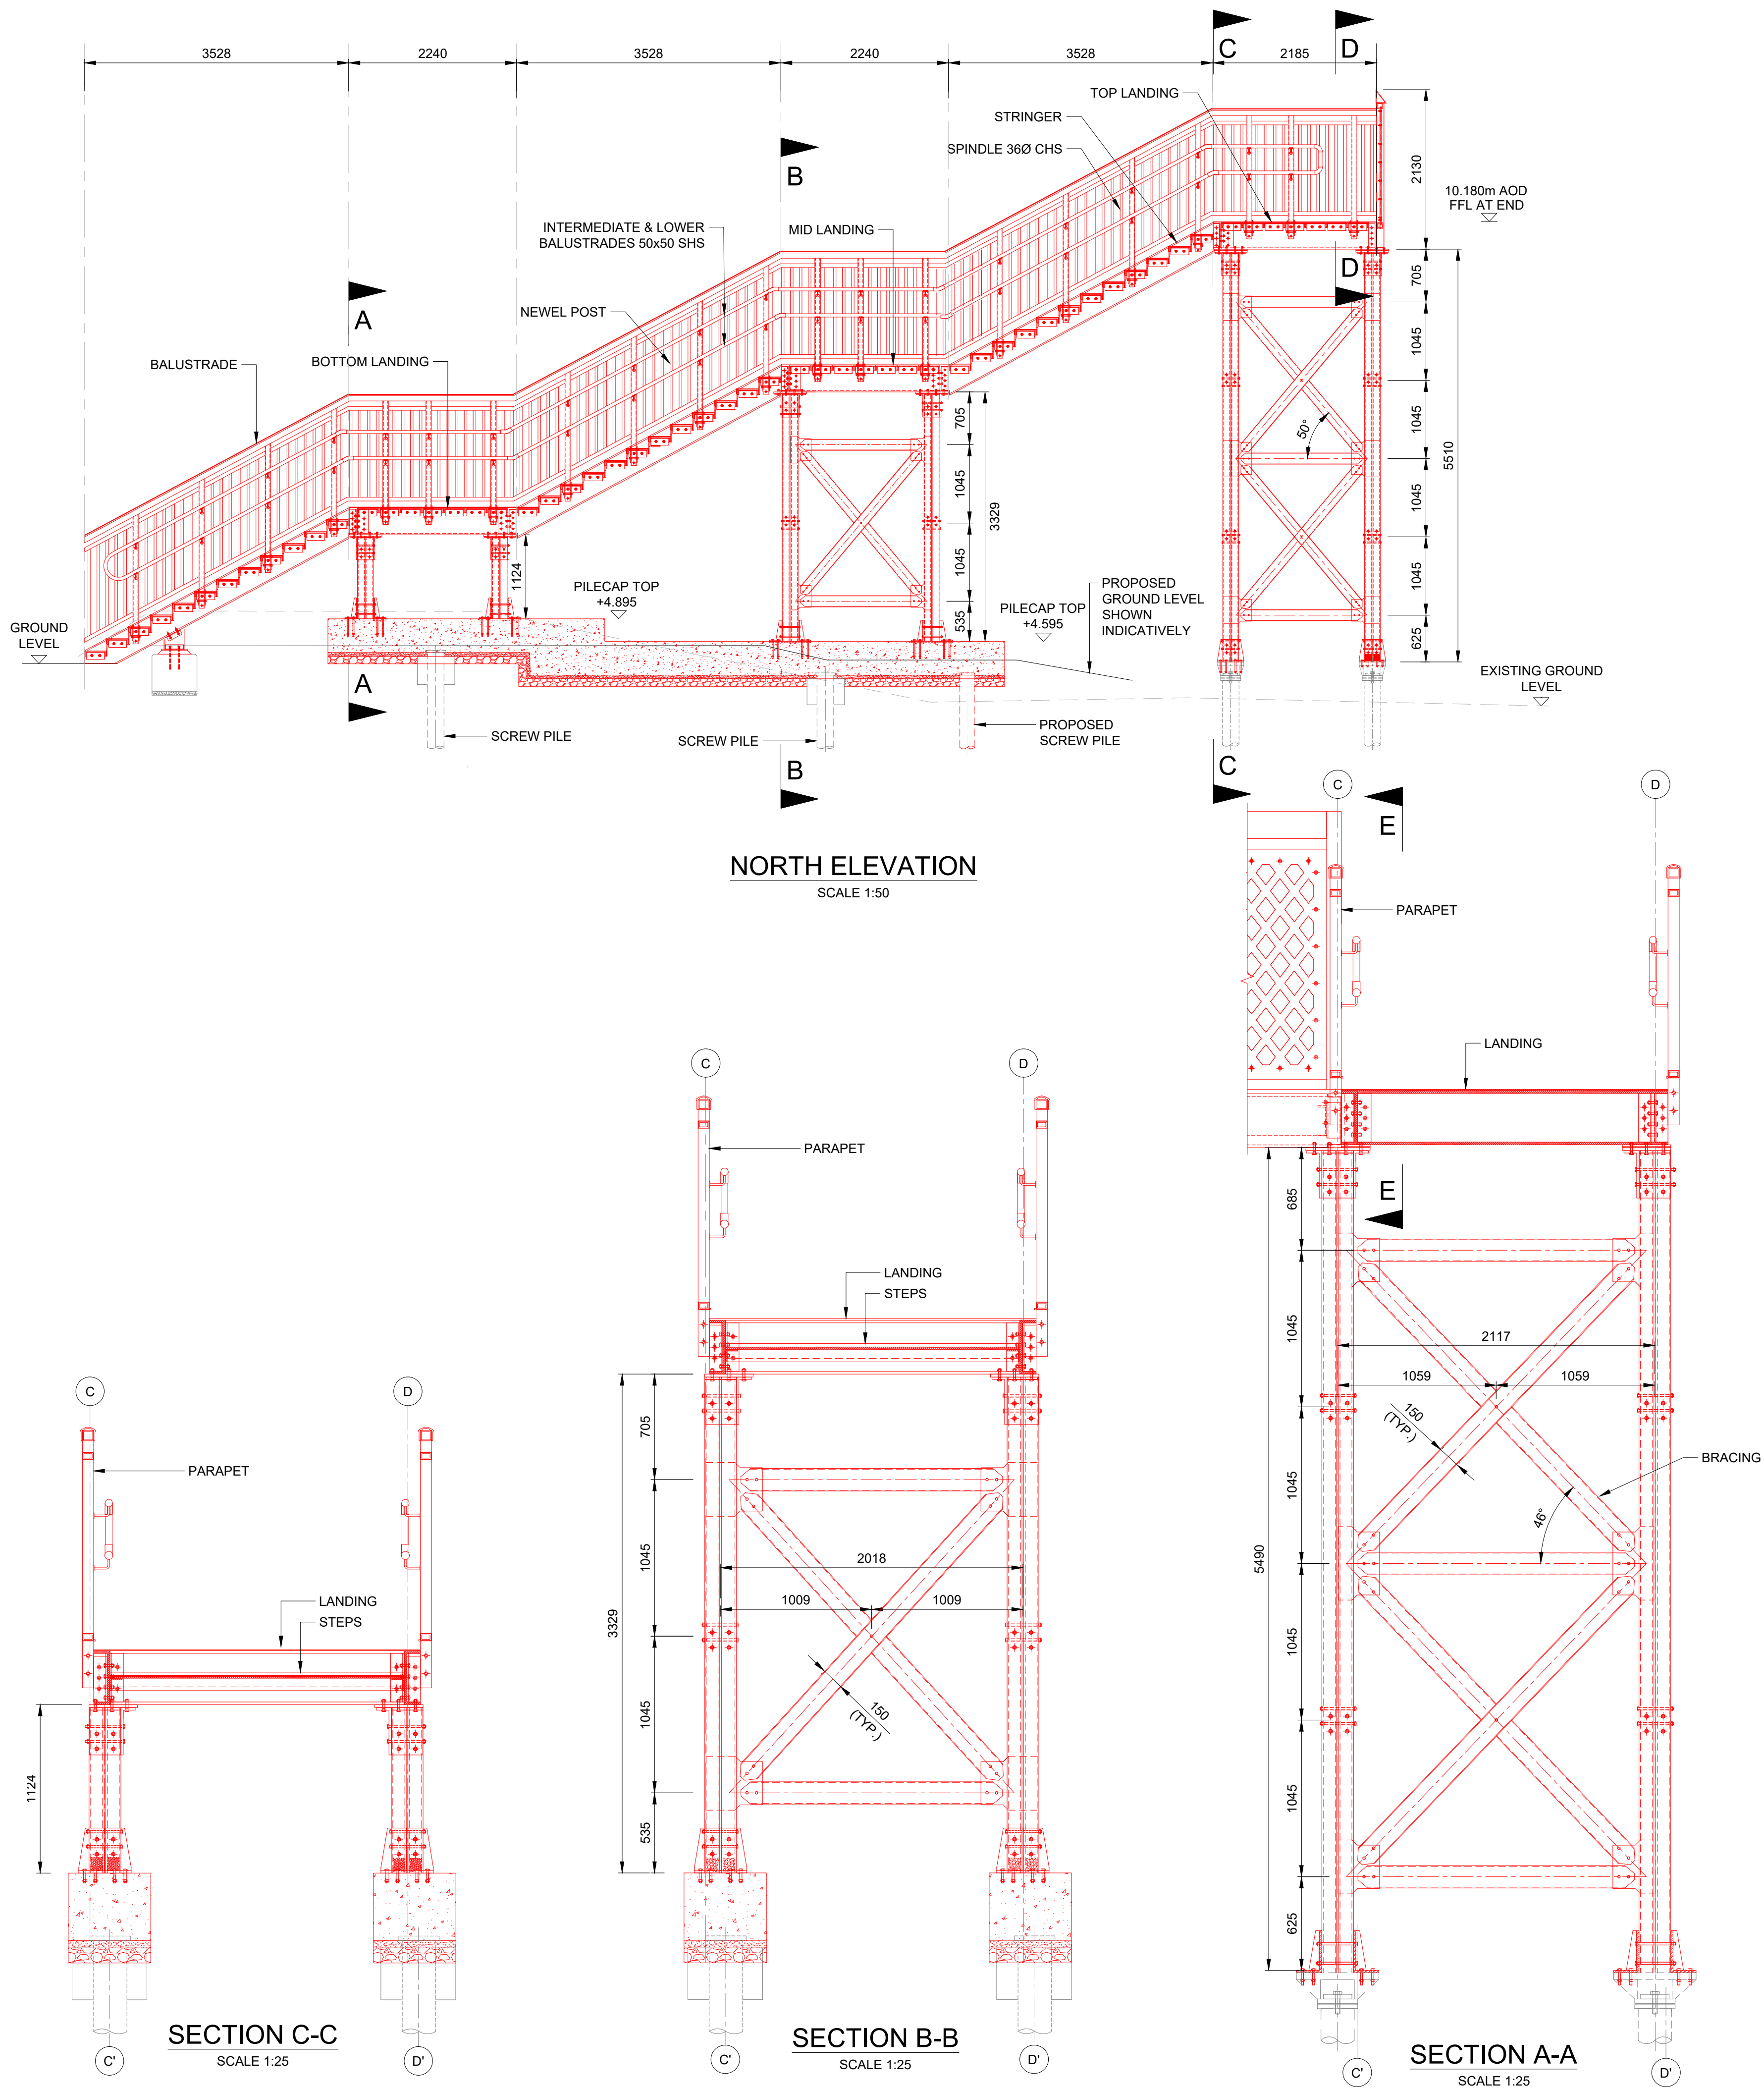

DO NOT SCALE

NOTES:

- DO NOT SCALE FROM THIS DRAWING.
- DIMENSIONS ARE NOT TO BE SCALED FROM THIS DRAWING.
- ALL DIMENSIONS ARE IN MILLIMETERS UNLESS OTHERWISE NOTED.
- ALL LEVELS ARE IN METRES TO ORDNANCE DATUM UNLESS OTHERWISE SPECIFIED.
- FOR SECTION D AND E REFER DRAWING NO. 70111061-WSP-BR-DK-000006

LEGEND:

- EXISTING
PROPOSED

P02	20/09/2024	SR	FOR REVIEW	IM	JS
P01	18/09/2024	SR	FOR REVIEW	IM	TF
REV	DATE	BY	DESCRIPTION	CHK	APP

DRAWING STATUS: S3 - FOR REVIEW



11, Westferry Circus, Canary Wharf, London, E14, UK
T+ 44 (0) 207 337 1700, F+ 44 (0) 207 337 1701
wsp.com

CLIENT:



SITE/PROJECT:

SHORNEMEAD LX FOOTBRIDGE

TITLE:

NORTH STAIRCASE ELEVATION AND DETAILS

SCALE @ A1: AS SHOWN	CHECKED: TF	APPROVED: JS
PROJECT NO: 70111061	DESIGNED: IM	DATE: SEPTEMBER 2024

DRAWING NO: 70111061-WSP-BR-DK-000006	REV: P02
--	-------------

© WSP UK Ltd