
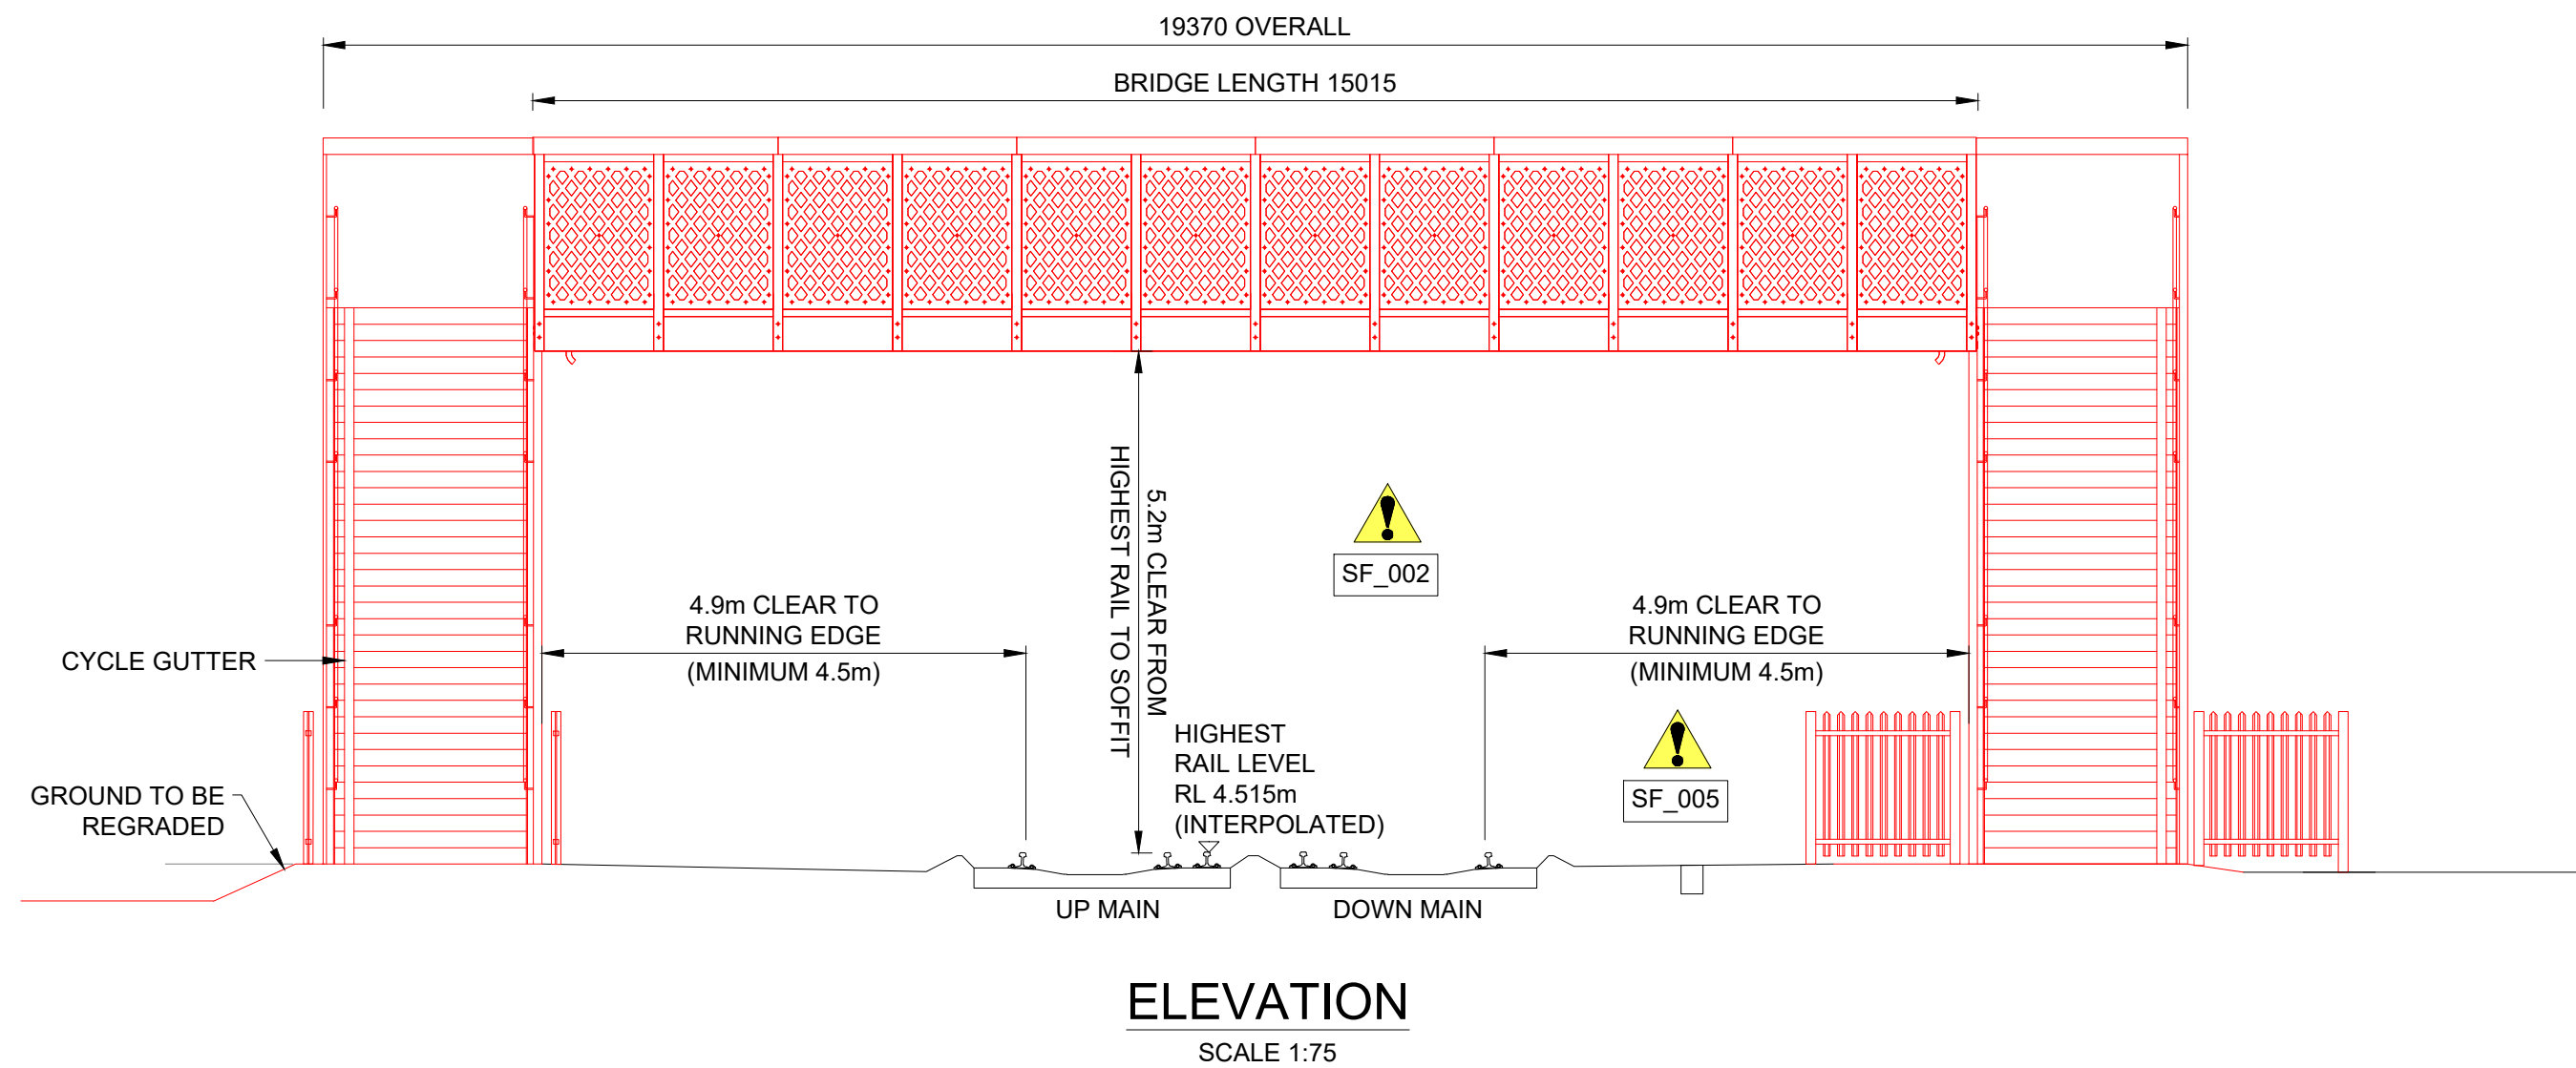


File name: \\CORP-PB\W\NET\IN\BUS_UNITS\SHORNEMEAD\FOOTBRIDGE\3 WIP\BRIDGE\ENGINEER\2 CAD BIM MODELS\70111061-WSP-BRDR-000001_06_07.DWG, printed on: 20 September 2024 20:47:21, by Rawat, Sohan

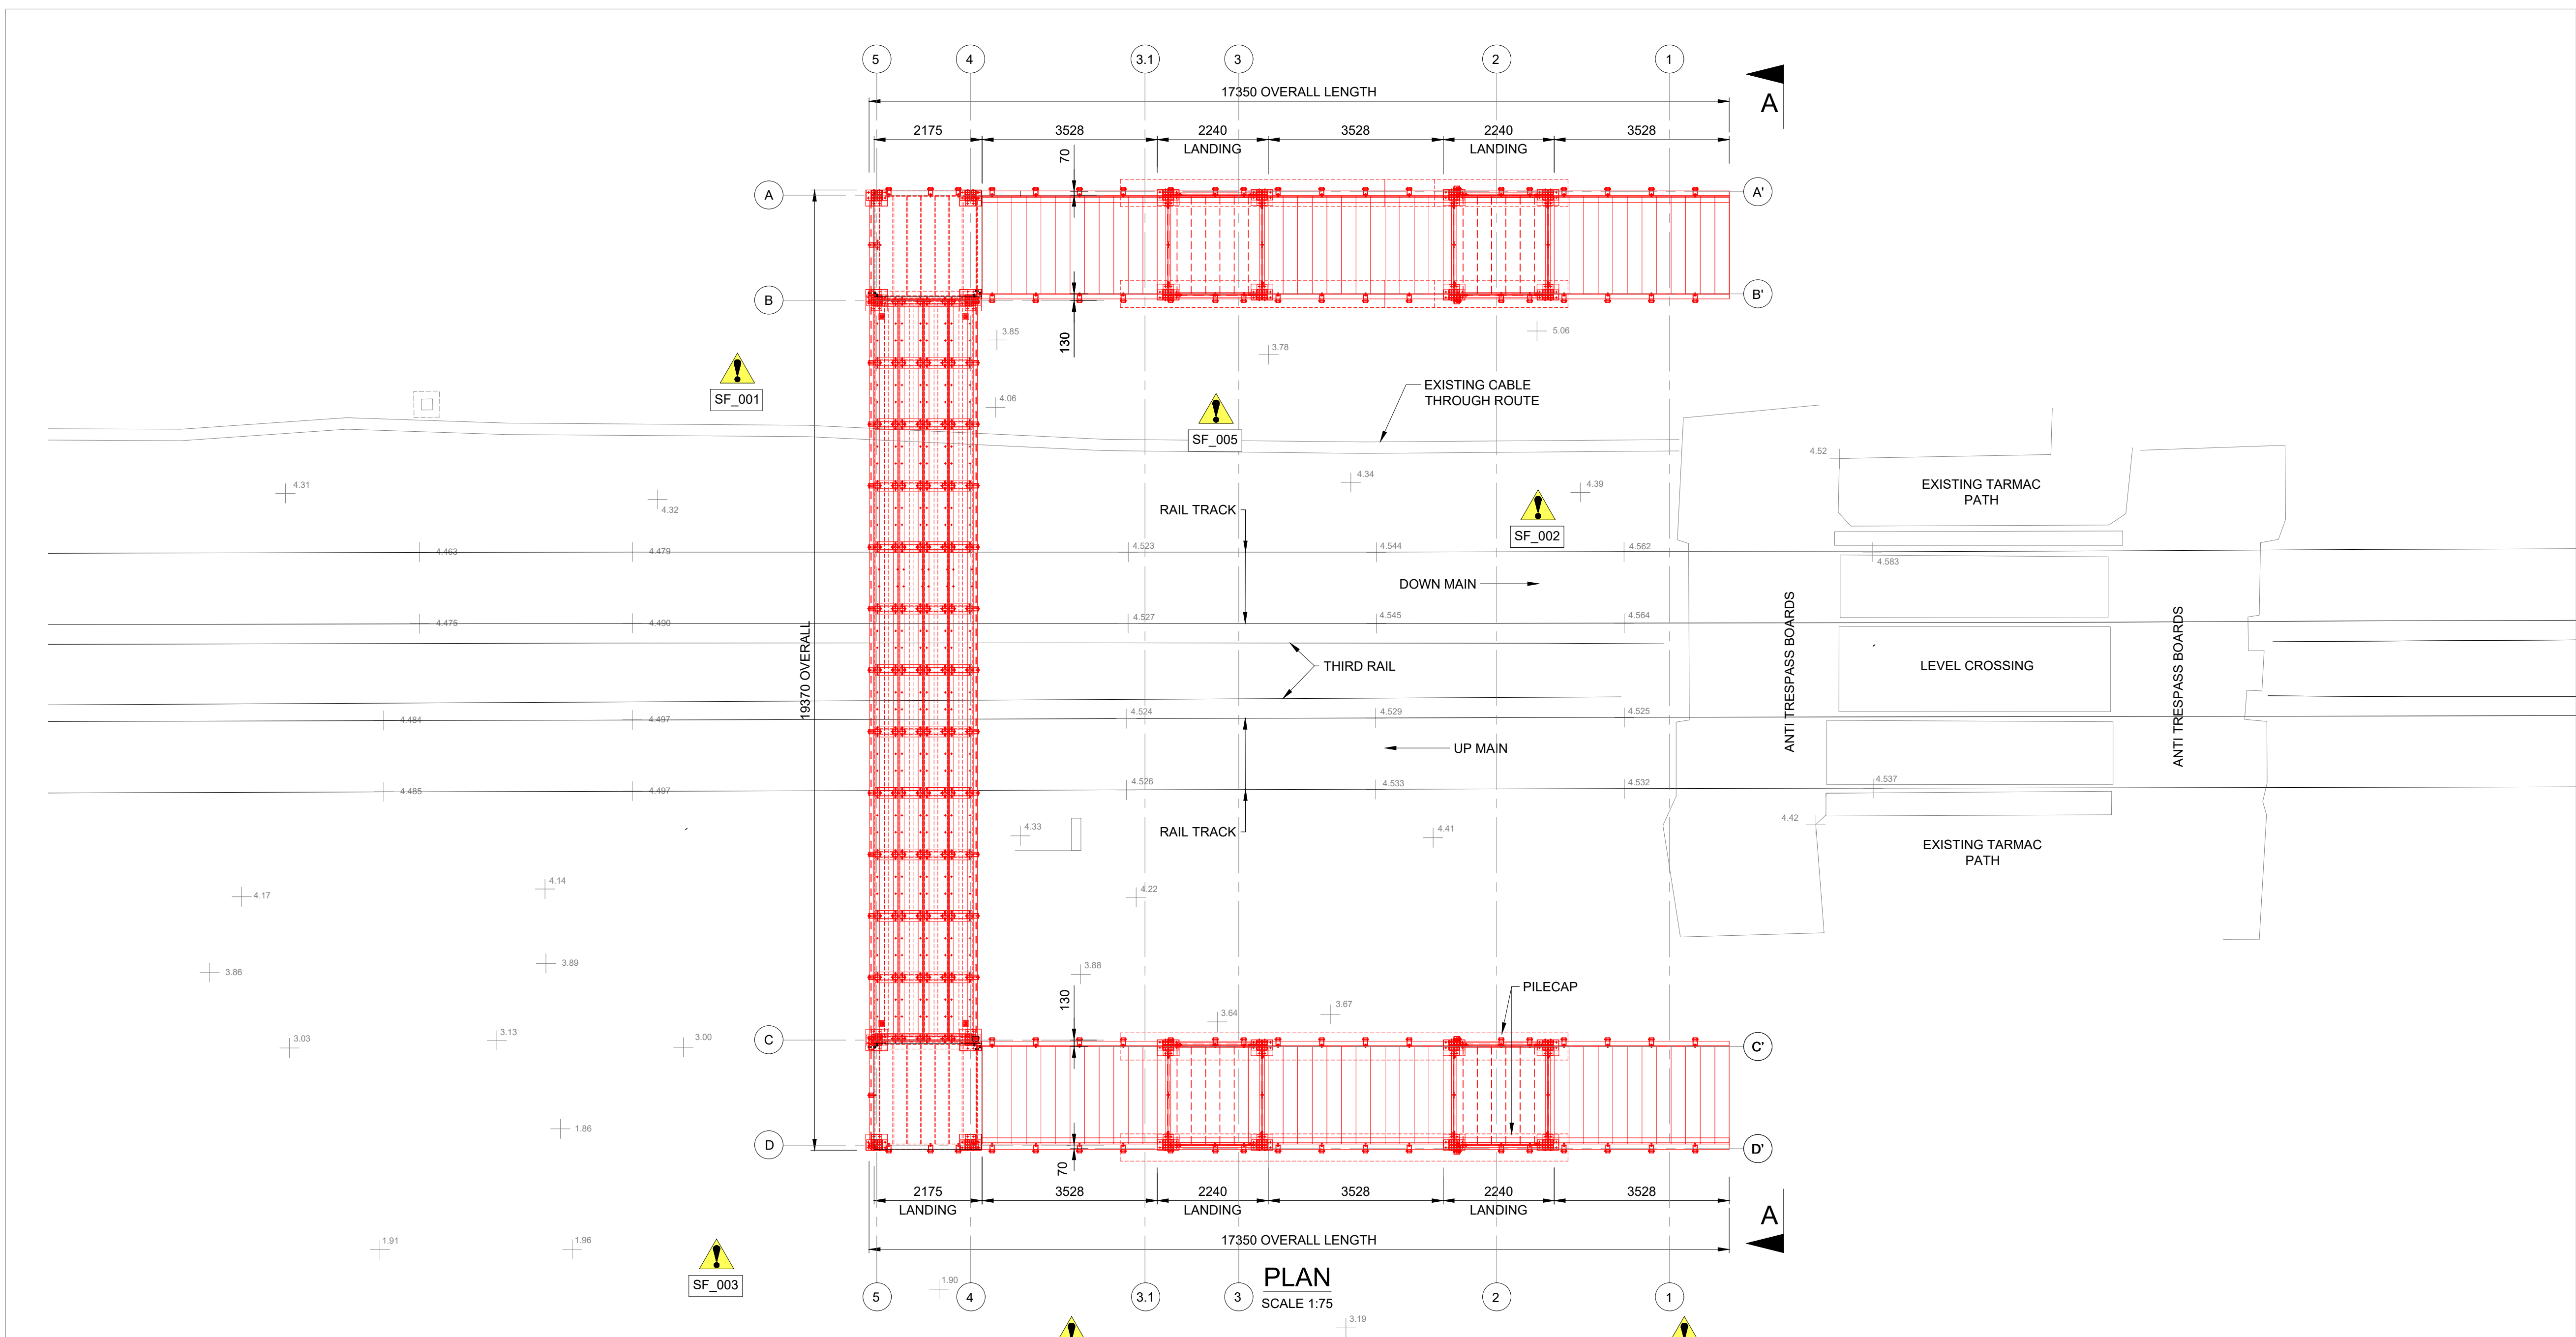

HEALTH AND SAFETY INFORMATION

IN ADDITION TO THE HAZARDS/RISK NORMALLY ASSOCIATED WITH THE TYPES OF WORK DETAILED ON THIS DRAWING NOTE THE FOLLOWING SIGNIFICANT RISKS

CONSTRUCTION PHASE

1. PLEASE REFER TO THE DESIGN RISK MANAGEMEN SCHEDULE AND THE WORKS INFORMATION FOR DETAILS OF THE RISKS ASSOCIATED WITH THIS WORK.

2. RESIDUAL HAZARDS / RISKS ARE LISTED HERE AND REFERENCED ON THE DRAWING.

SF_001: EXISTING SERVICES
SF_002: LIVE RAILWAY
SF_003: CLOSE PROXIMITY TO RIFLE RANGE
SF_005: DAMAGE TO SIGNAL CABLES
SF_006, SF_009: WORKING AROUND WATER
SF_015, SF_016: HARMFUL VEGETATION
SF_019: INSTABILITY OF EMBANKMENT

- DO NOT SCALE**
- NOTES:
- DO NOT SCALE FROM THIS DRAWING.
 - DIMENSIONS ARE NOT TO BE SCALED FROM THIS DRAWING.
 - ALL DIMENSIONS ARE IN MILLIMETERS UNLESS OTHERWISE NOTED.
 - ALL LEVELS ARE IN METRES TO ORDNANCE DATUM UNLESS OTHERWISE SPECIFIED.

P03	20/09/2024	SR	FOR REVIEW	IM	JS
P02	18/09/2024	SR	FOR REVIEW	IM	TF
P01	10/07/2024	SR	FOR REVIEW	IM	TF
REV	DATE	BY	DESCRIPTION	CHK	APP

DRAWING STATUS: S3 - FOR REVIEW

wsp

11, Westferry Circus, Canary Wharf, London, E14, UK
T+ 44 (0) 207 337 1700, F+ 44 (0) 207 337 1701
wsp.com

CLIENT:

NetworkRail

TAZIKER
Infrastructure Access Engineering Industrial

SITE/PROJECT: SHORNEMEAD LX FOOTBRIDGE

TITLE: GENERAL ARRANGEMENT DRAWING

SCALE @ A1: AS SHOWN	CHECKED: TF	APPROVED: JS
PROJECT NO: 70111061	DESIGNED: IM	DRAWN: SR
		DATE: SEPTEMBER 2024

DRAWING NO: 70111061-WSP-BR-DR-000001	REV: P03
---------------------------------------	----------

© WSP UK Ltd