



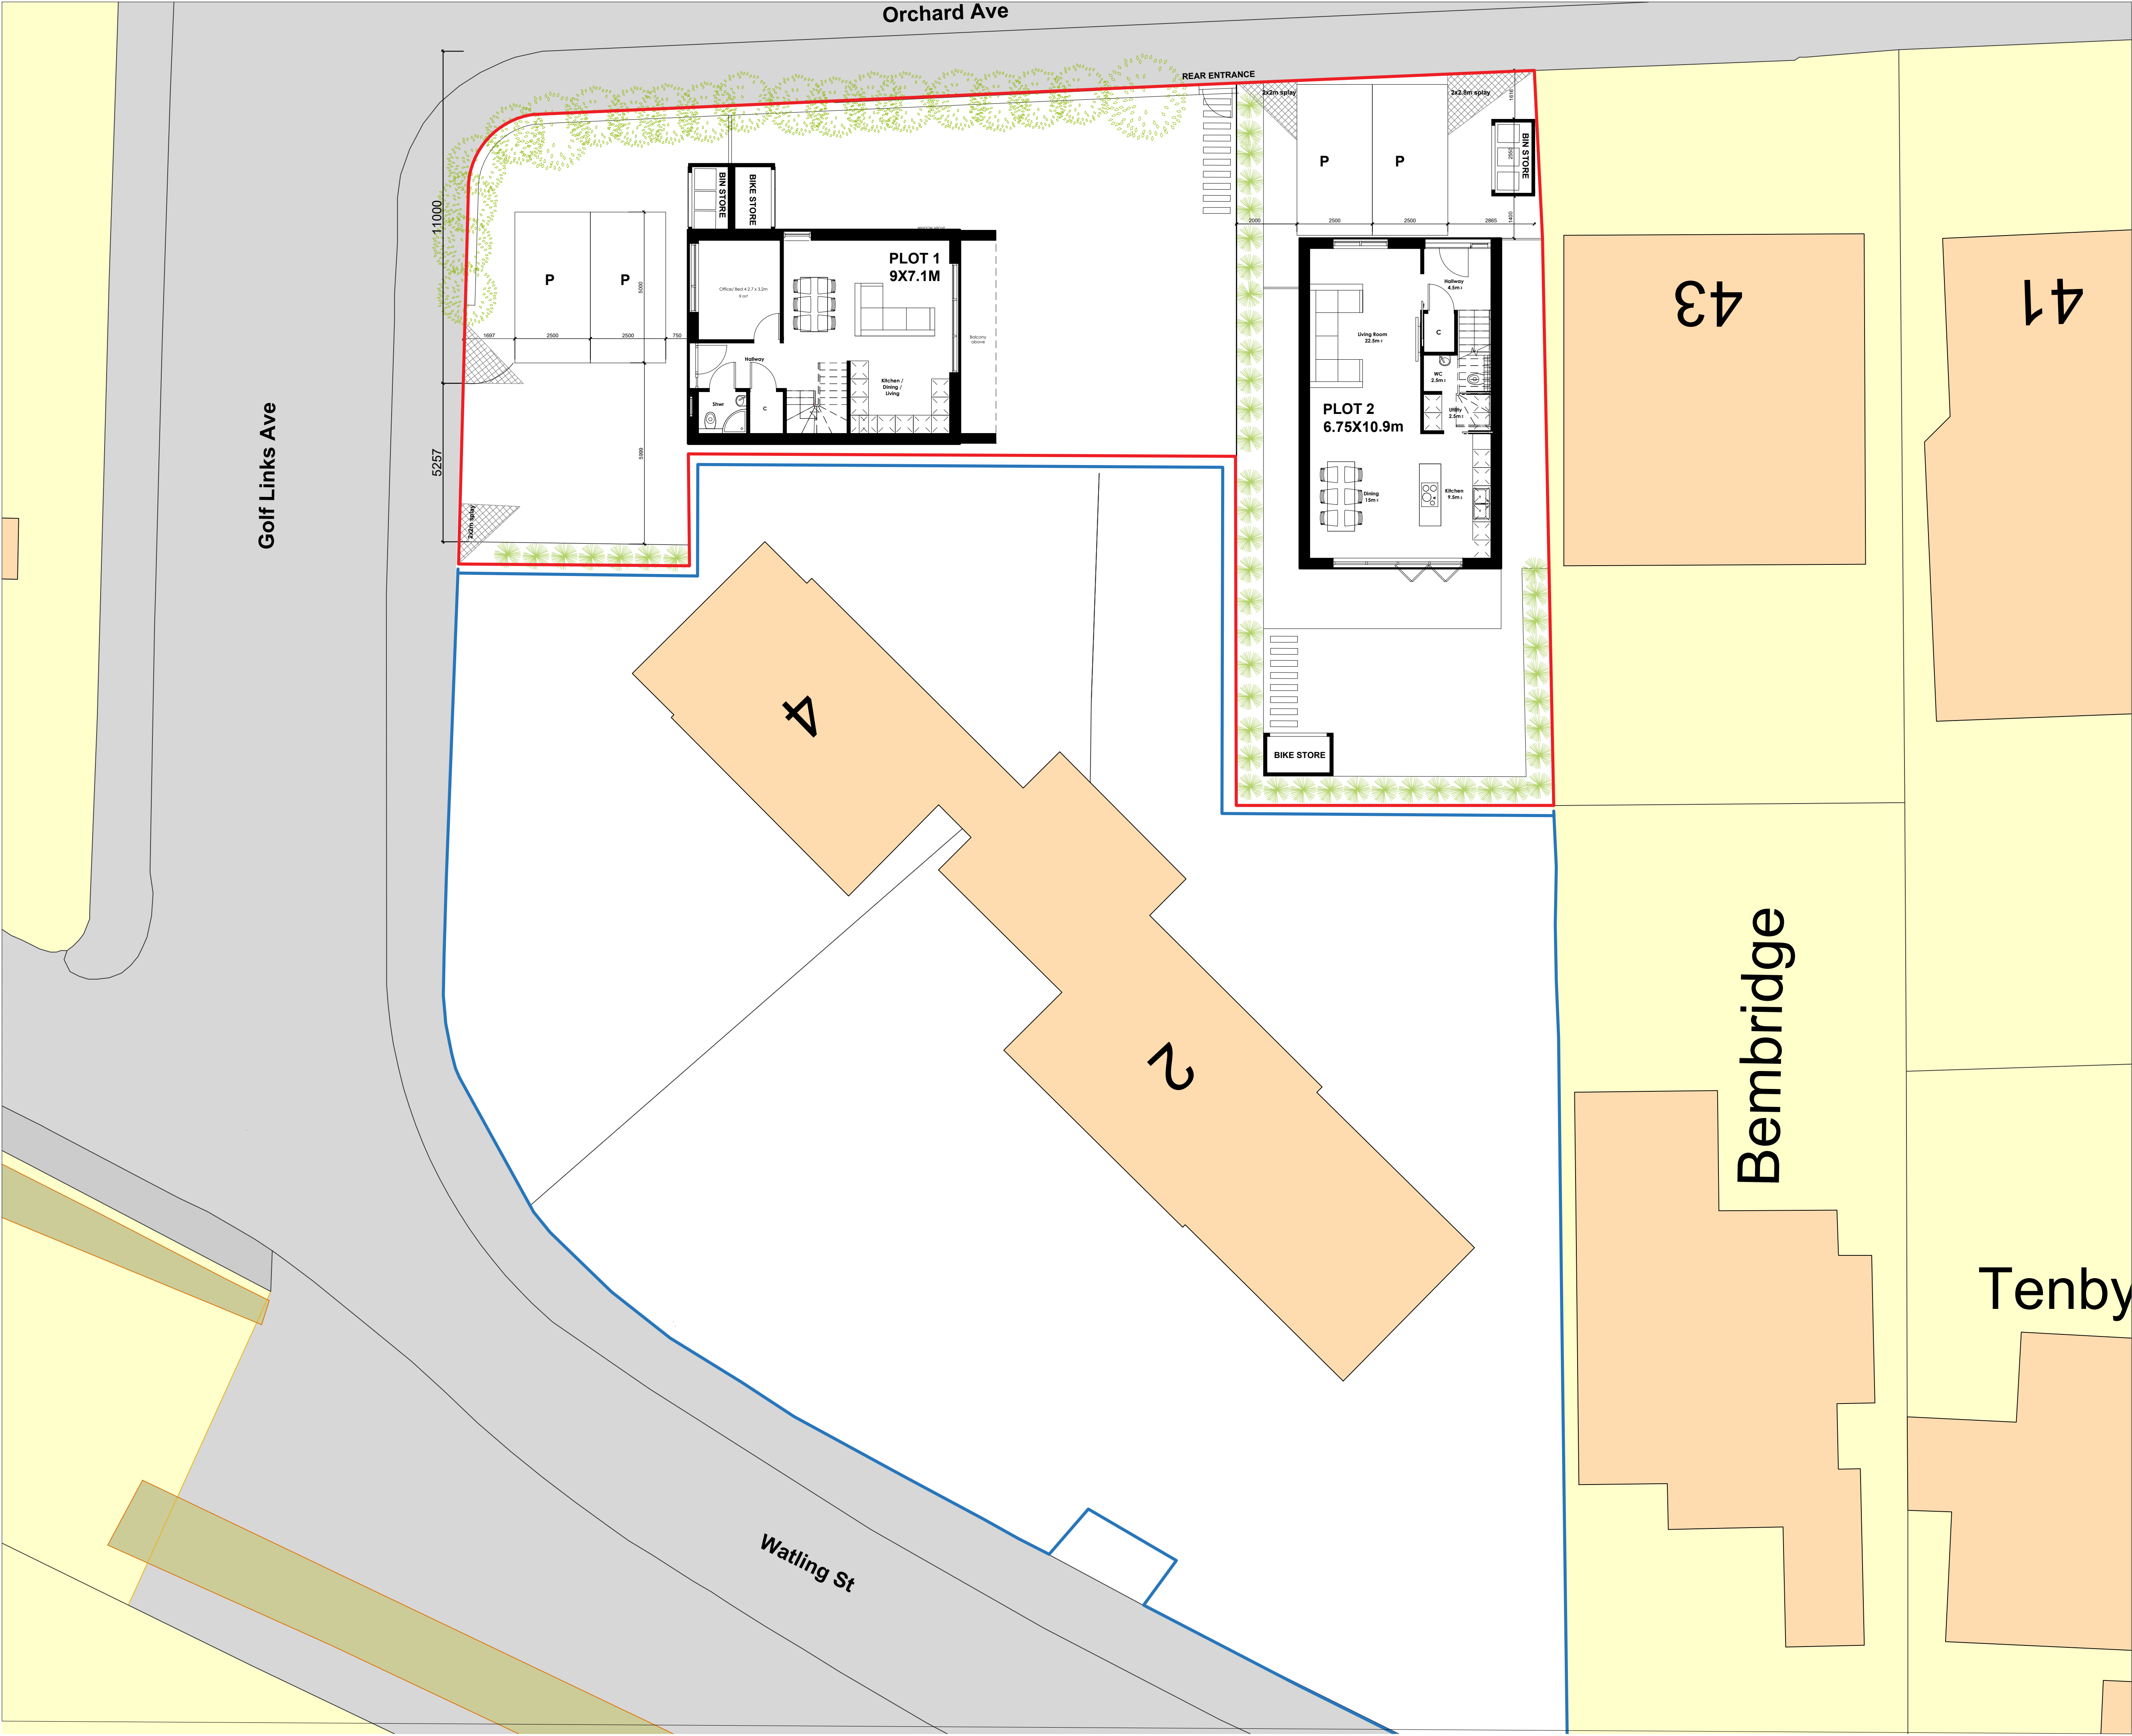

Revisions:			
Rev	CMY	16/11/23	Site Layout Plan updated to feature 2 houses, in response to comments from LPA: parking repositioned to ensure pedestrian visibility, parking for plot 2 placed 10m from junction. Semi detached houses reduced to one single detached house of different proportions. Blue/Red line updated to reflect changes.
A			

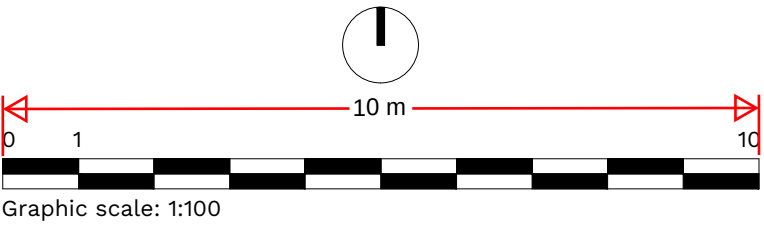

Drawing status			
PLANNING			
Client			
McCormick			
Project			
4 Golf Links Avenue + Bridewell			
Drawing title			
Proposed Site Layout Plan			
Drawn By	Checked By	Date	
CMY	KH	Nov 23	
Scale (@A1)		Project Number	
1:100		611	
Drawing Number			Rev
101			A