


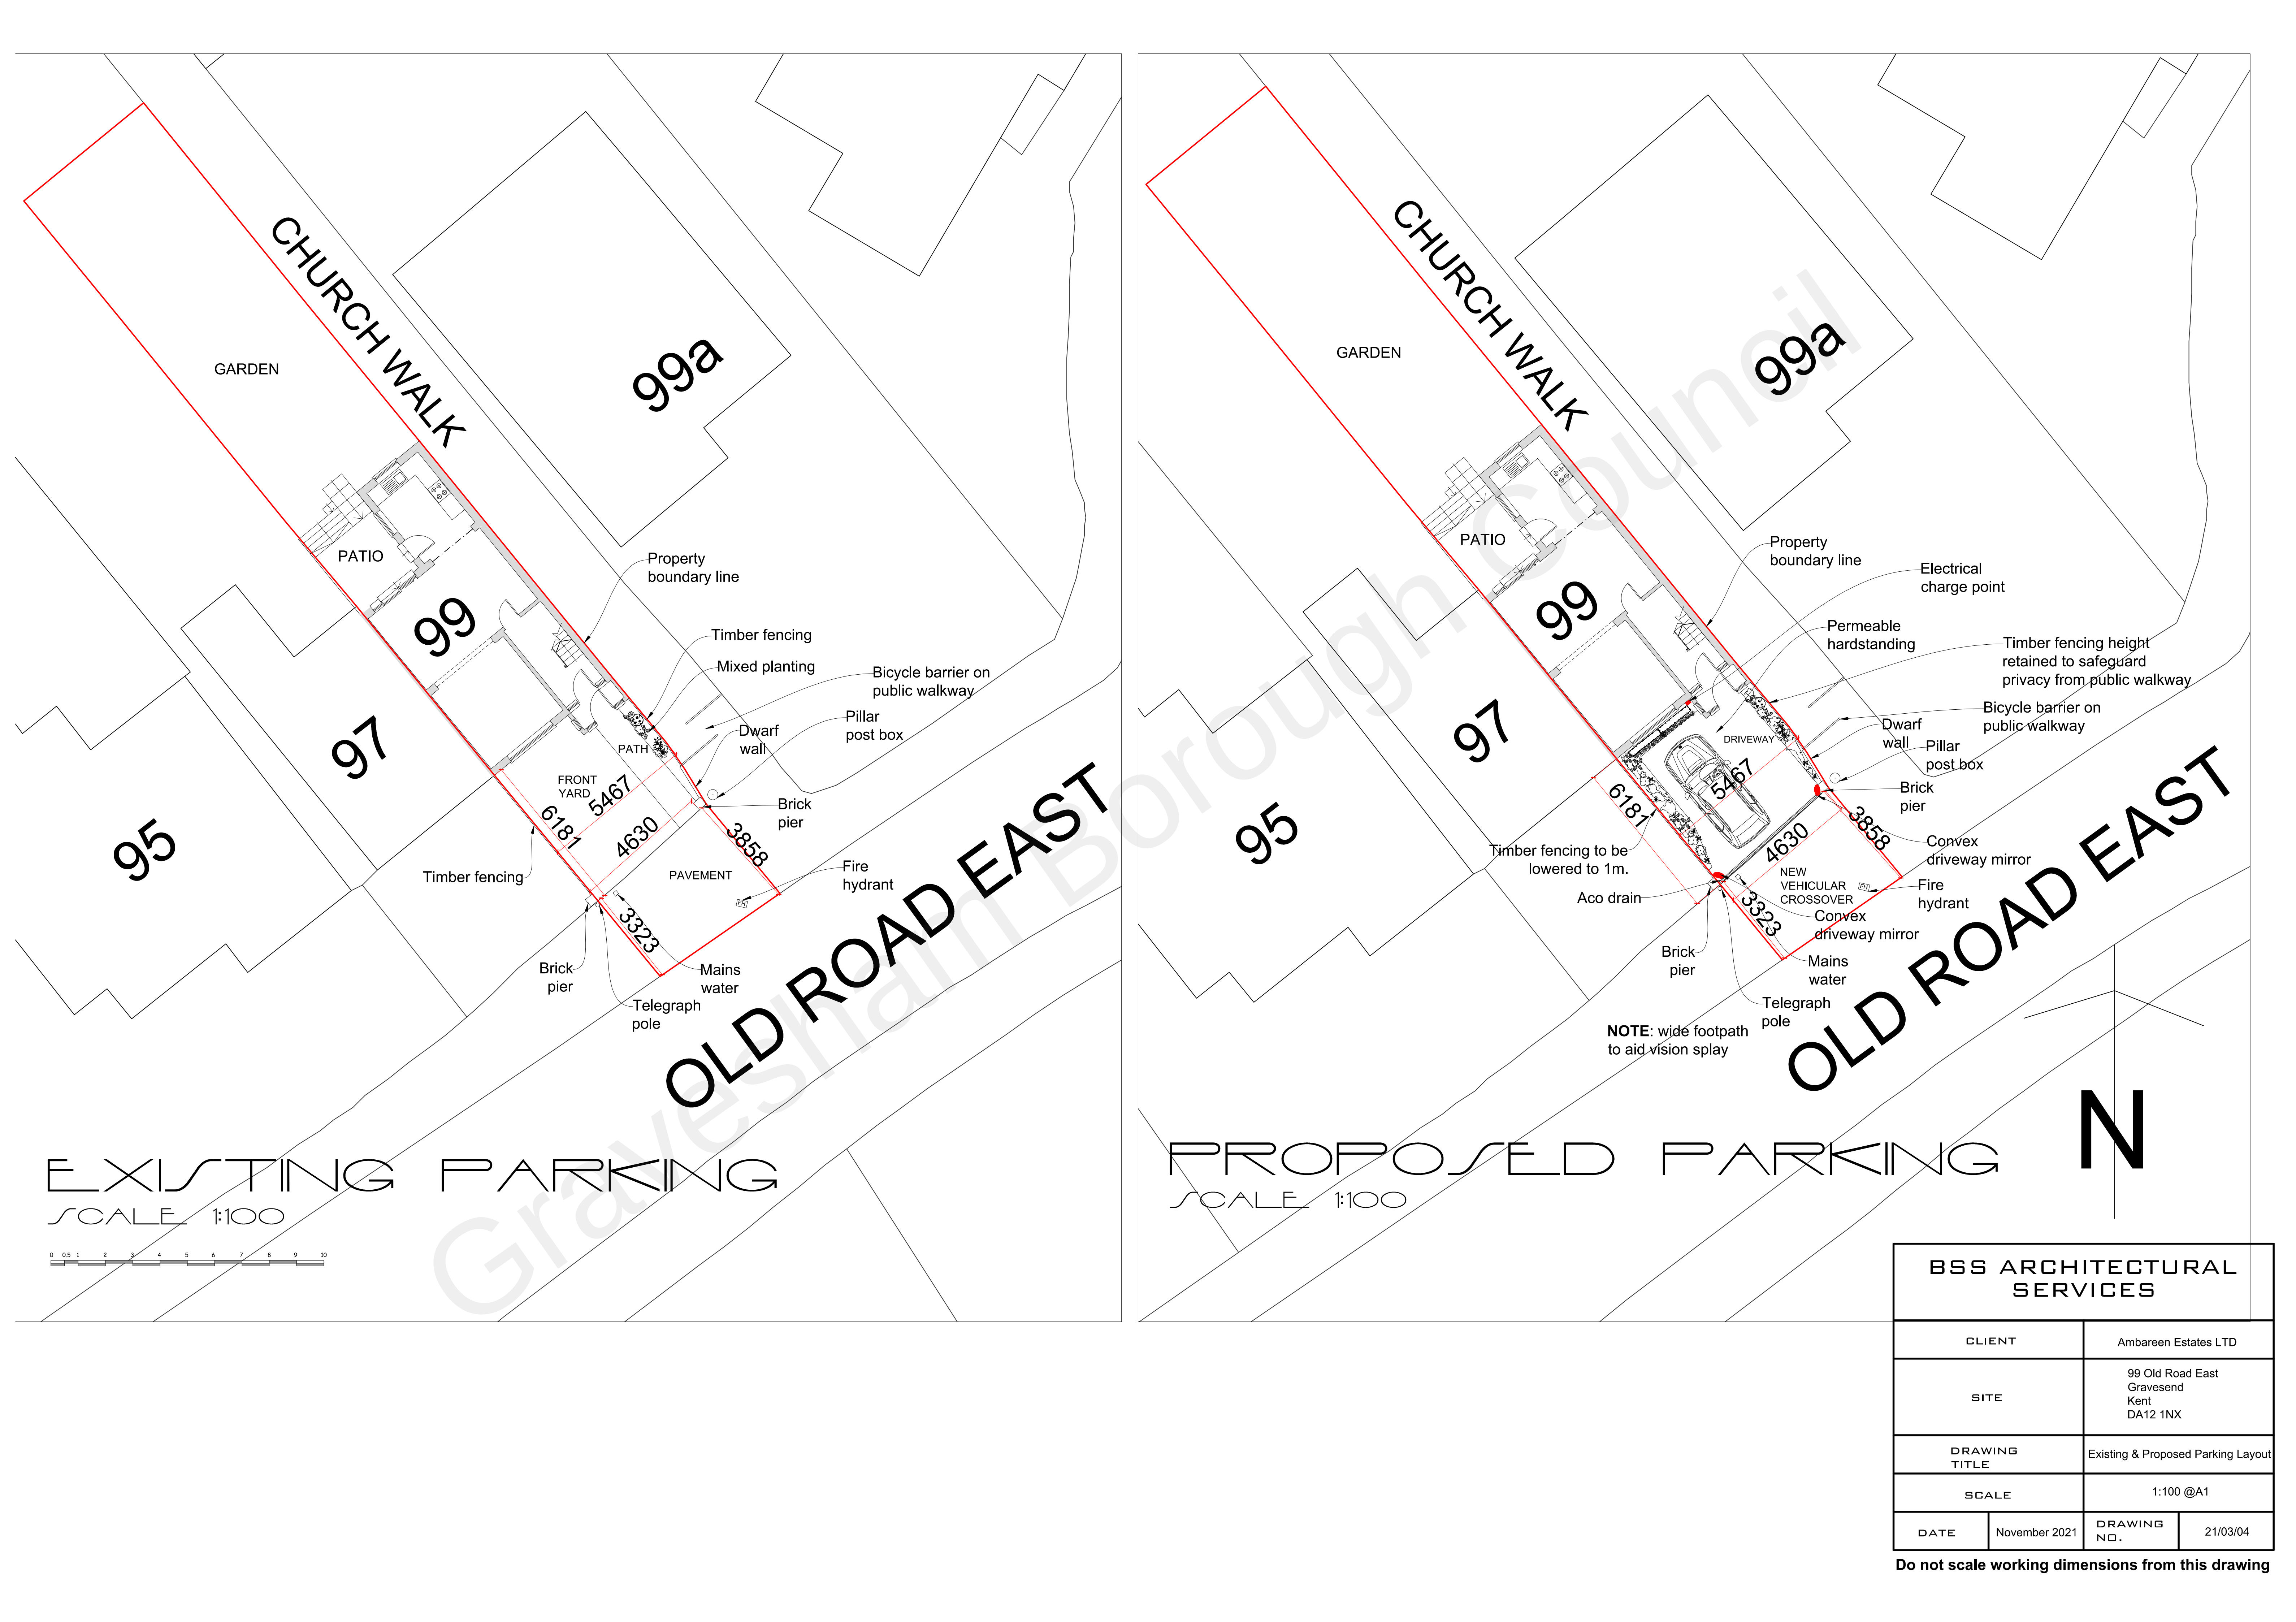

BSS ARCHITECTURAL SERVICES			
CLIENT		Ambareen Estates LTD	
SITE		99 Old Road East Gravesend Kent DA12 1NX	
DRAWING TITLE		Existing & Proposed Parking Layout	
SCALE		1:100 @A1	
DATE	November 2021	DRAWING NO.	21/03/04

Do not scale working dimensions from this drawing