


PROPOSED LANDSCAPE PLAN

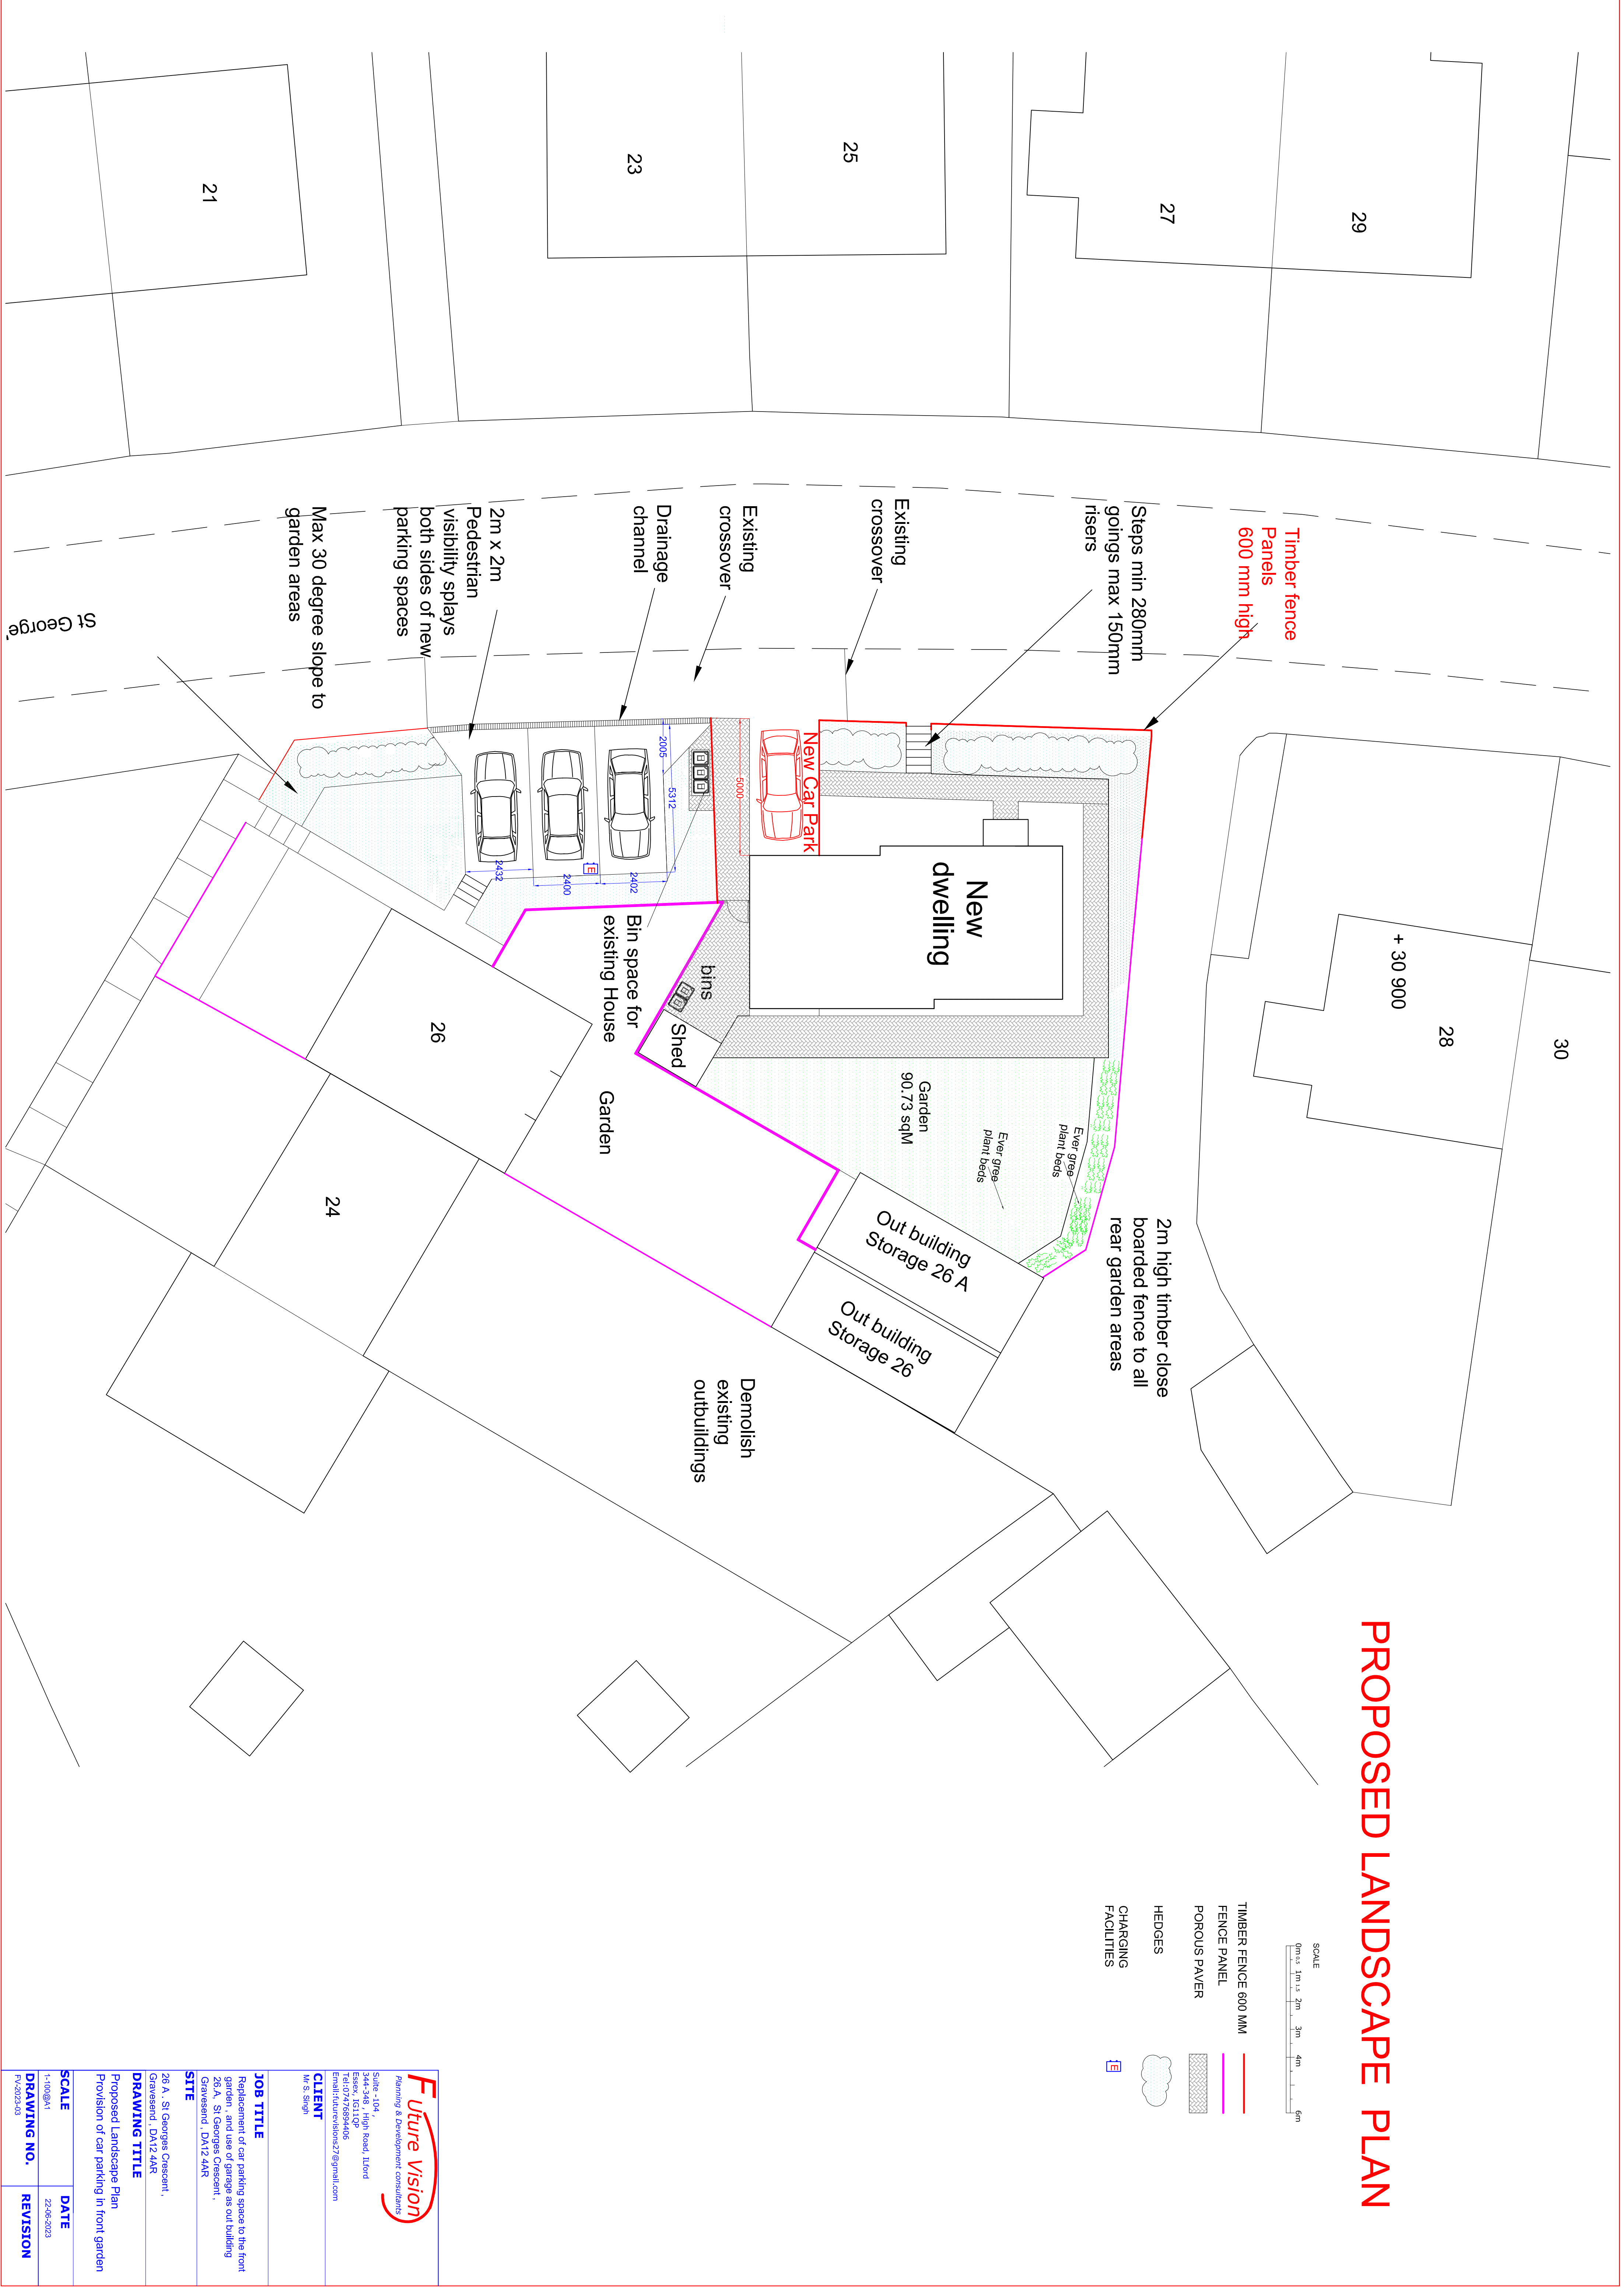

Future Vision Planning & Development Consultants	
Suite -104, 344-348, High Road, Ilford Essex, IG11DP Tel:01776889406 Email:futurevision27@gmail.com	
CLIENT Mr S. Singh	
JOB TITLE Replacement of car parking space to the front garden, and use of garage as out building 26.A, St Georges Crescent, Gravesend, DA12 4AR	
DRAWING TITLE Proposed Landscape Plan Provision of car parking in front garden	
SCALE 1:100@A1	DATE 22-06-2023
DRAWING NO. FV-2023-03	REVISION