



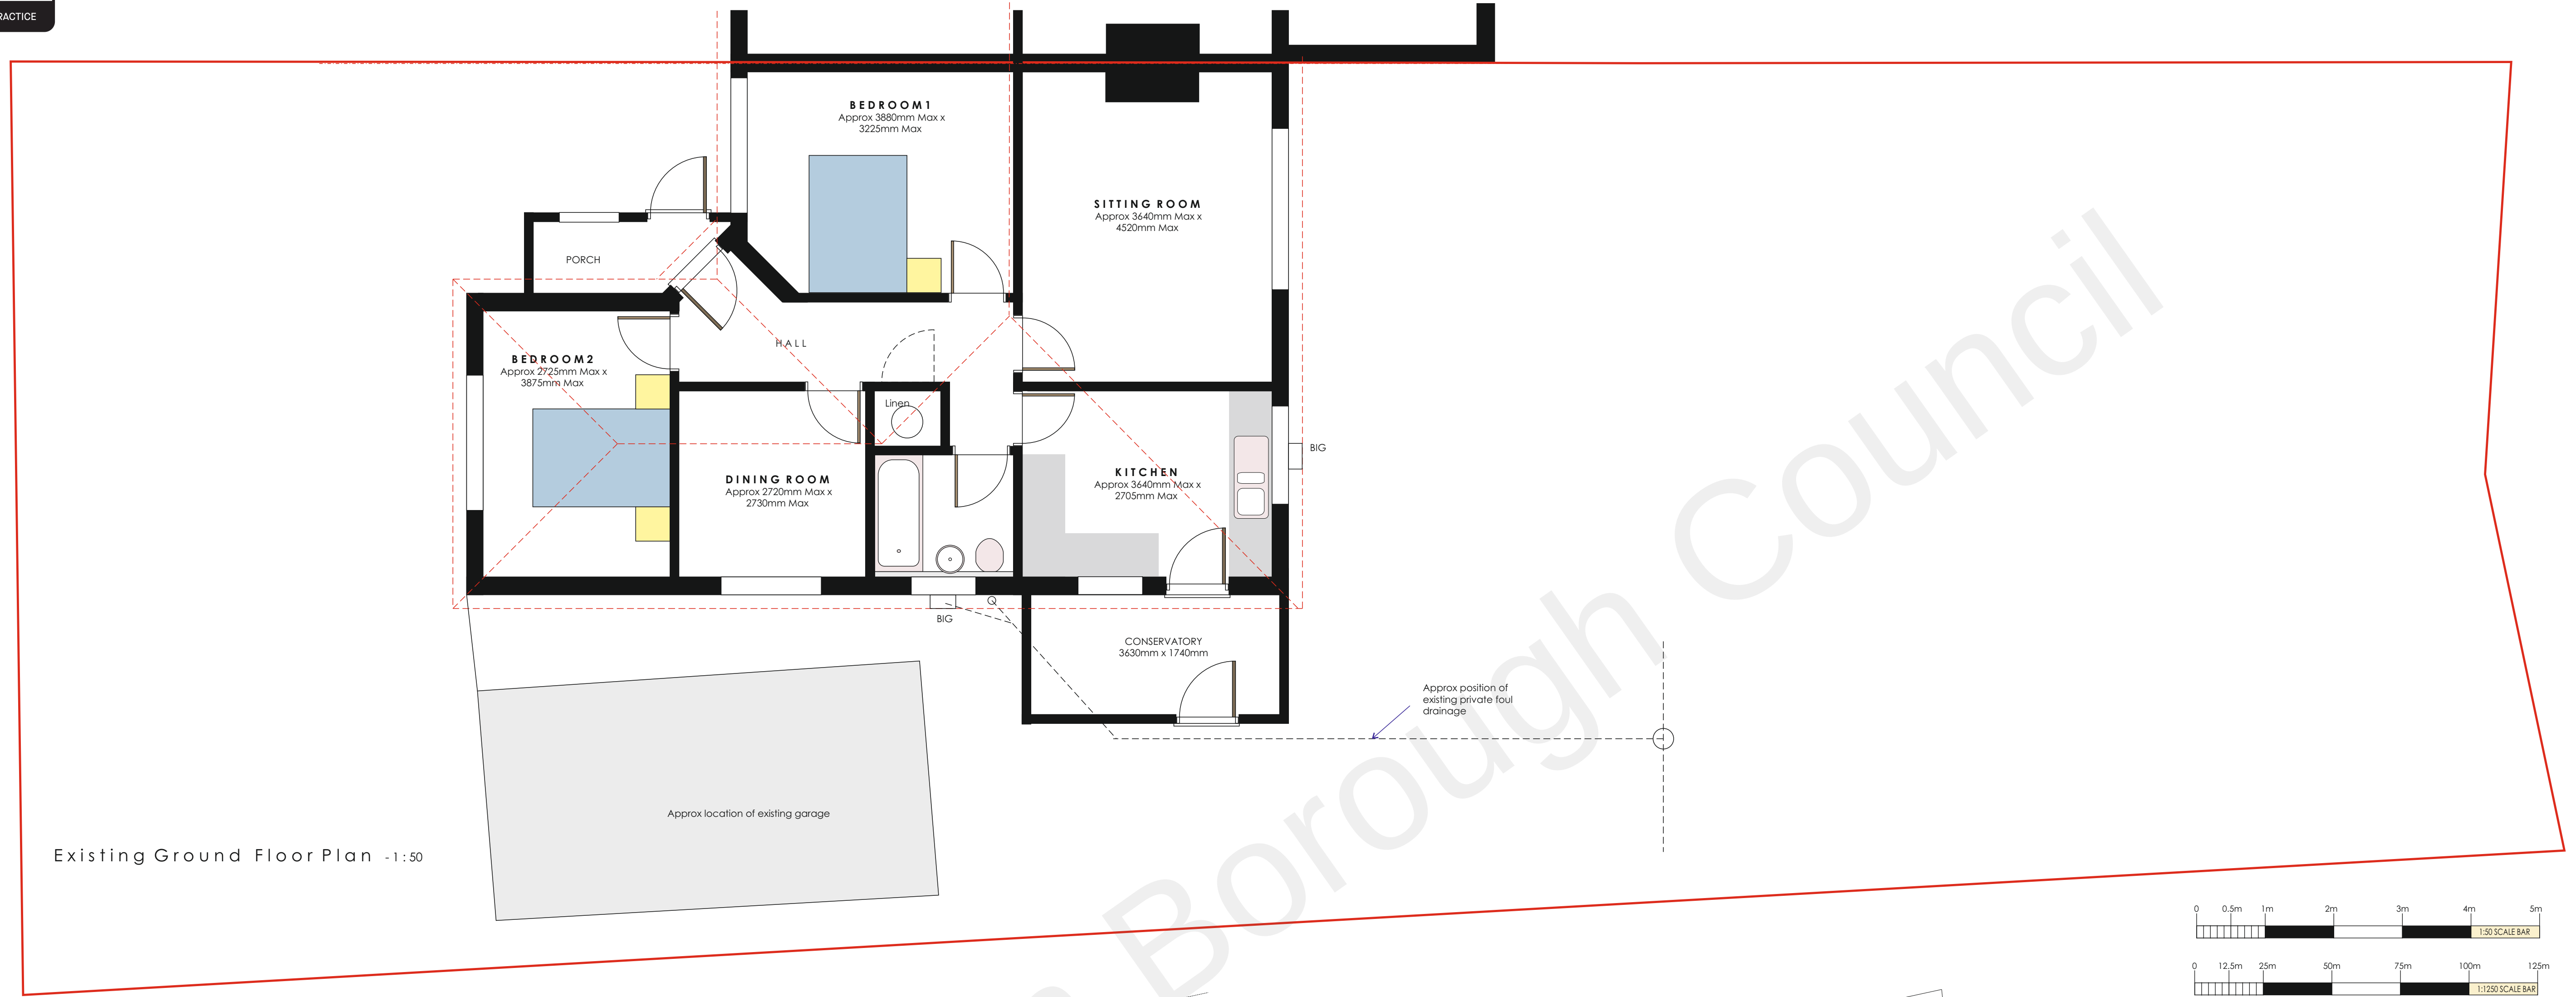


Existing Ground Floor Plan -1:50

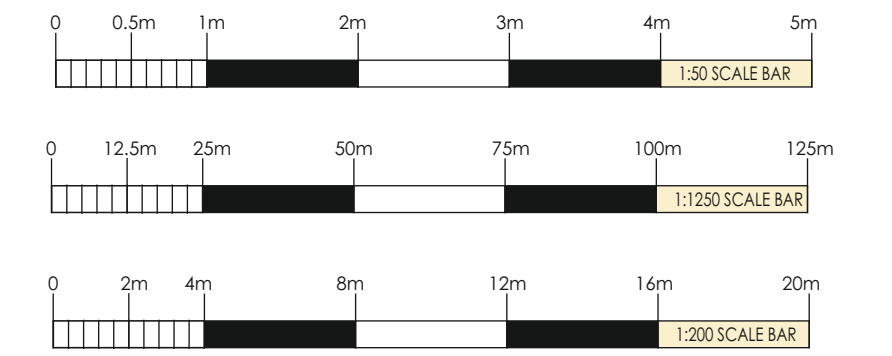


Ordnance Survey (c) Crown Copyright 2022. All rights reserved. Licence number 100022432. 20m GSD.

Location Plan -1:1250

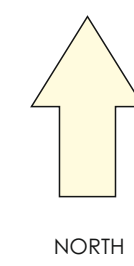

Existing Site Plan -1:200

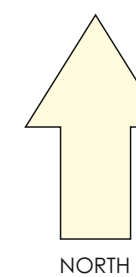

|           |      |       |          |
|-----------|------|-------|----------|
| REVISIONS |      |       |          |
| NO.       | DATE | BY    | REVISION |
