
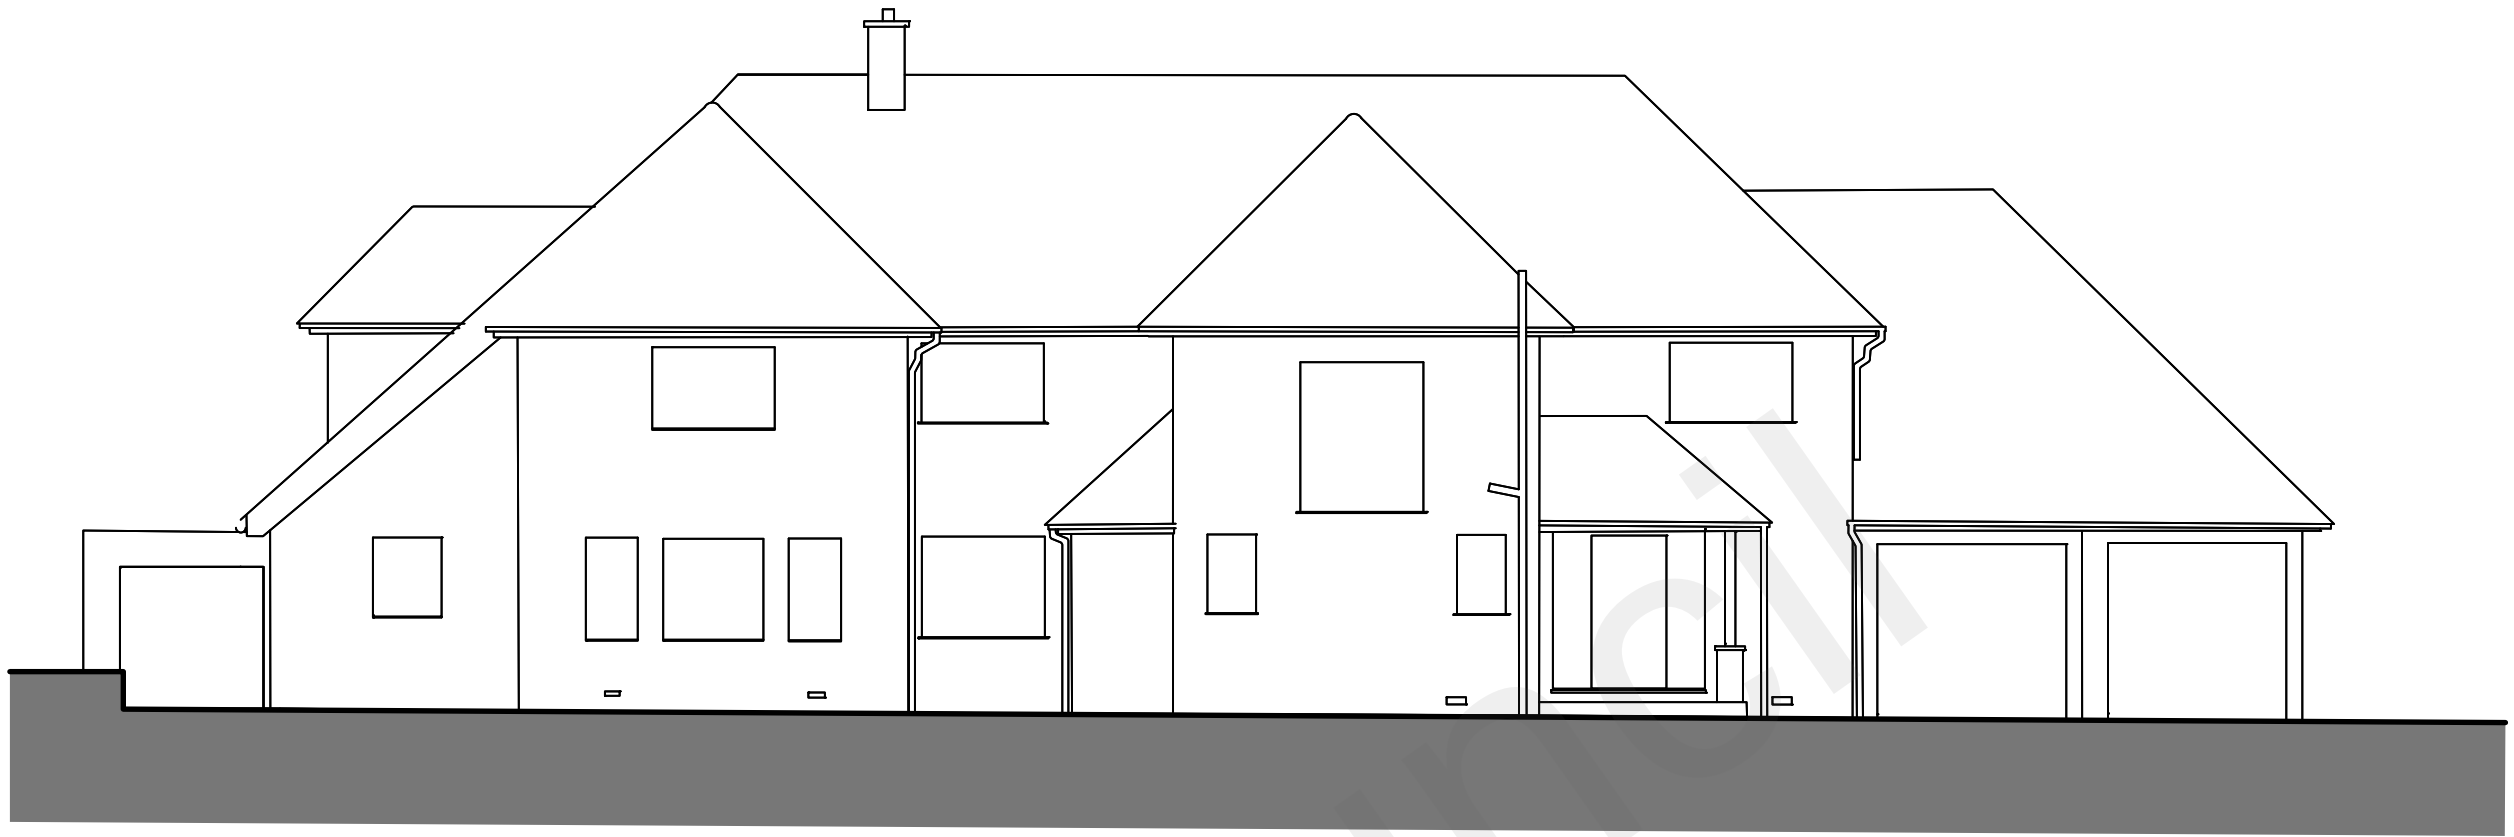


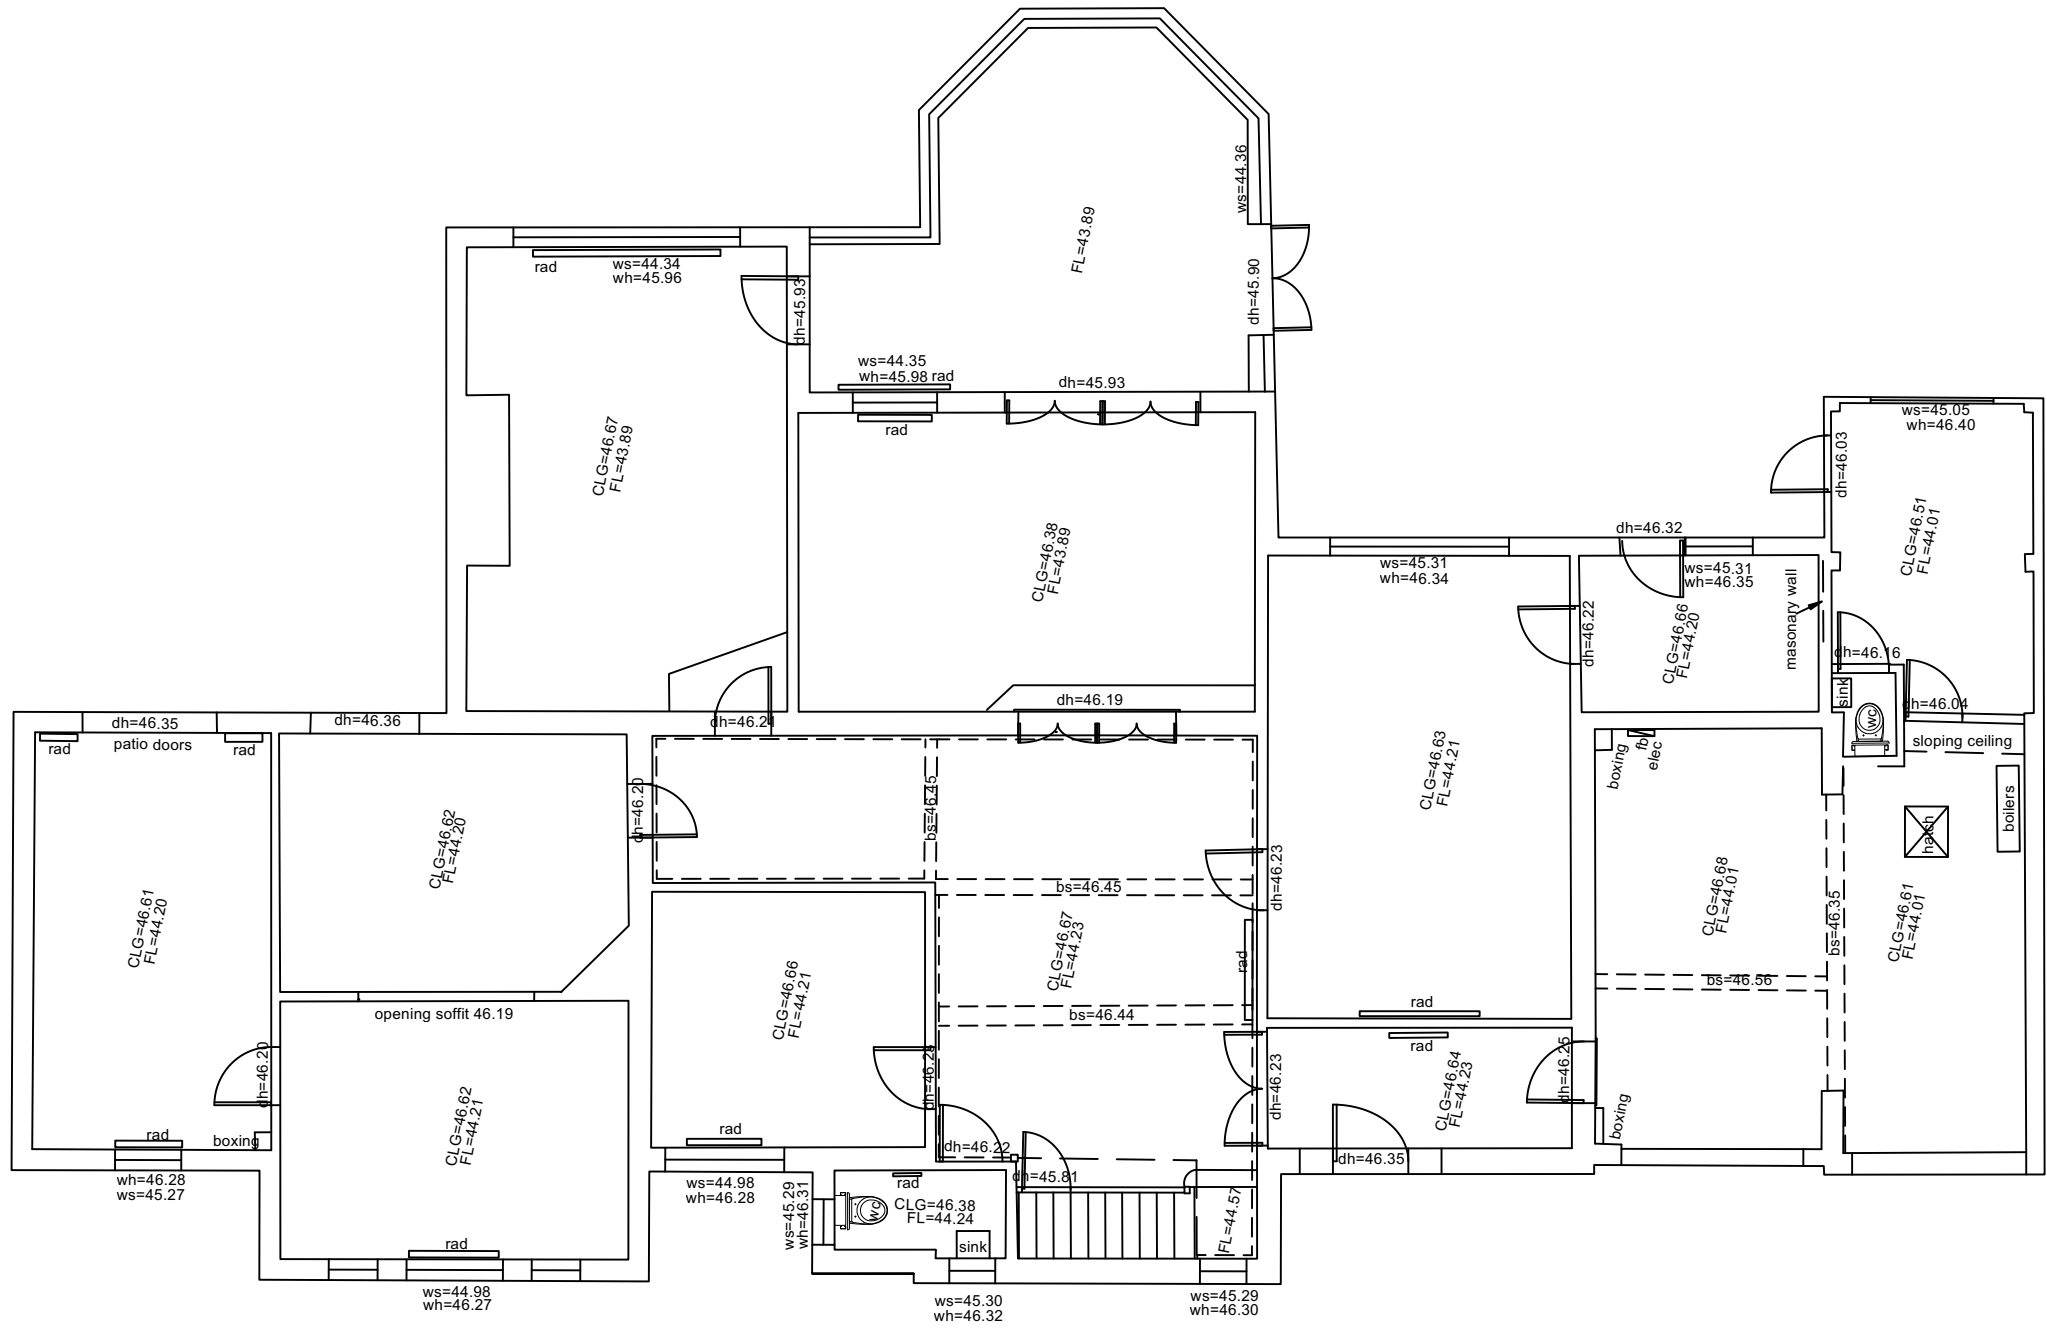




[illegible]

Only to be scaled from for planning and land registry purposes. All figured dimensions are in millimeters unless otherwise stated. Contractors must verify all dimensions before starting work and any discrepancies are to be reported to David Parker Architects Ltd. © This drawing is the property of David Parker Architects Ltd. Copyright is reserved by them and is issued on the condition that it is not copied or disclosed by or to any unauthorised persons without the prior consent in writing by David Parker Architects Ltd.