
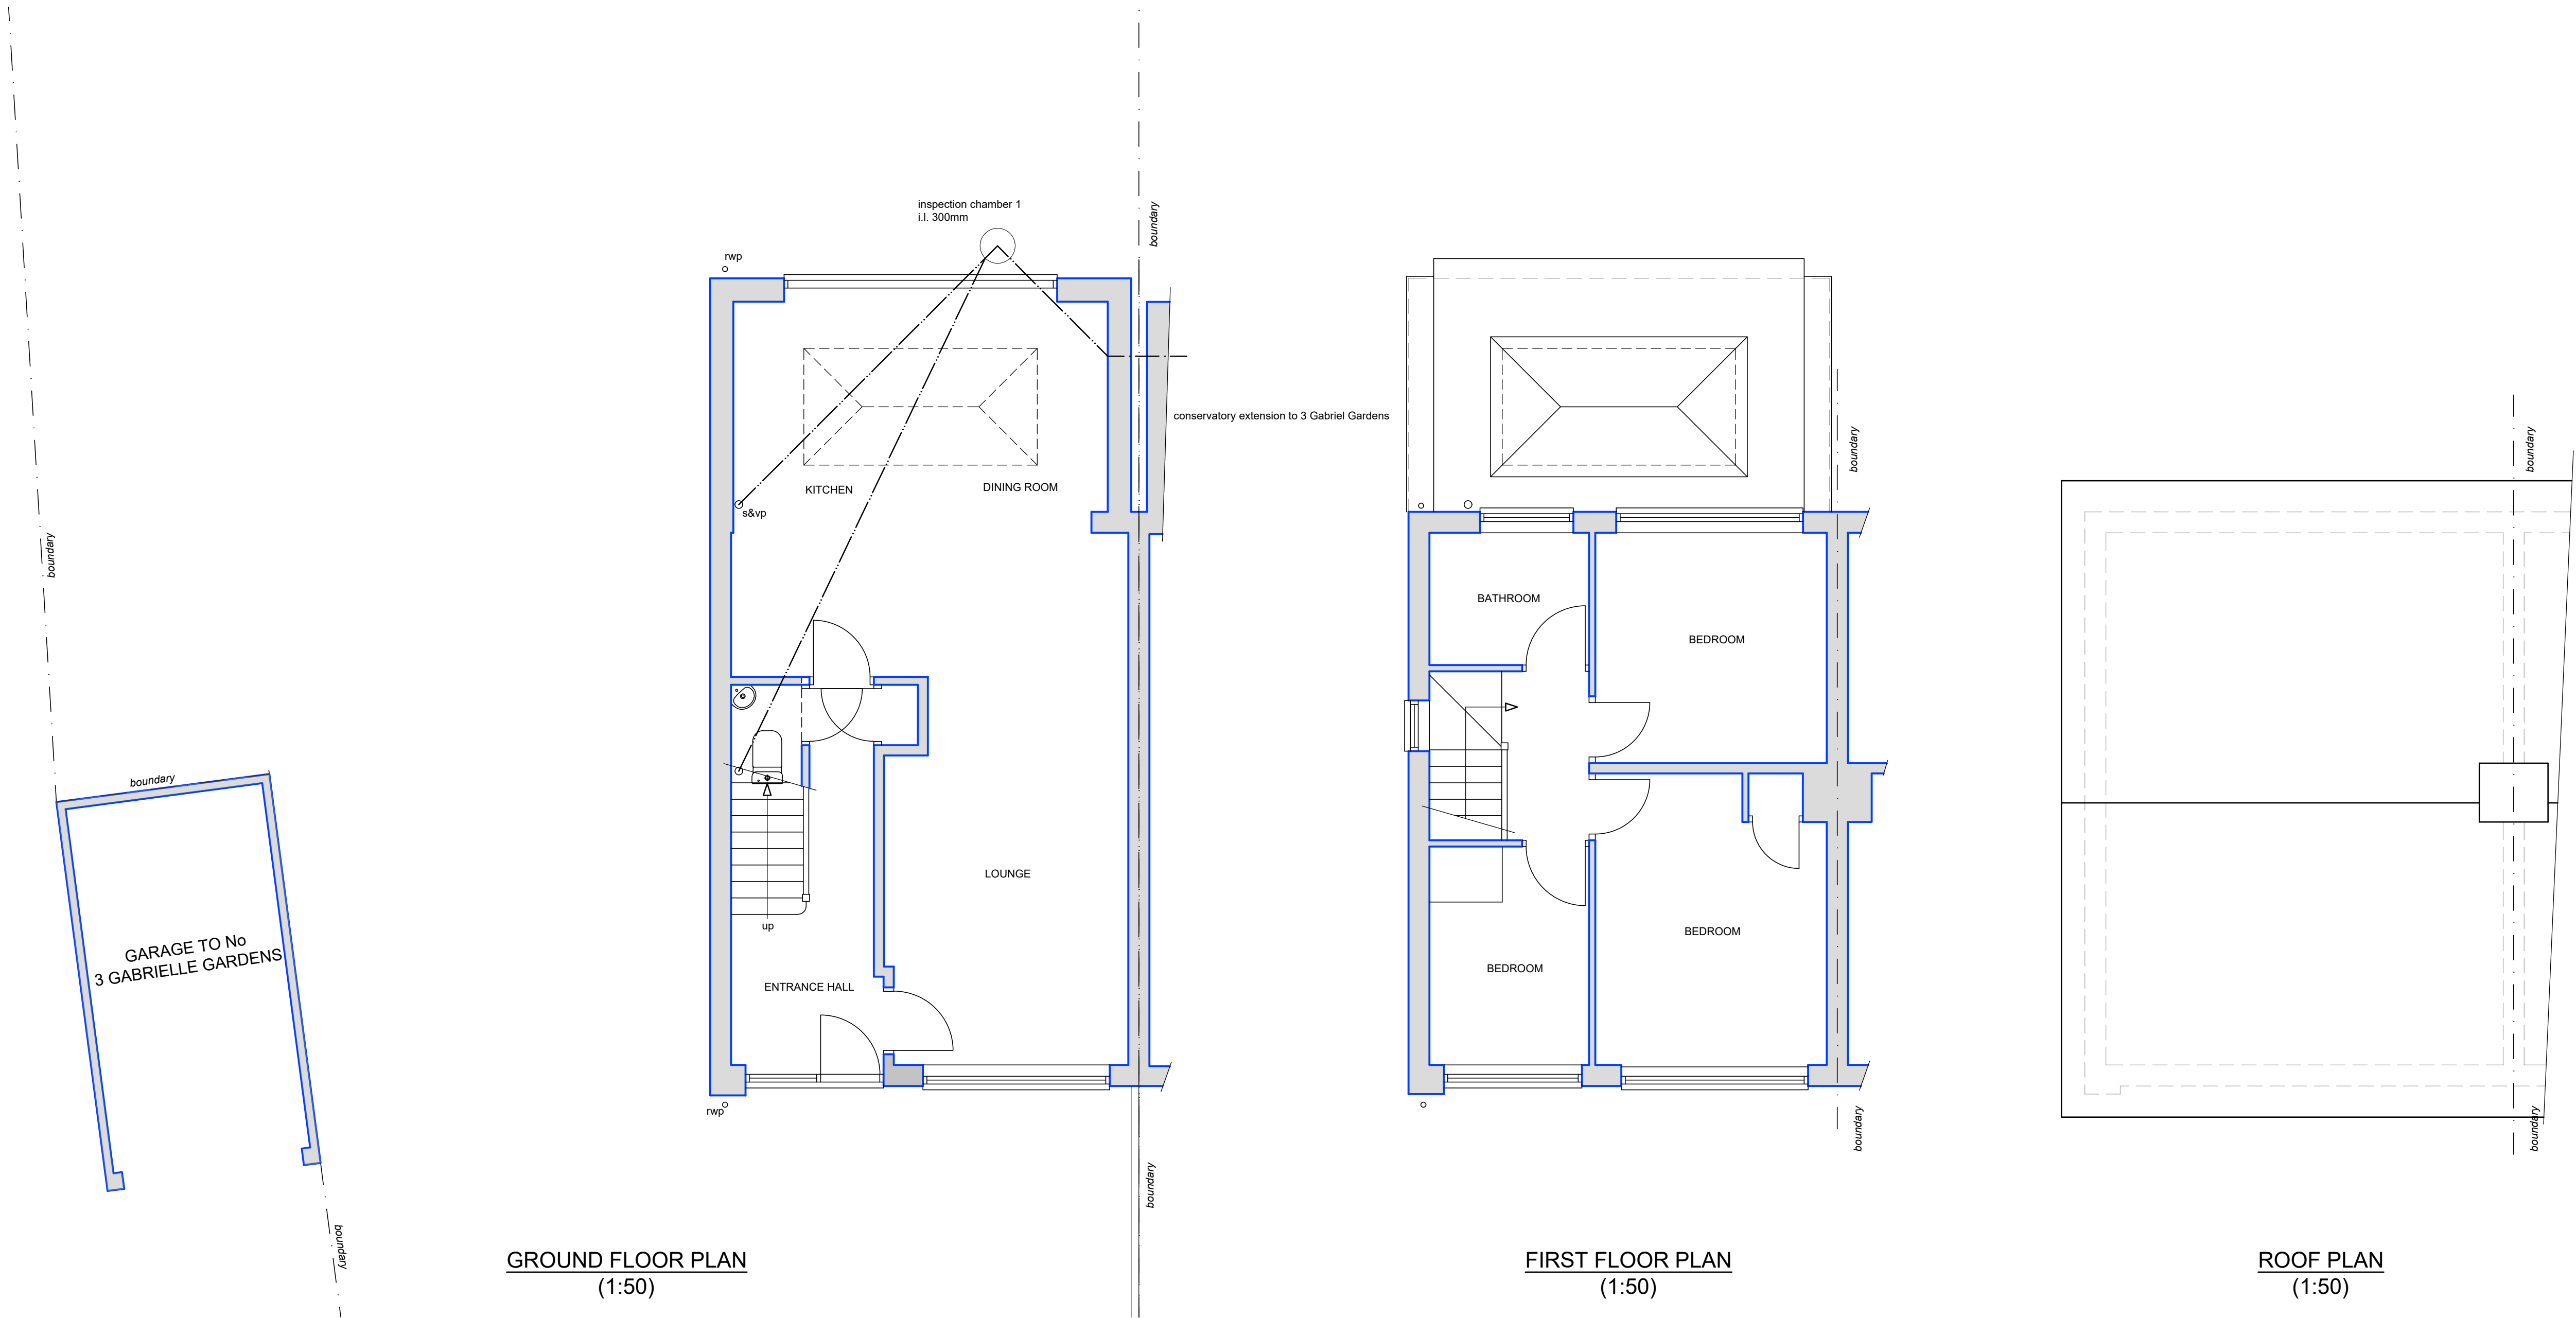
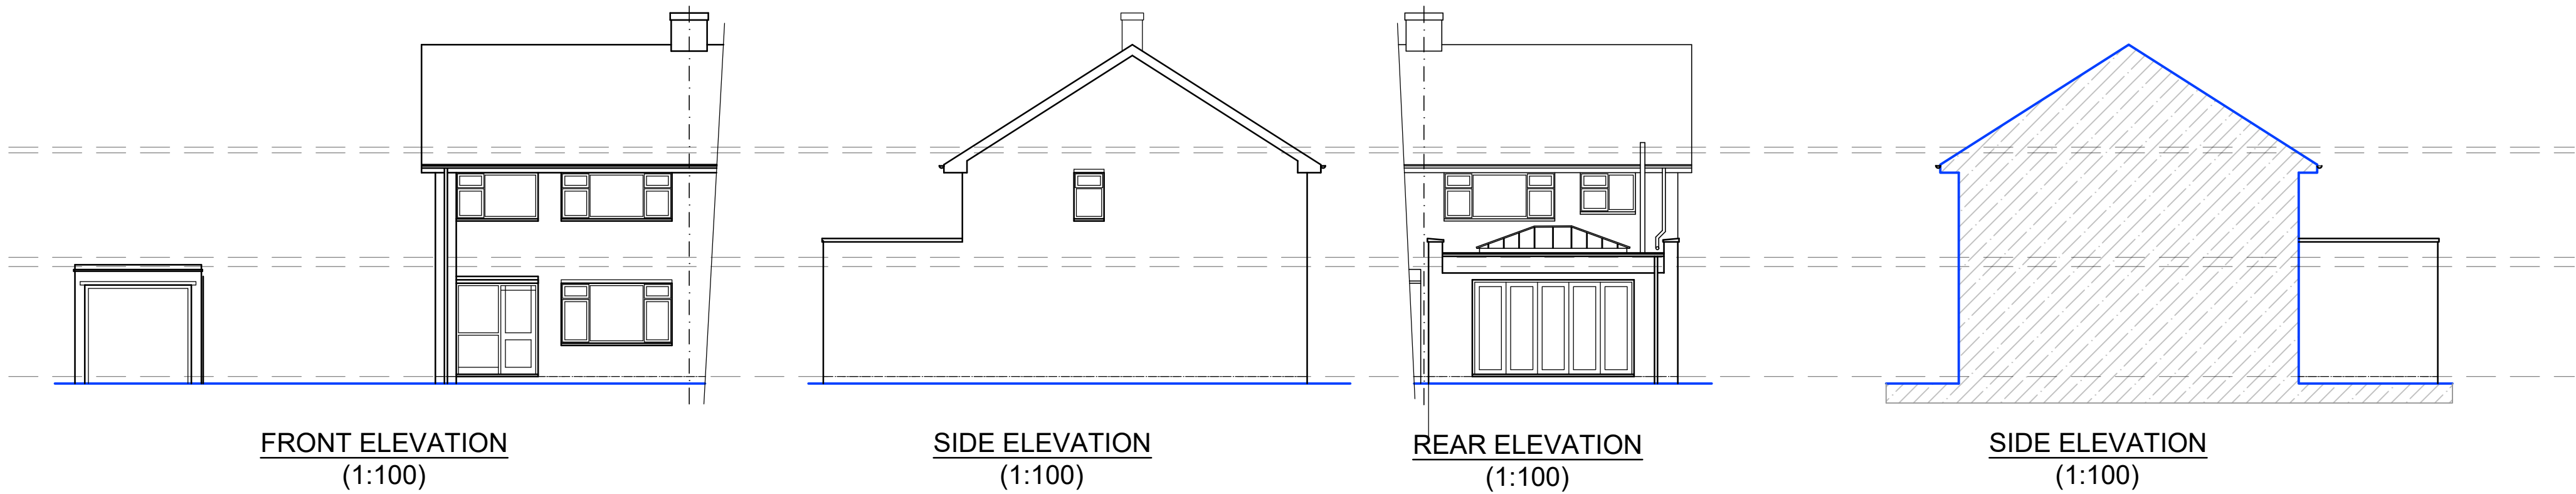


SCALE BAR @ 1:100

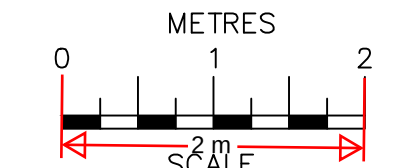

SCALE BAR @ 1:50

|   |                                                    |          |
|---|----------------------------------------------------|----------|
|   |                                                    |          |
|   |                                                    |          |
|   |                                                    |          |
| Date   | No                                                 | Revision |
| <b>Penfold Project Services</b>                                                                                  |                                                    |          |
| Epmarket, Wrotham Road, Meopham, Kent, DA13 0JH<br>Telephone: 01474 816690<br>e-mail: apenfold448@btinternet.com |                                                    |          |
| Job Title:   | 1 GABRIEL GARDENS<br>GRAVESNED<br>KENT<br>DA12 4QD |          |
| Dwg Title:   | PLANS & ELEVATIONS<br>AS EXISTING                  |          |
| Scale:   | 1:50 & 1:100 @ A1                                  |          |
| Dwg No.:   | 21                                                 |          |
| Date:   | December 2024                                      |          |